


**PROPOSED REVISED SCHEME FOR BUNGALOWS.
60, CREEK ROAD, HAYLING ISLAND, HANTS.**

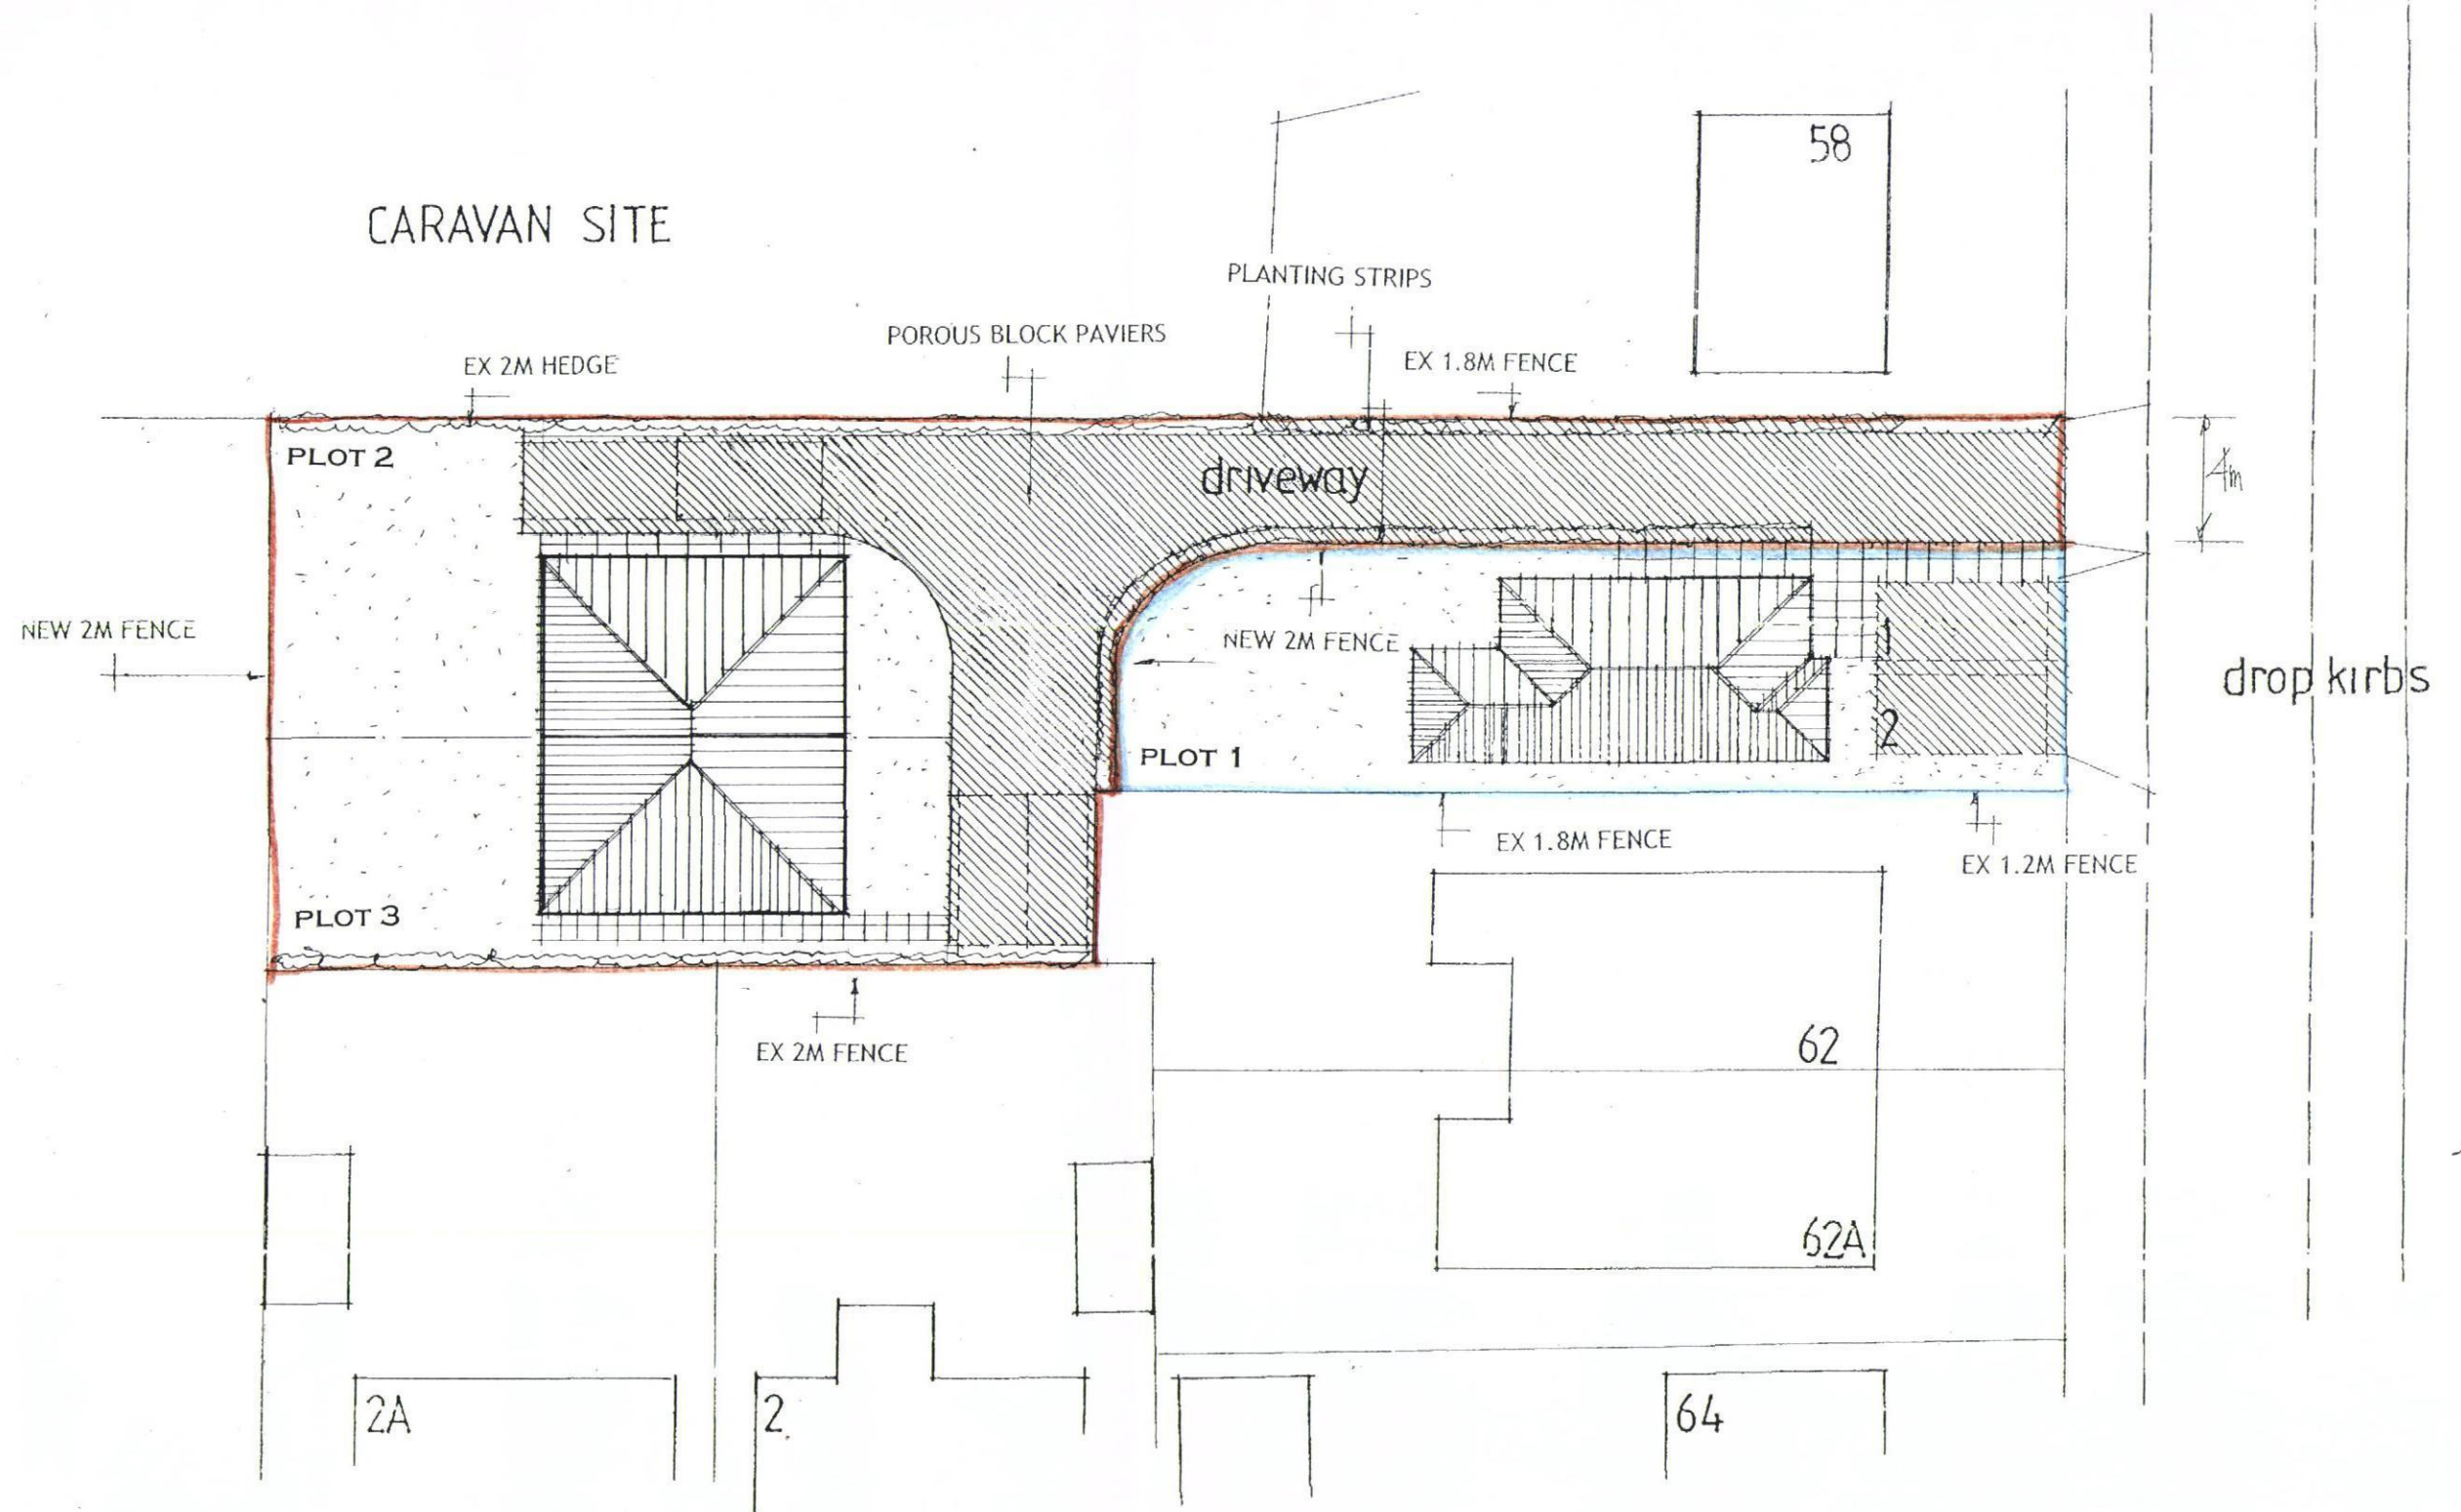

**DATE JAN 2014
SCALE 1:250**

PETER J. WALKER MRICS
CHARTERED SURVEYOR
182 SEAFRONT, HAYLING ISLAND, HANTS
PO11 9 AN

TEL: 02392 467571