
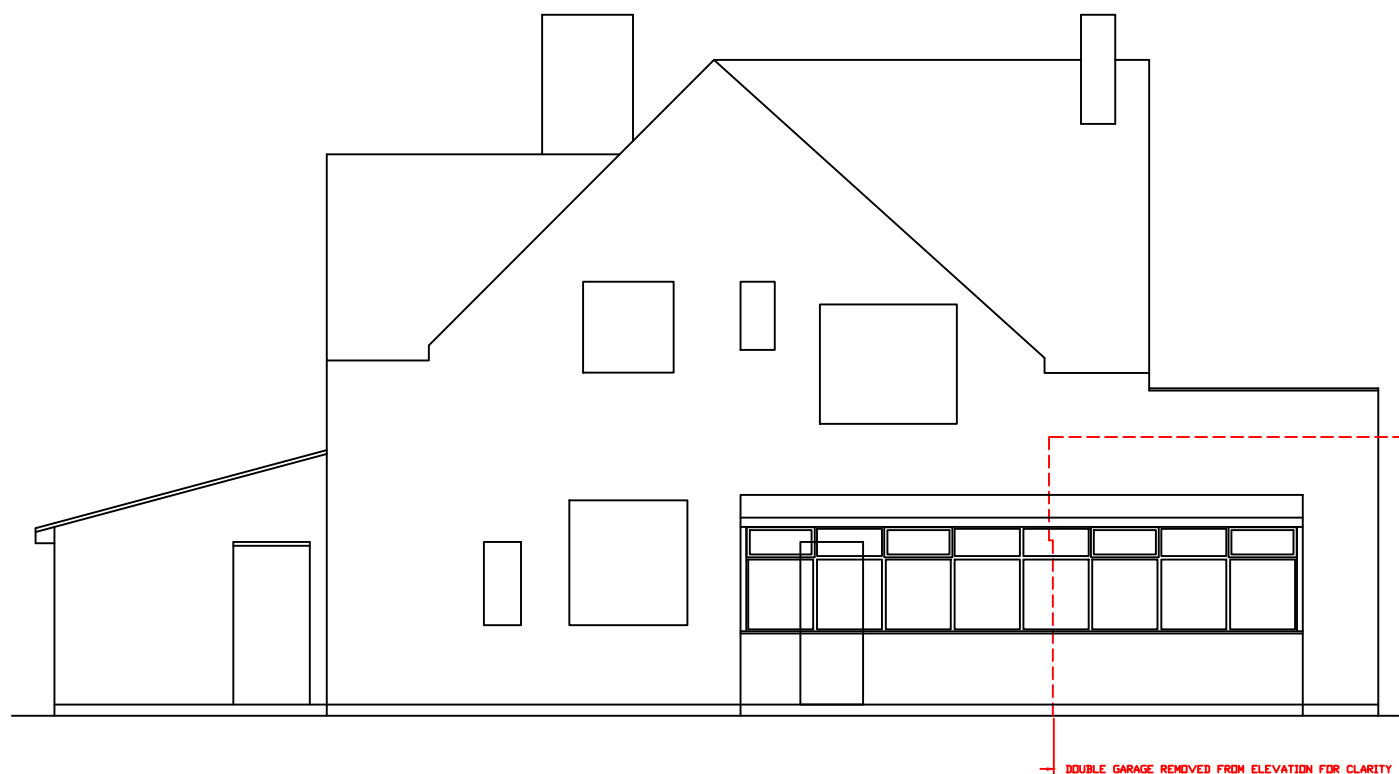
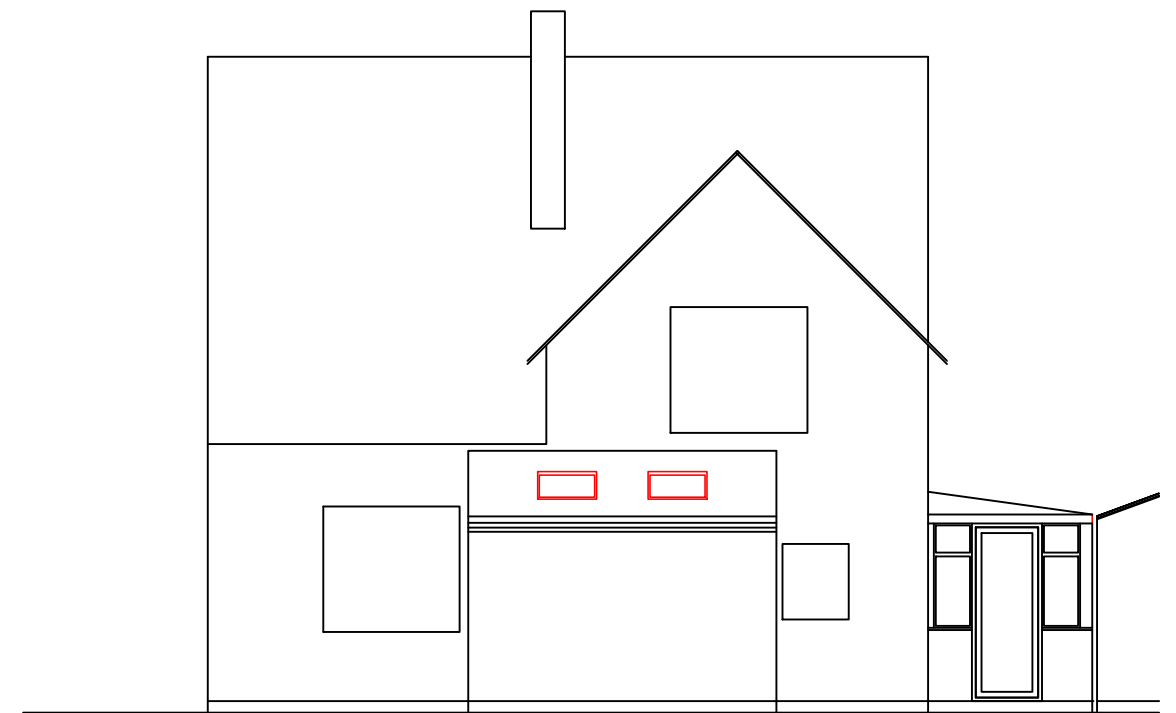


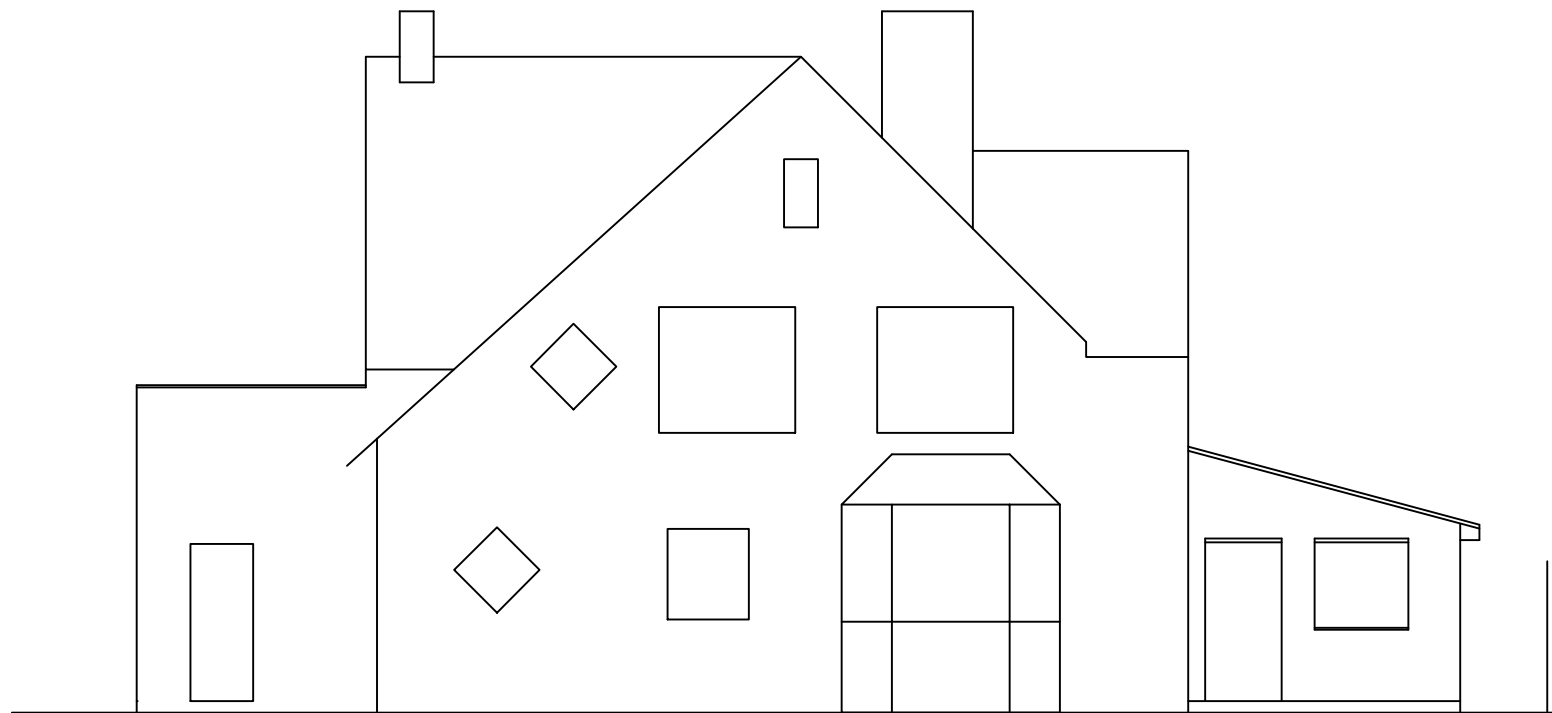

Client: Mr & Mrs J. Thatcher								
Project: Proposed New Attic Room at 15 Culver Drive, Hayling Island		Revision		Description		Date	Drawn	Checked
Drawing: Existing Elevations Title:		Planning Application			Scale	Job Number	Drawing Number	
		Date	Drawn	Checked	1:100	PL02	05	Revision
		31/01/14		P.D.C.		Size A3	CAD Address: ch2/01.DWG	