


**PROPOSED FIRST FLOOR REAR ADDITION.
21, GARDEN CLOSE, HAYLING ISLAND, HANTS.
FOR MR & MRS C. IVE.**

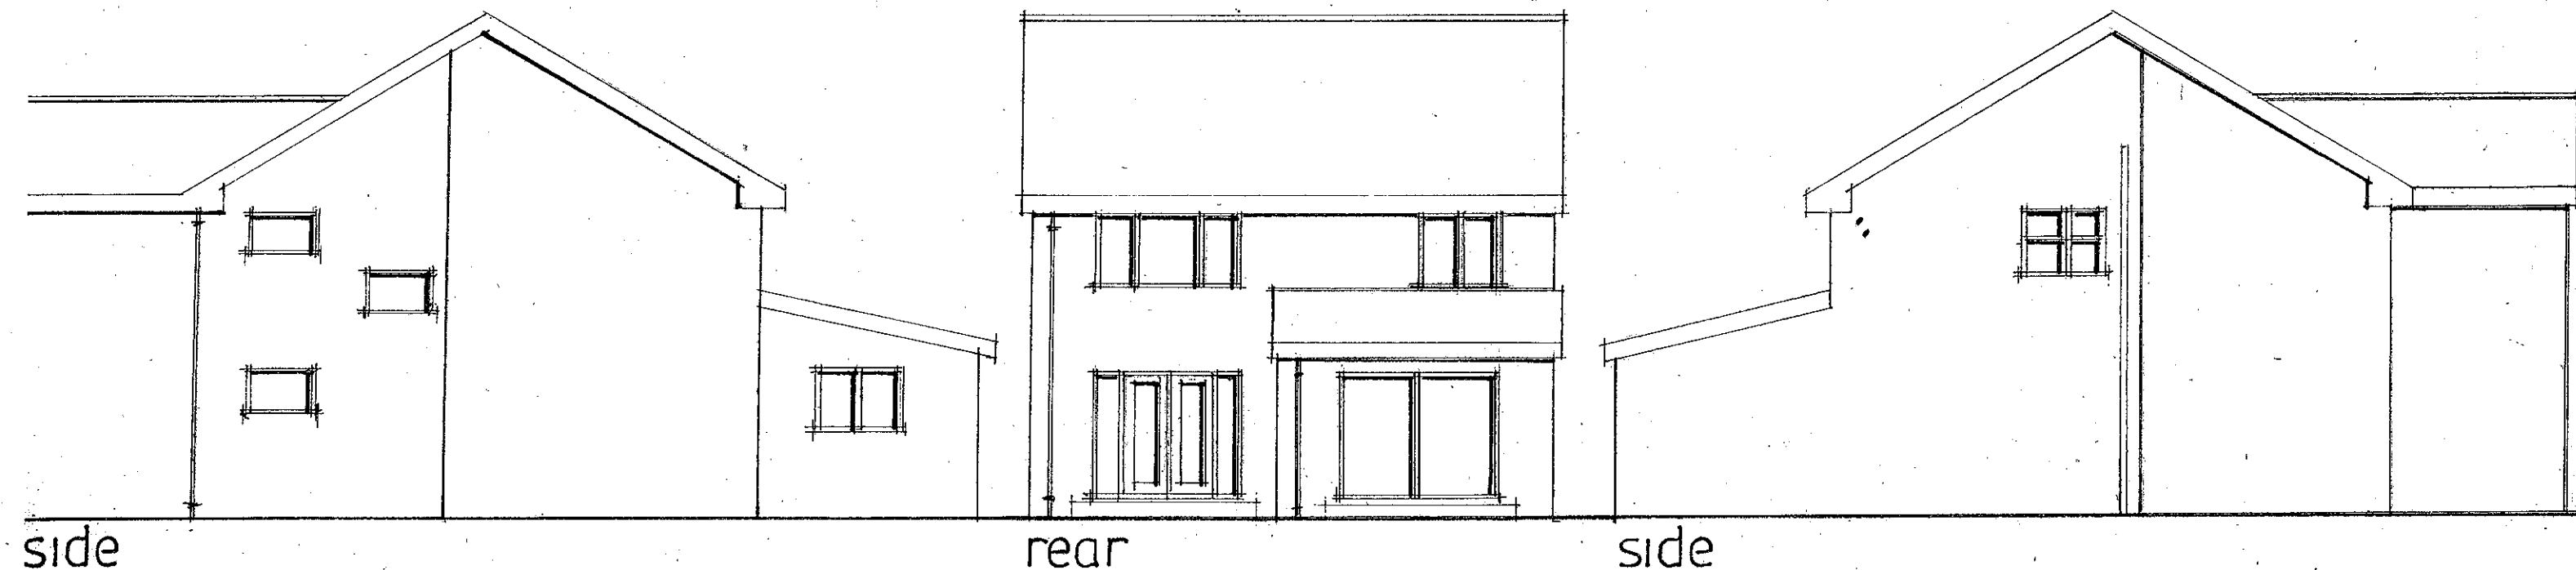

EXISTING ELEVATIONS



PROPOSED ELEVATIONS

date jan 14
scale 1:100

Peter J. Walker MRICS
Chartered Surveyor
182 Seafront, Hayling Island
HANTS PO11 9AN
Tel: 02392 467571