


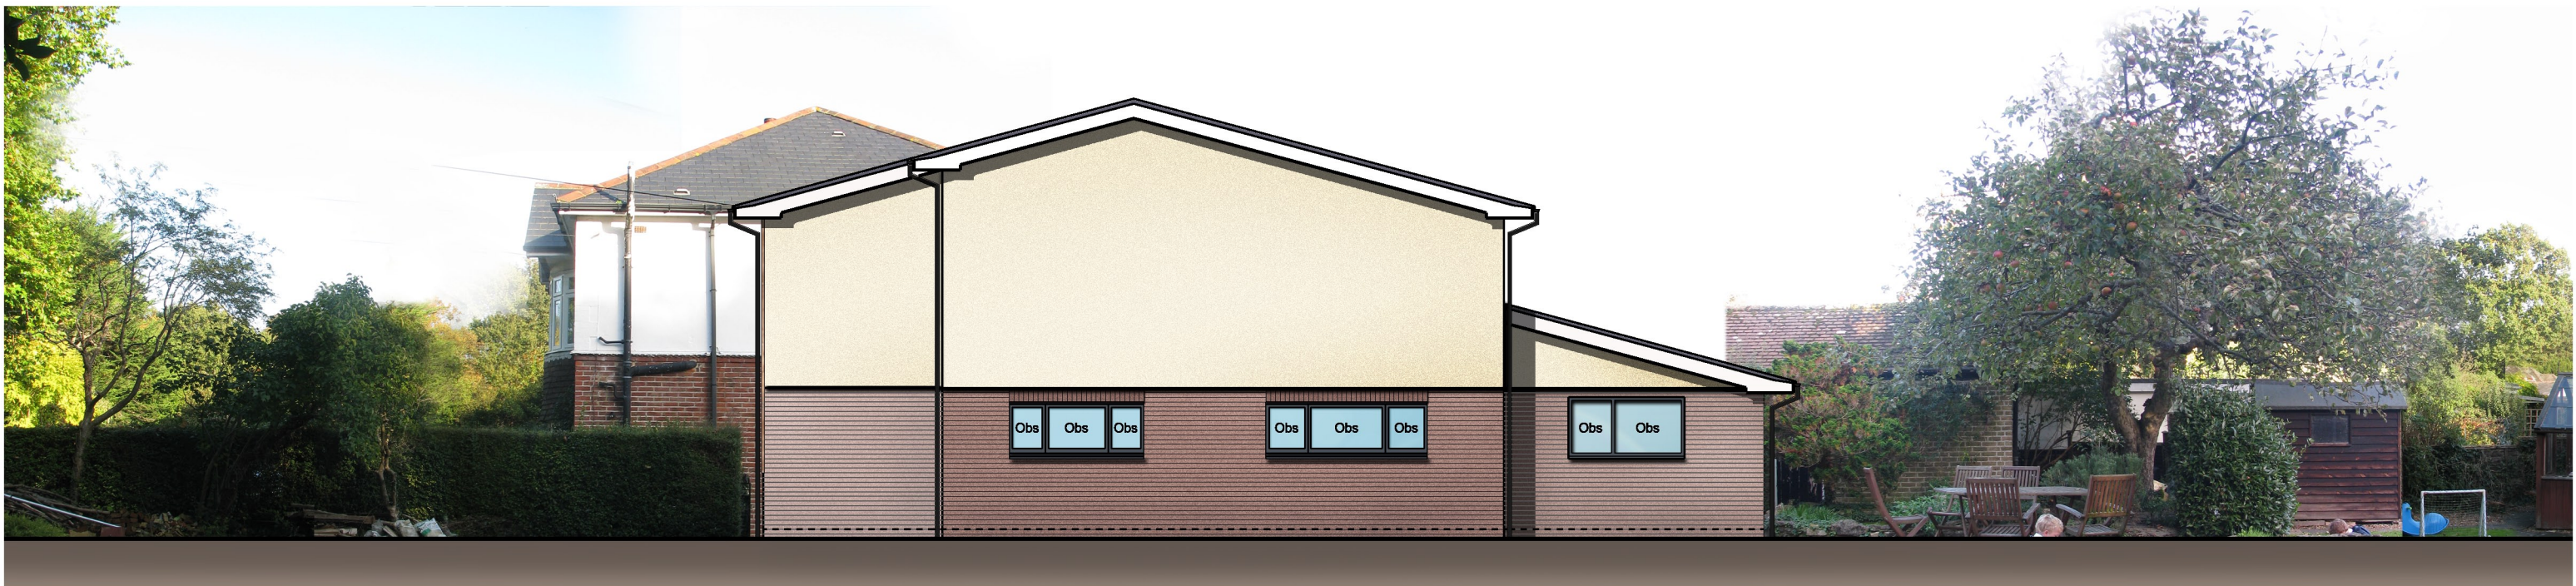

PROPOSED EAST ELEVATION



PROPOSED WEST ELEVATION