
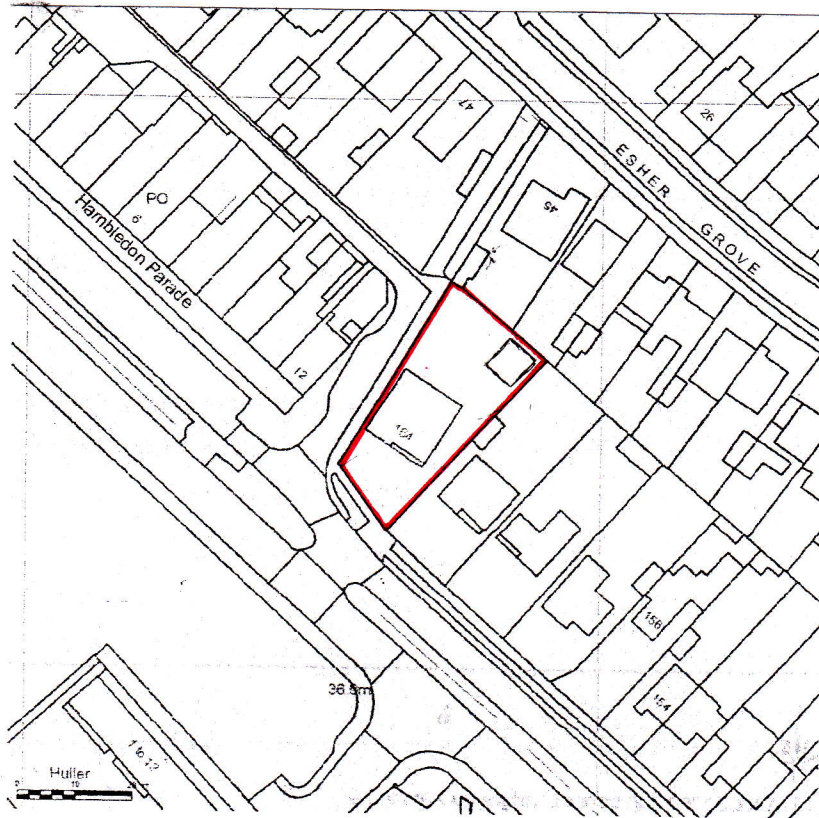


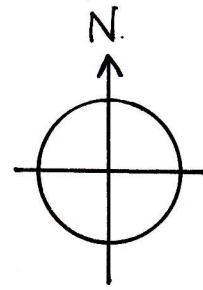

© Crown copyright.
All rights reserved.
Reproduced by permission.
License No. 100046837

Martin Critchley
Chartered Architect
7 North Street
Havant, Hampshire, PO9 1PW
023 92 474 919
critchleyarchitect@hotmail.com

Job

164 Hambledon Road,
WATERLOOVILLE PO9 6XA

Job No.

1466

Date: 20/12/14

Scale: 1:1250

Drawn: P.C

Title

LOCATION PLAN

Drawing No.

201^A