




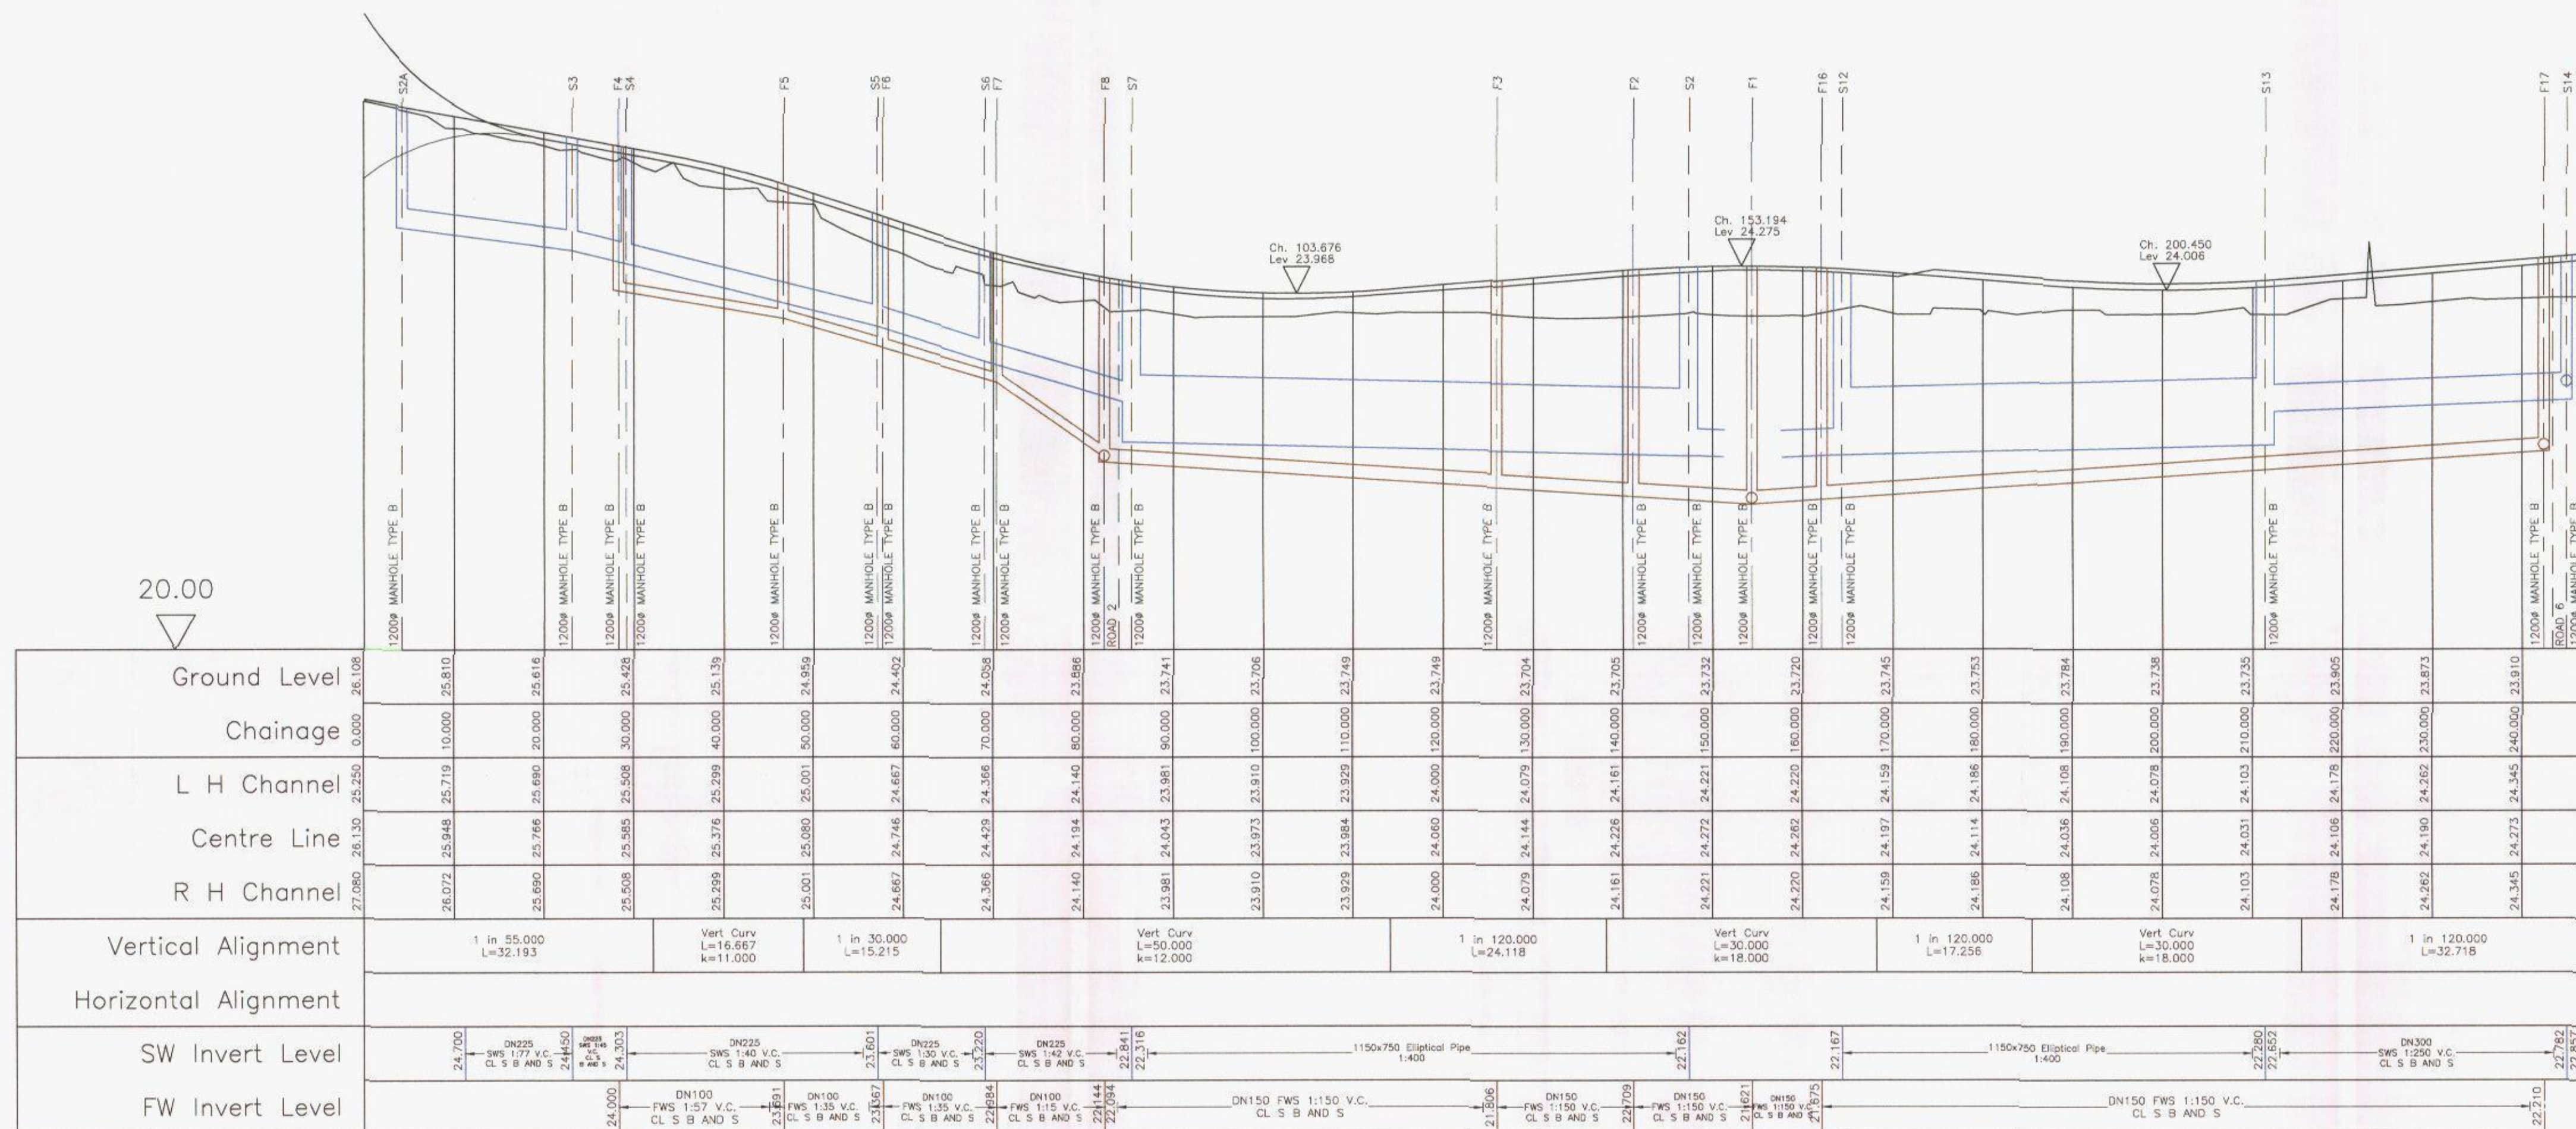


Road1
Horiz. 1:500 Vert. 1:50

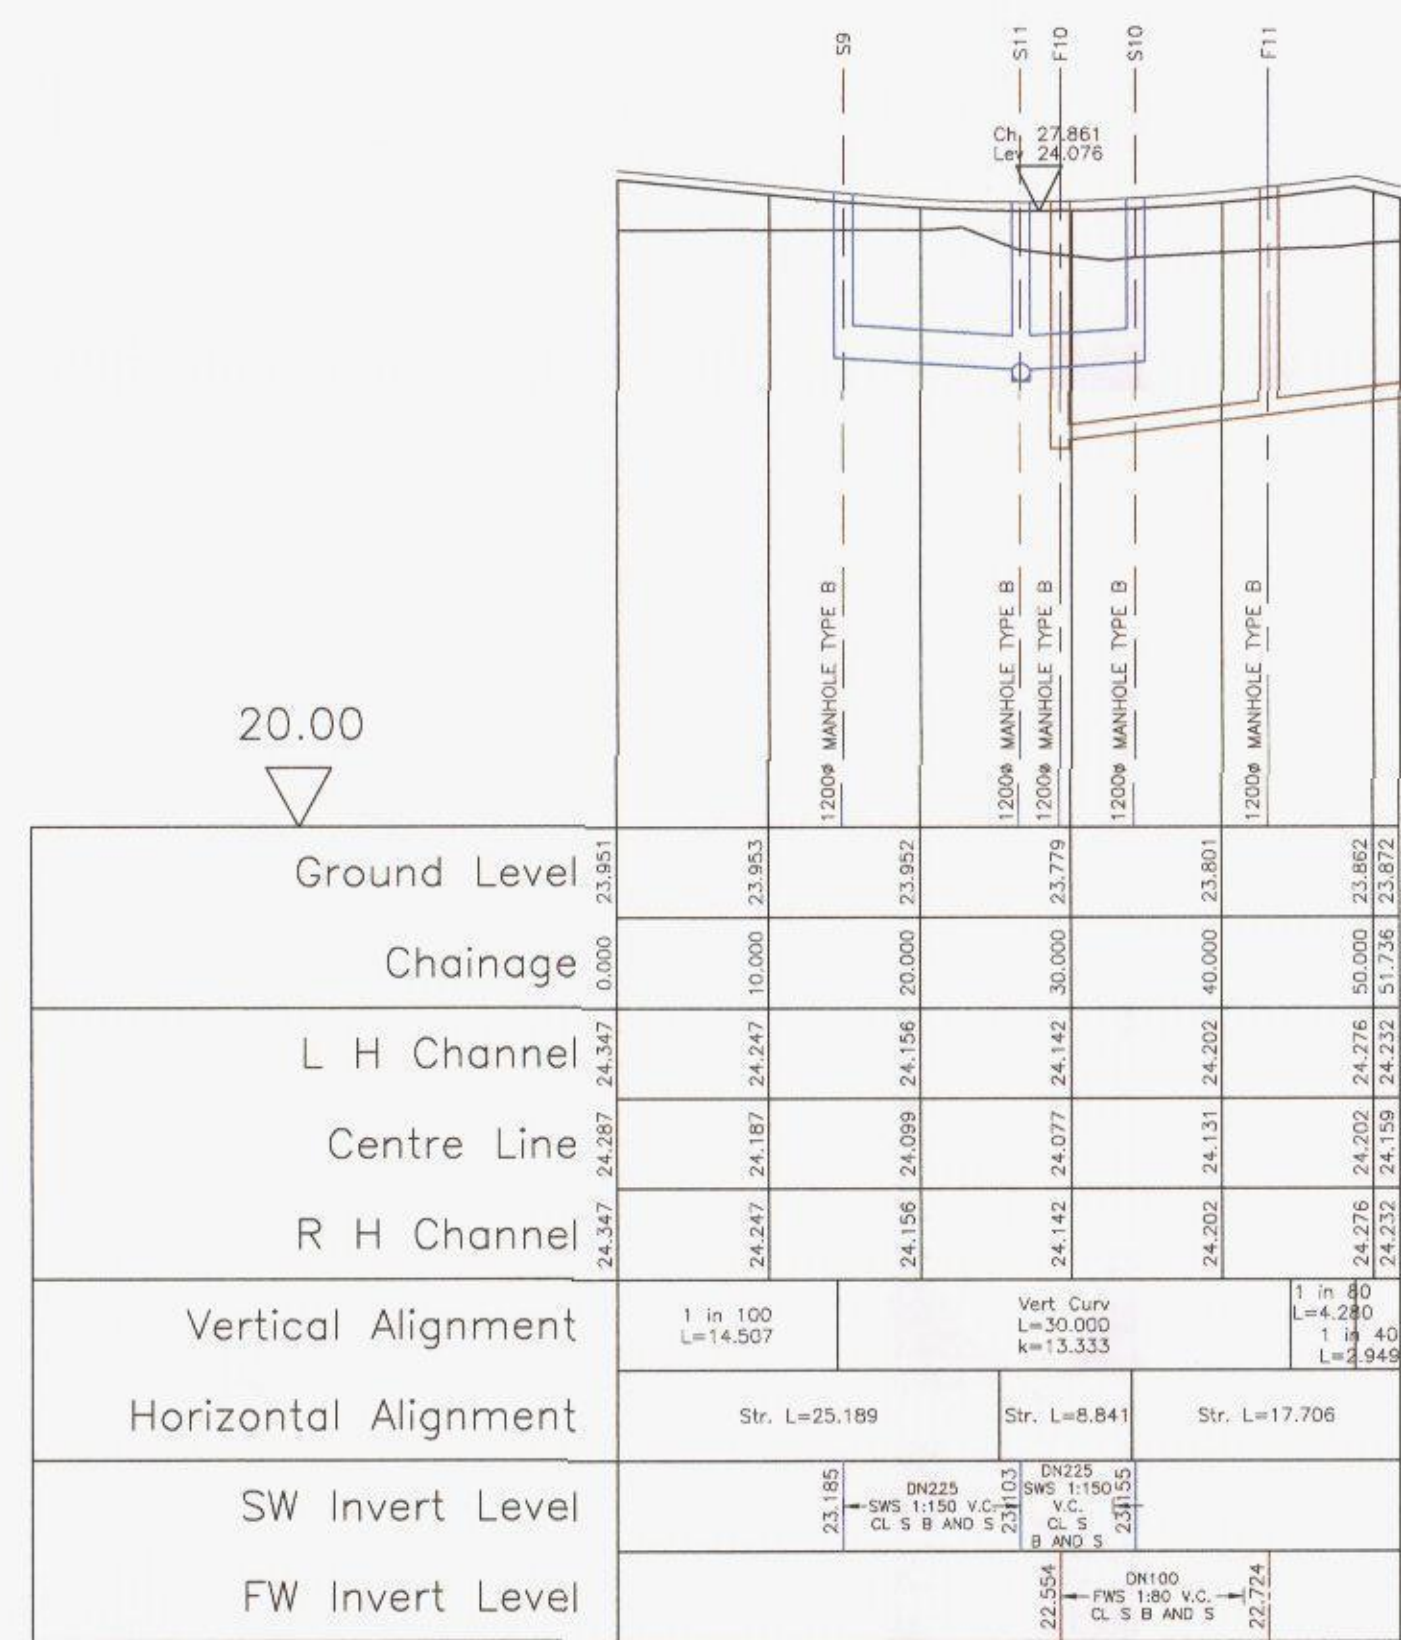


Road3
Horiz. 1:500 Vert. 1:50

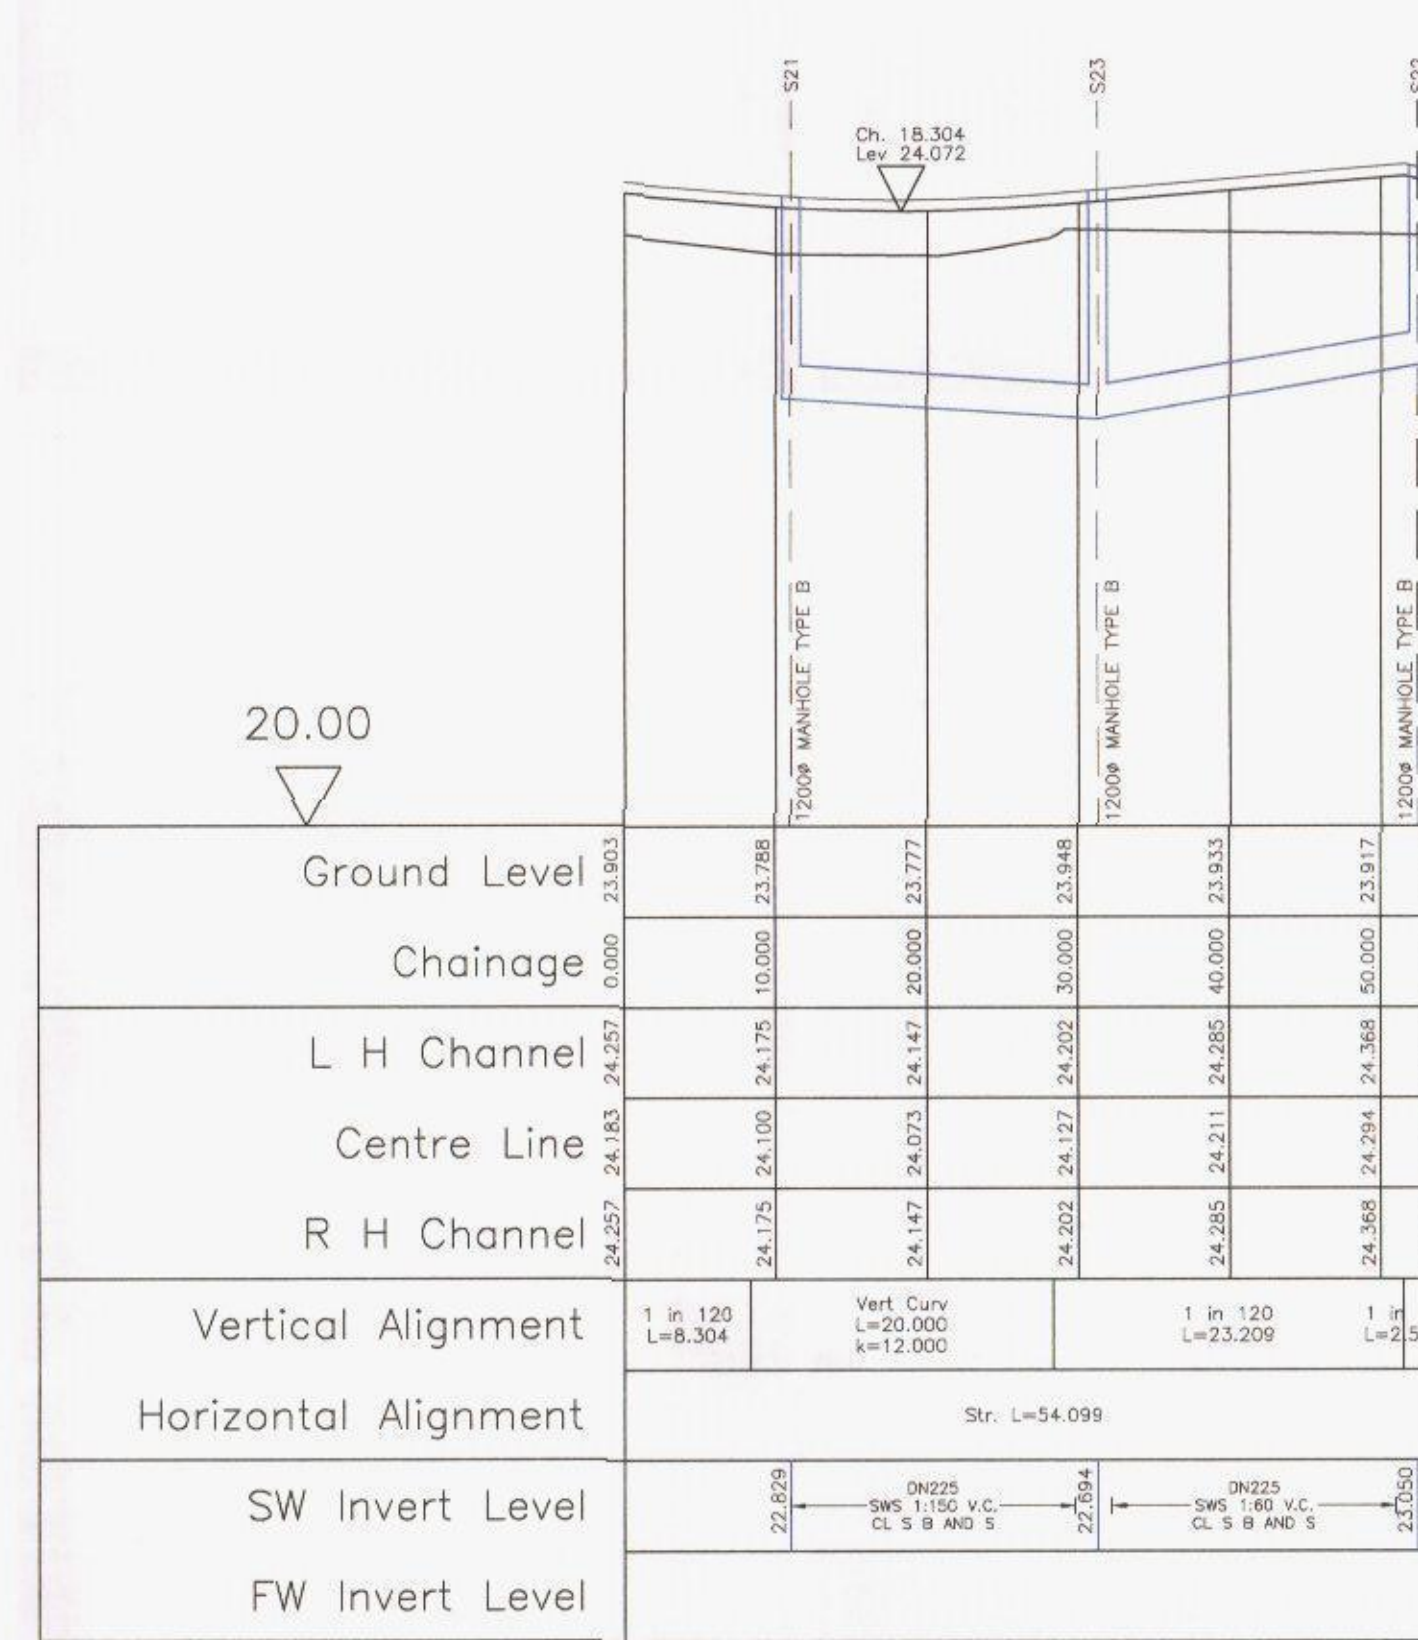

Road4
Horiz. 1:500 Vert. 1:50

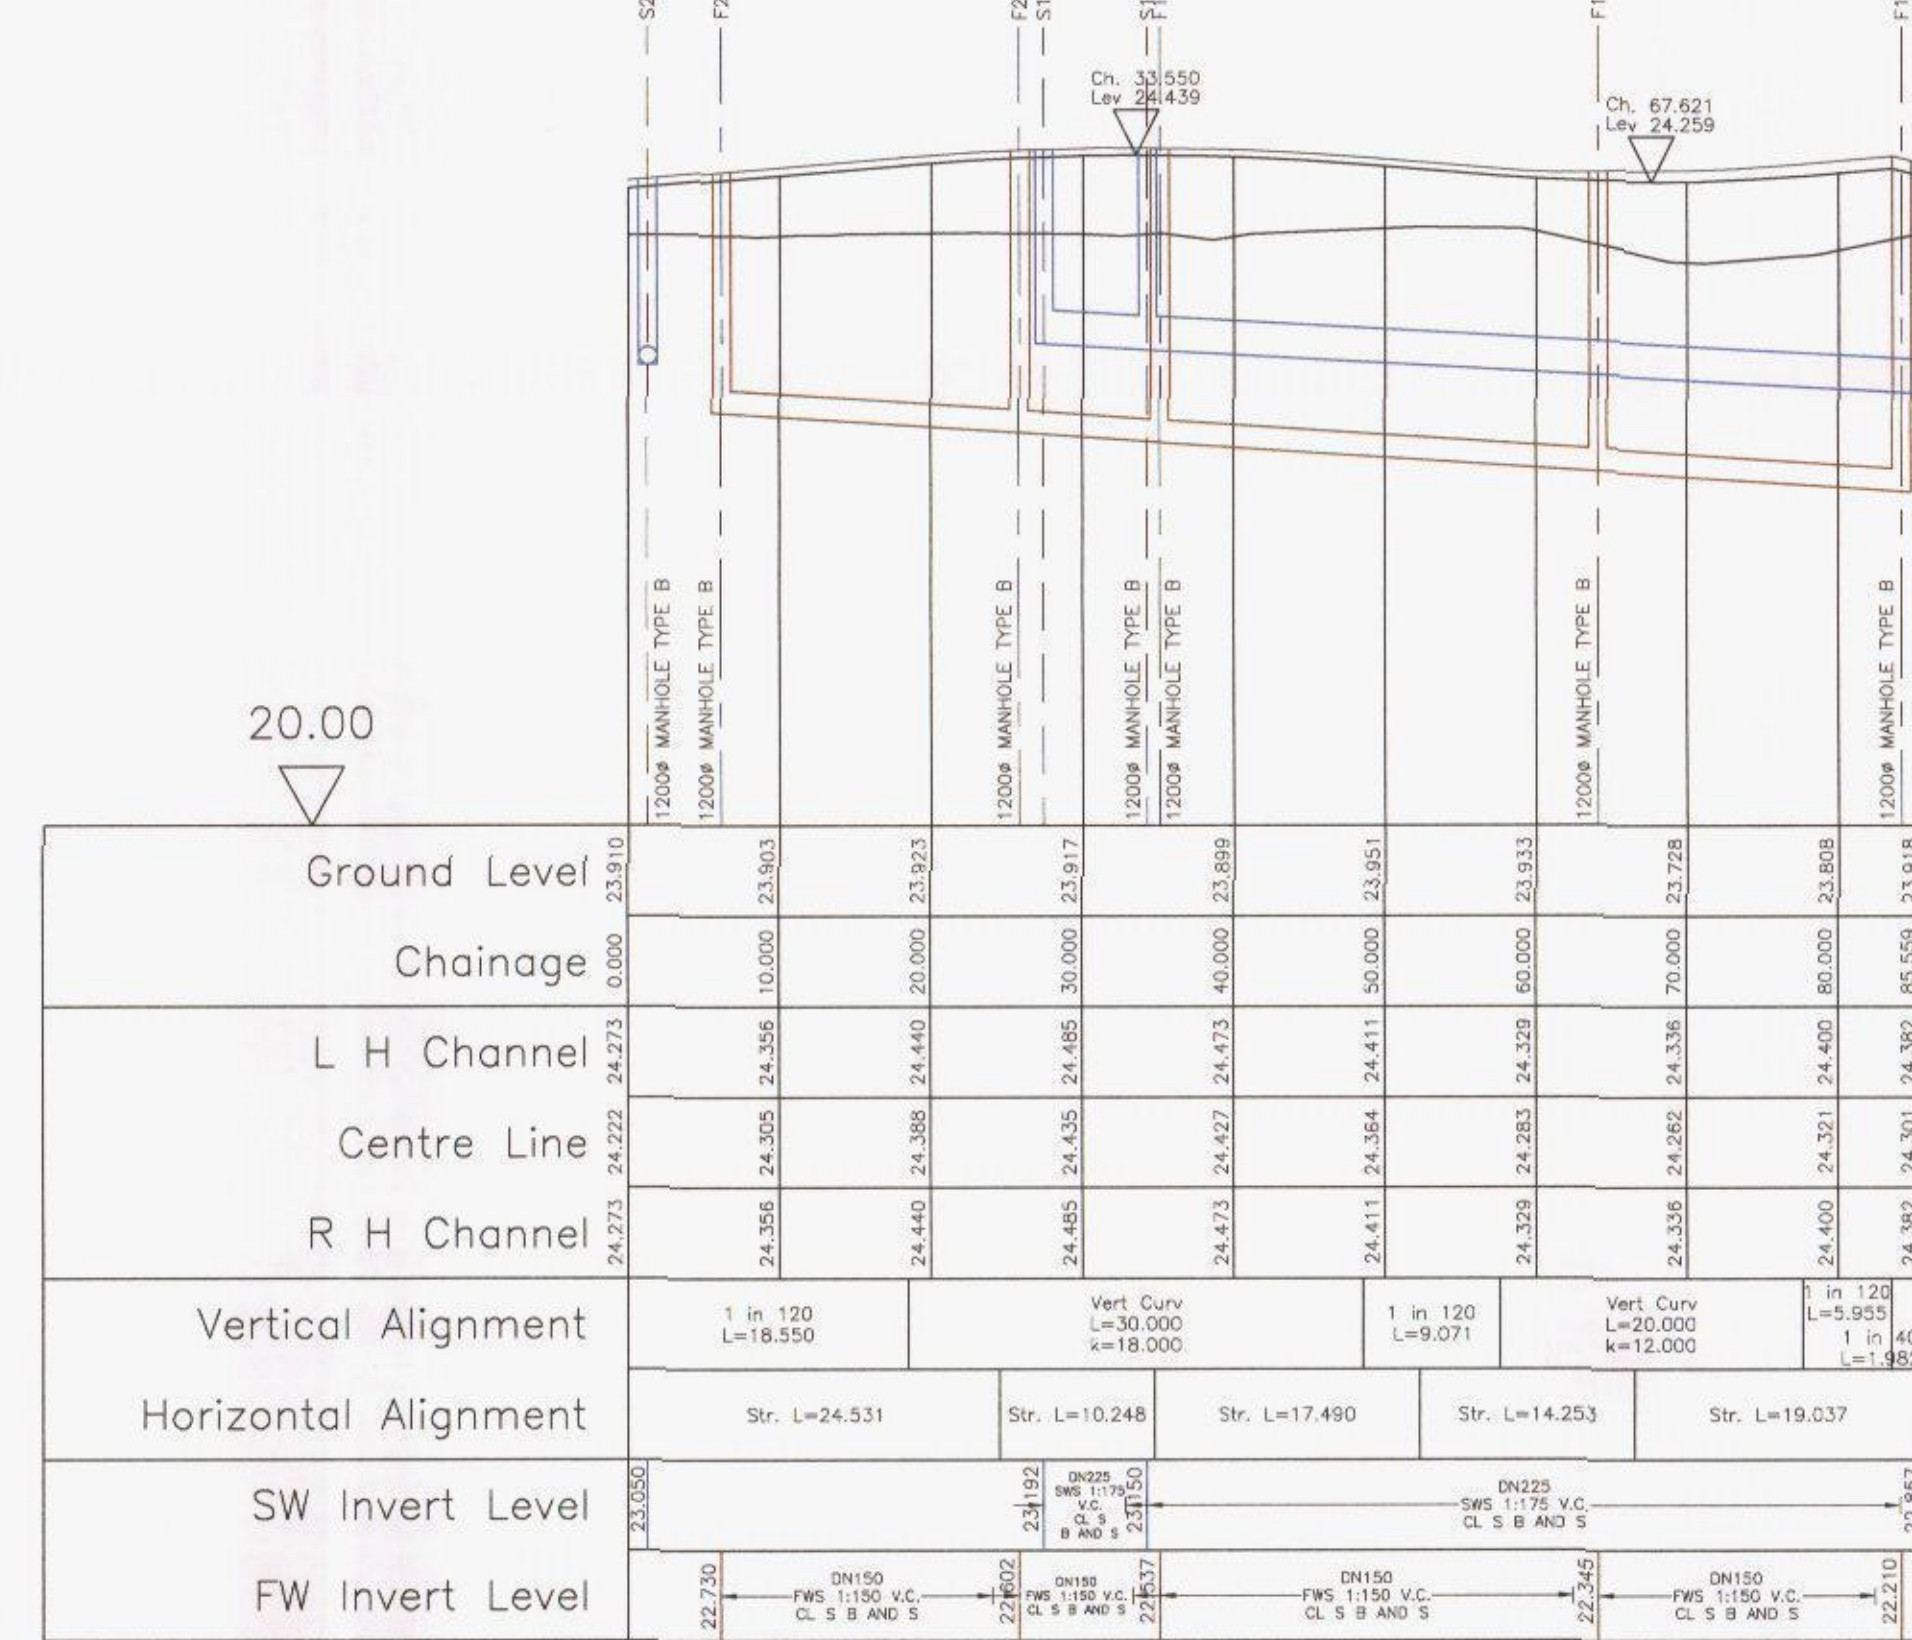

Road5
Horiz. 1:500 Vert. 1:50

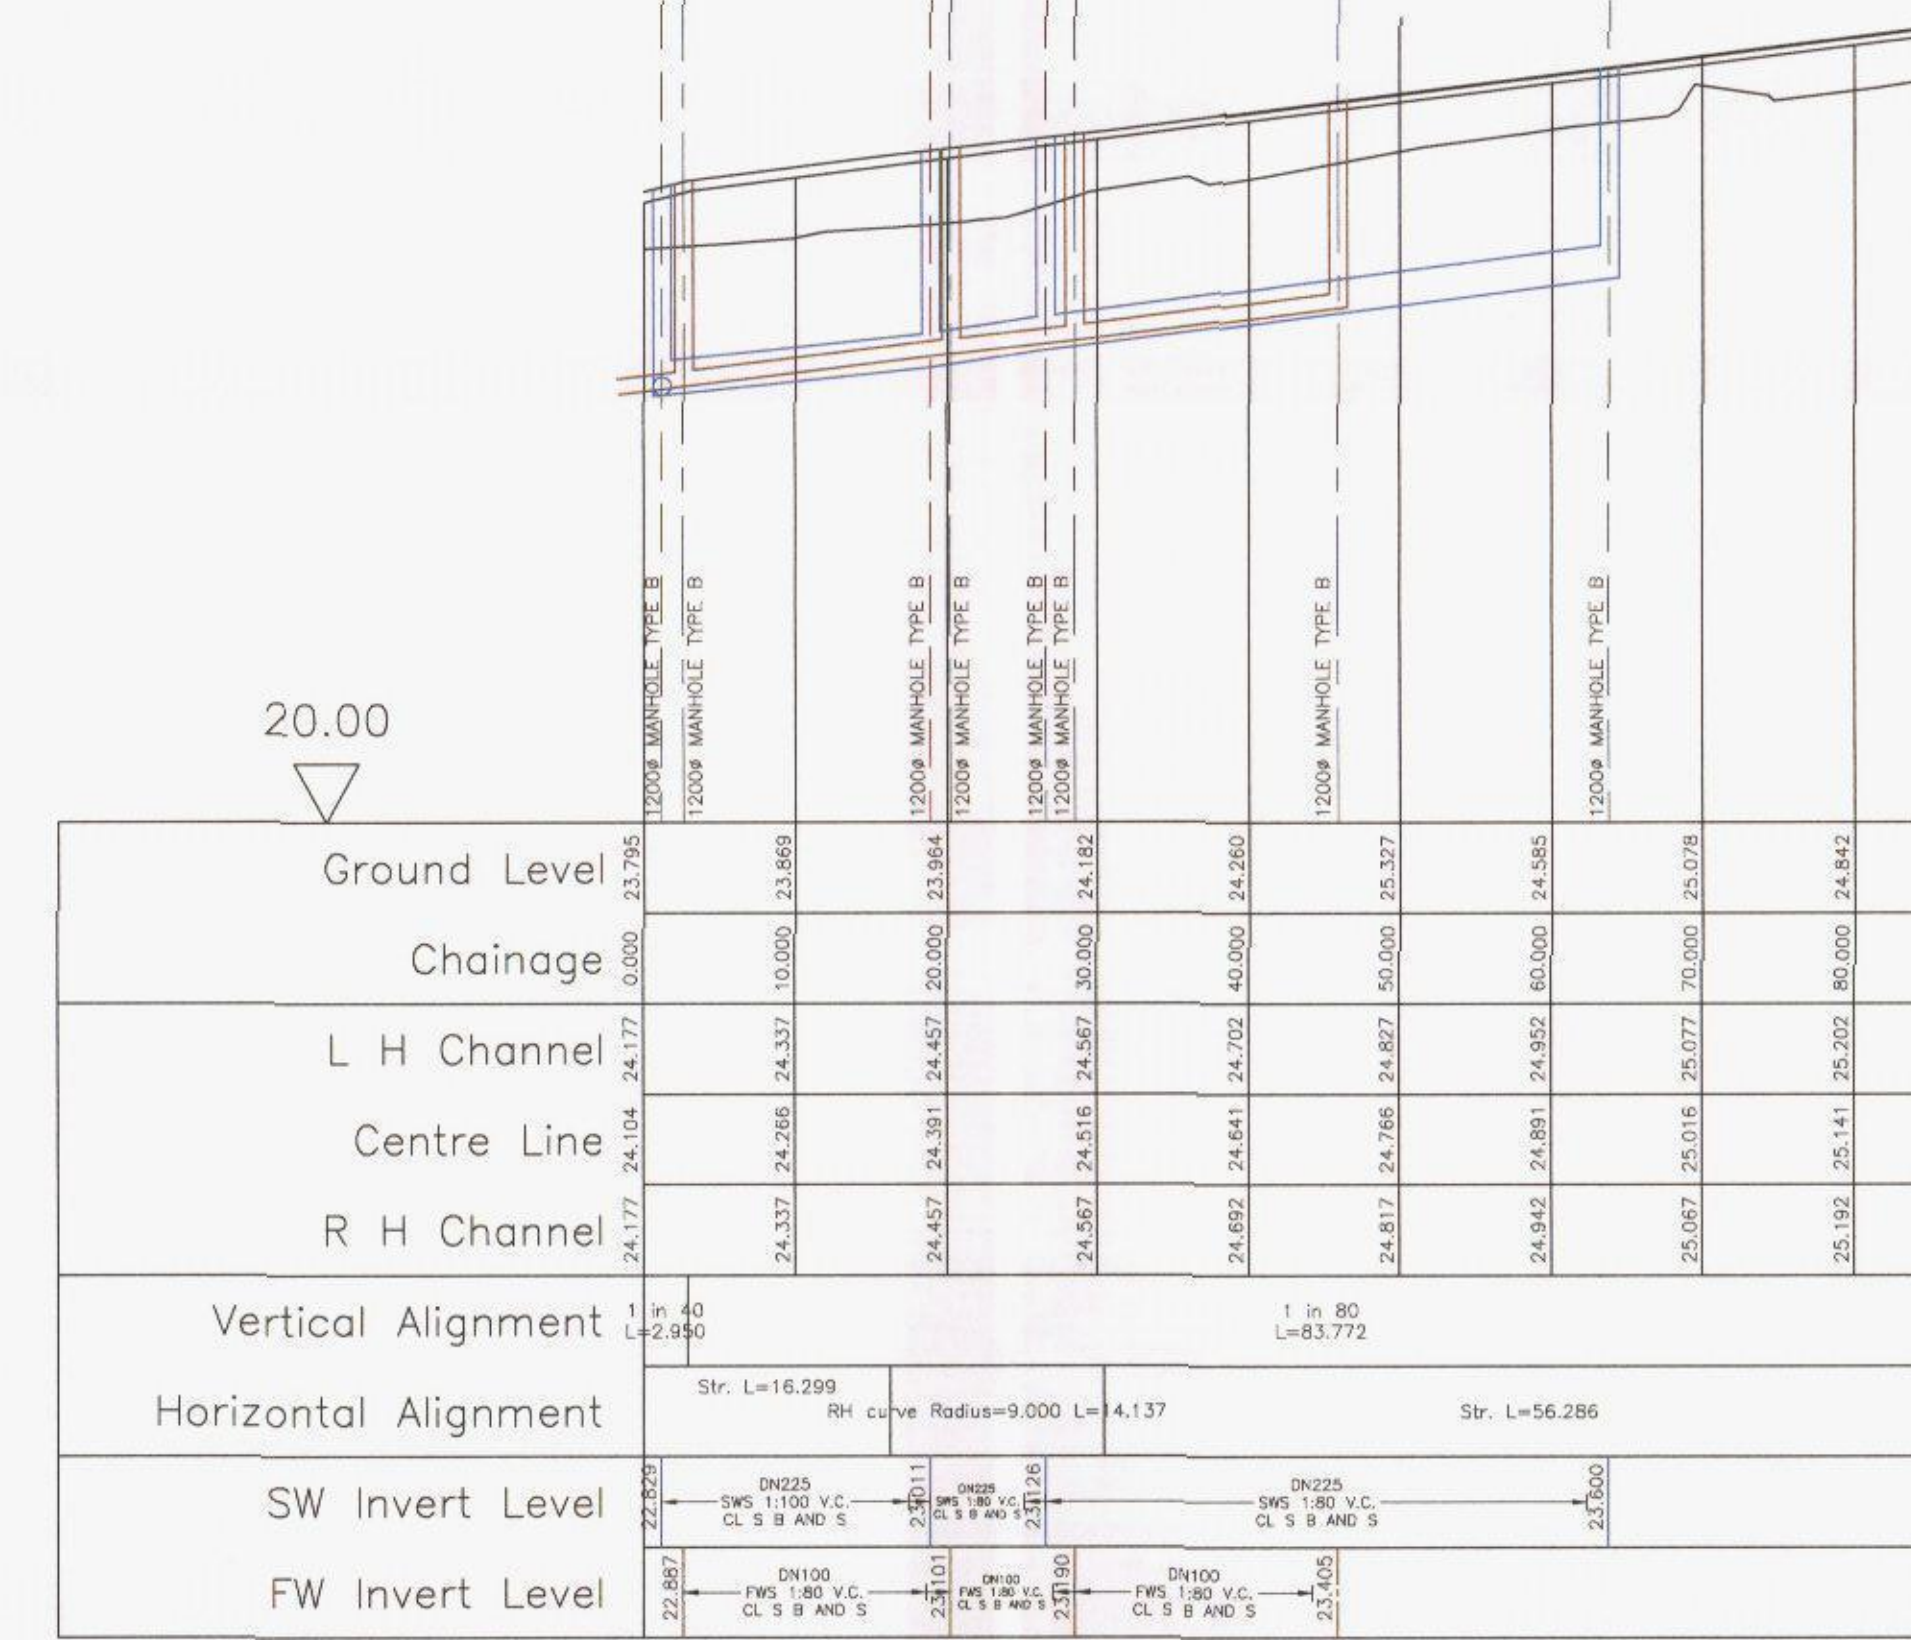

Road6
Horiz. 1:500 Vert. 1:50



PRELIMINARY				
A	21.05.14	S17 removed. S7-11 invert levels revised. S16 invert level revised. S24 added. F4 invert level lowered.		JOK
REV. No.	DATE	DESCRIPTION	INITIALS	
Client				
				
Project	Havant Retail Park Bedhampton			
Title	Scale		Date	Drawing No.
Longitudinal Sections	1:500@A0		April 14	4982:10
Checked		KTG	Drawn	JOK
Rev		A		