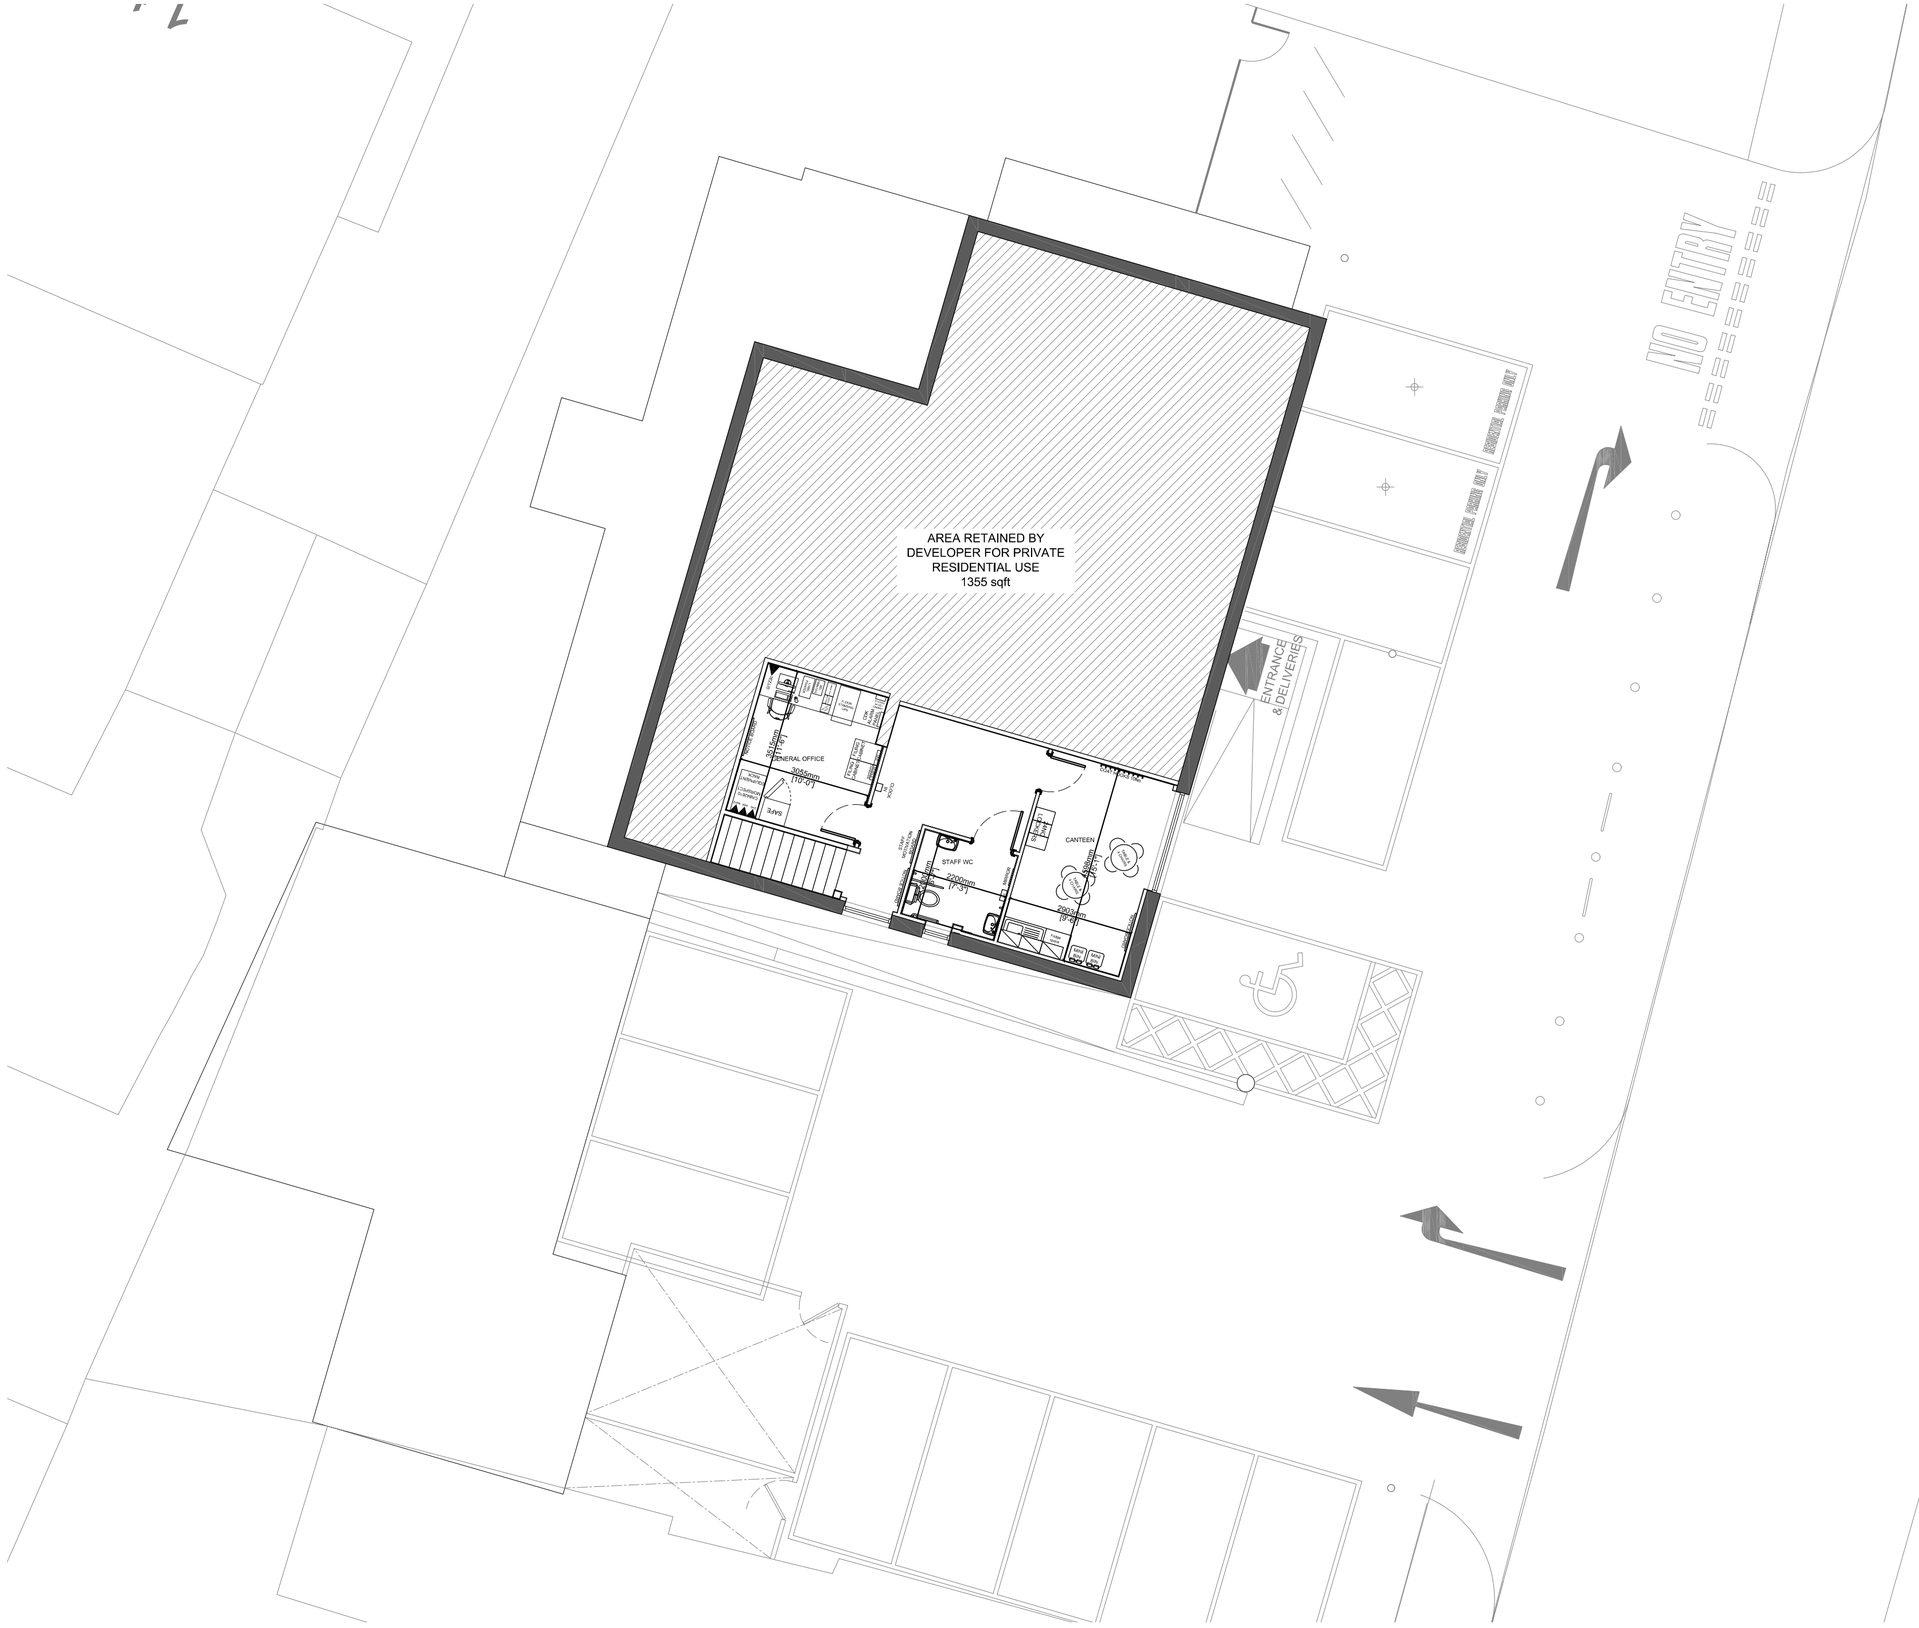

0 1 2 3 4 5 6 7 8 9 10 m

orme

WMS Purbrook, The Leopard

revision #	revision date		
		title	proposed first floor ga
		date	21.03.14
		scale	1:100 @ A2
		drawing#	635/107

The title, copyright and confidential information in this document belongs to
Orme Limited, all rights reserved. All dimensions to be checked on site
before work commences and any discrepancies reported to the Architect immediately.
This drawing is to be read in conjunction with other documents issued by the Architect.

2 Farm Road, Street, Somerset, BA16 0BJ :: t 01458 445100 :: info@orme-architecture.com