


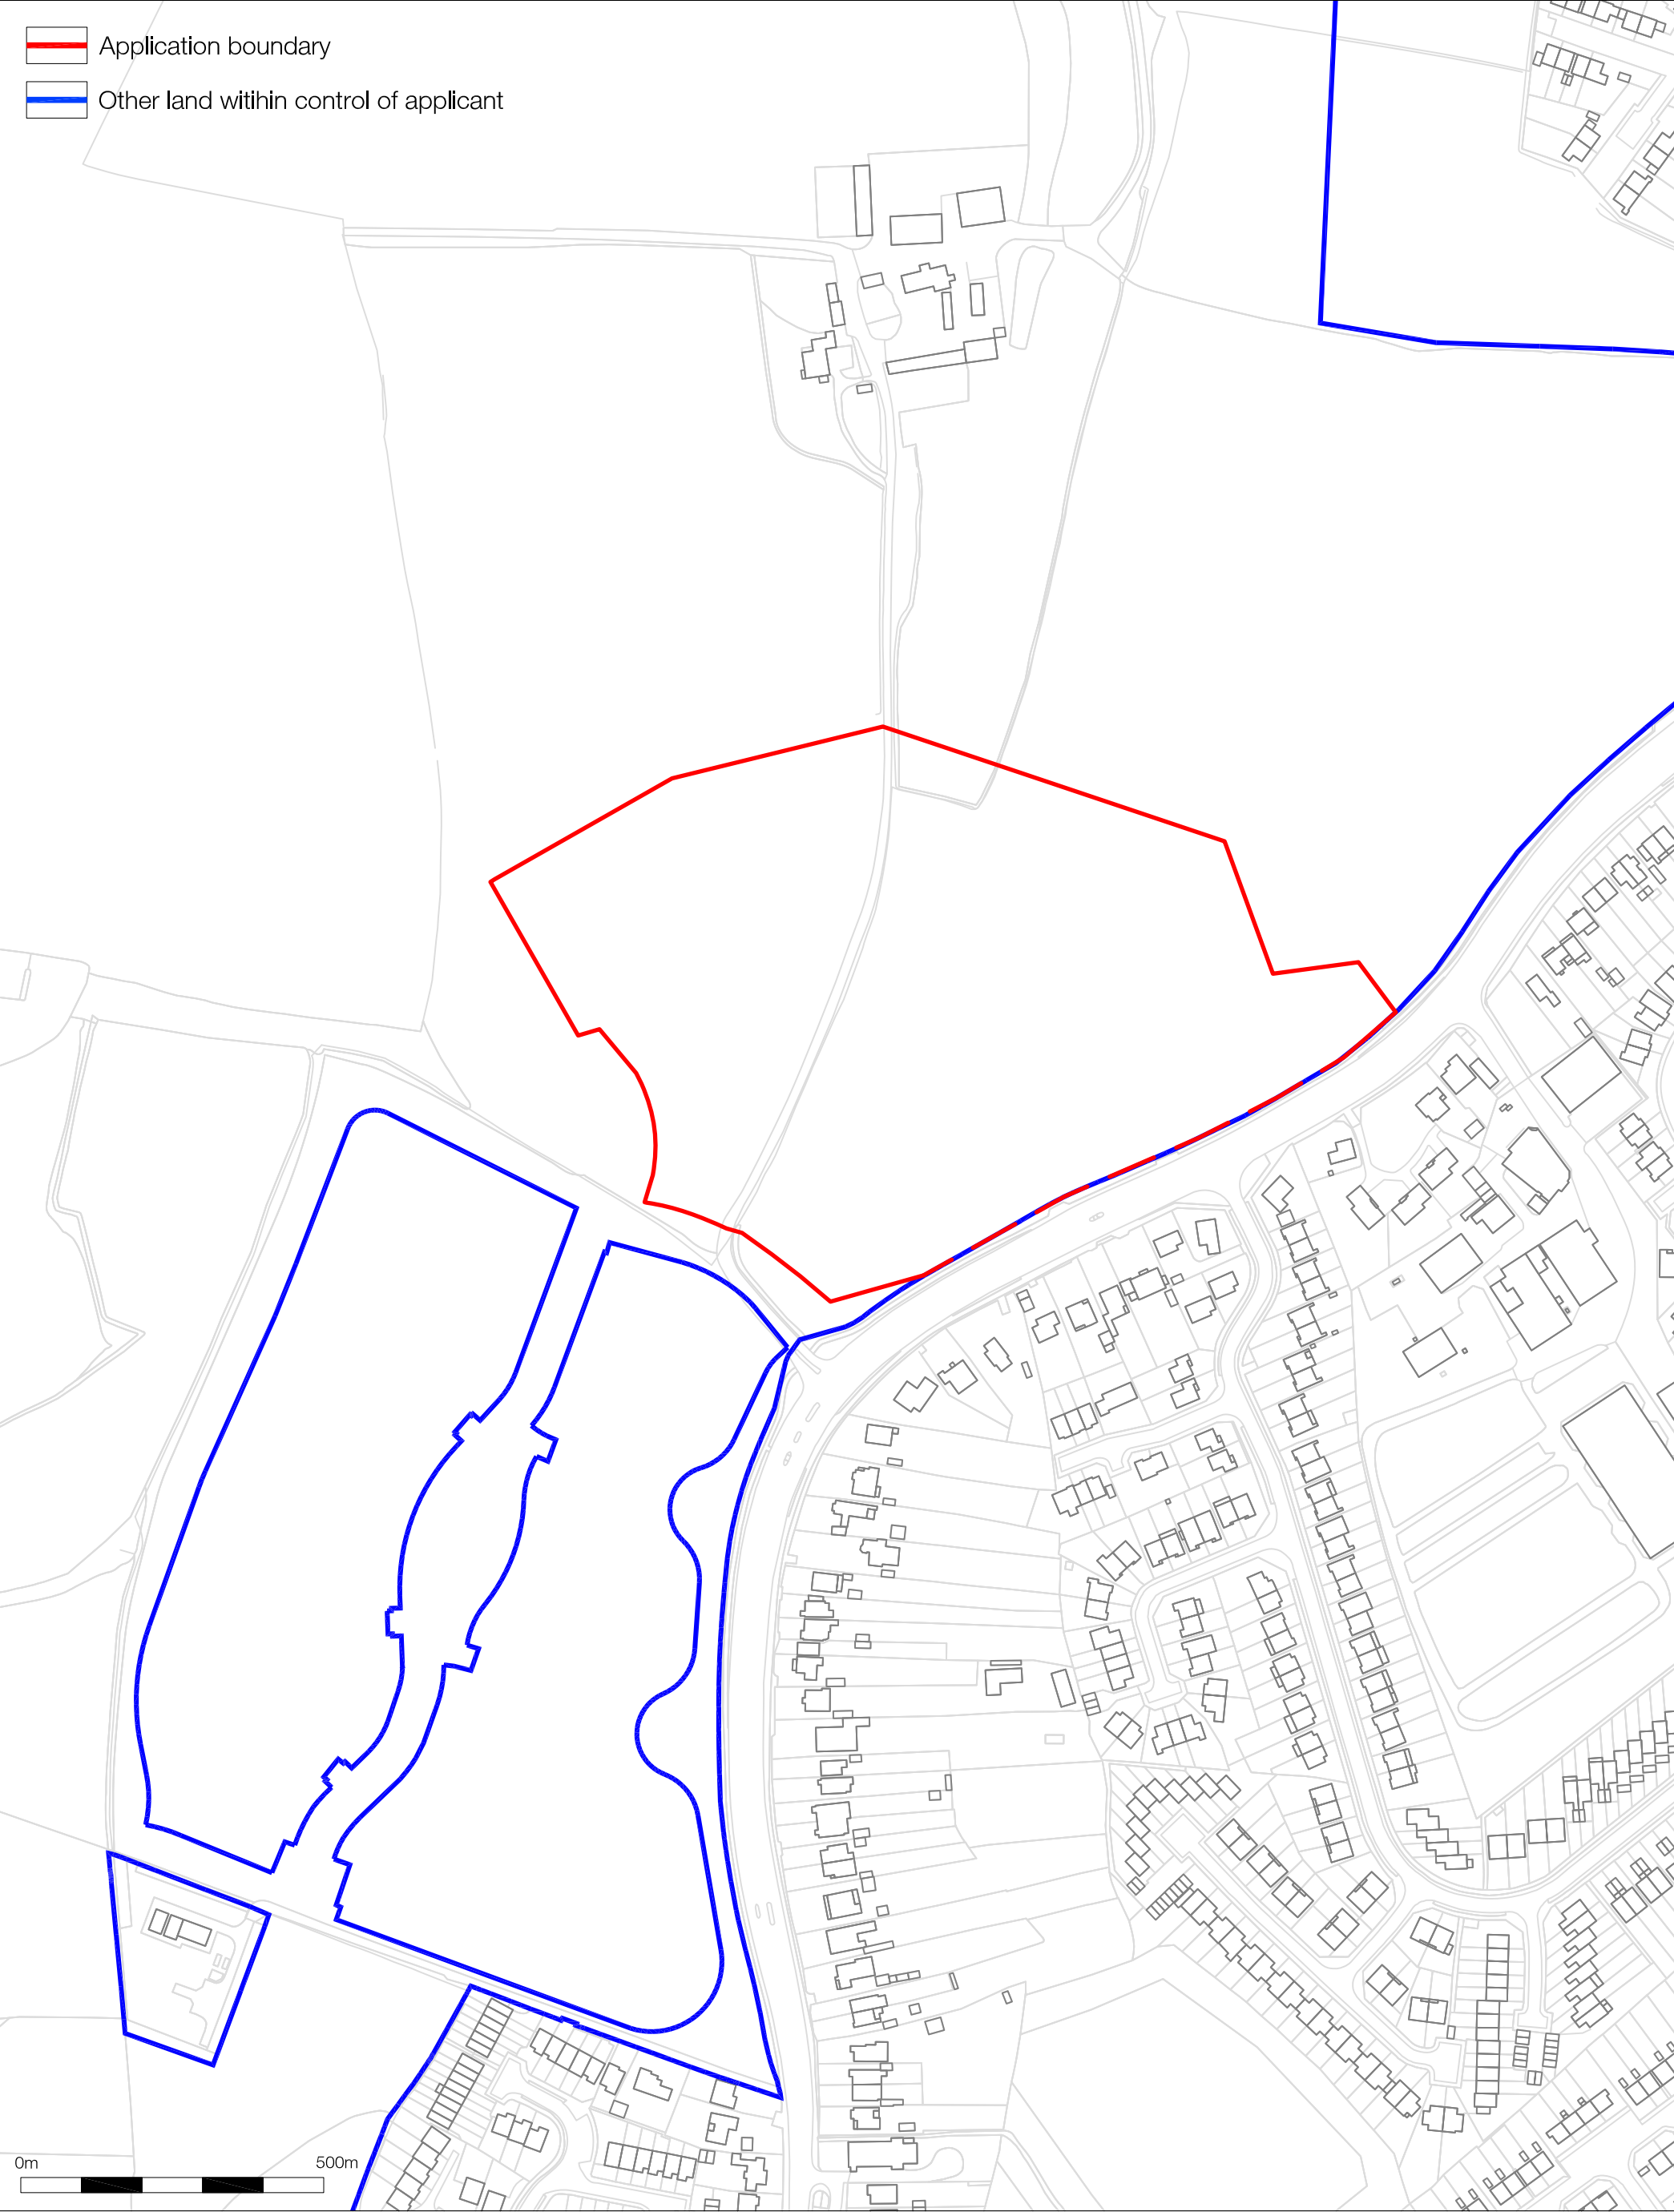

Copyright Savills (UK) Ltd. No dimensions are to be scaled from this drawing. All dimensions to be checked on site. Area measurements for indicative purposes only.

job no.	SNUD 264265		
drawing no.	E10		
revision	-		
scale	1:2500 @ A3		drawn by AP
date	13/01/2014		check by PF



planning and regeneration

2 Charlott Place
Southampton
SO14 0TB
t 02380 713 900
f 02380 713 901