


HAVANT BOROUGH
COUNCIL

04 SEP 2013

RECEIVED

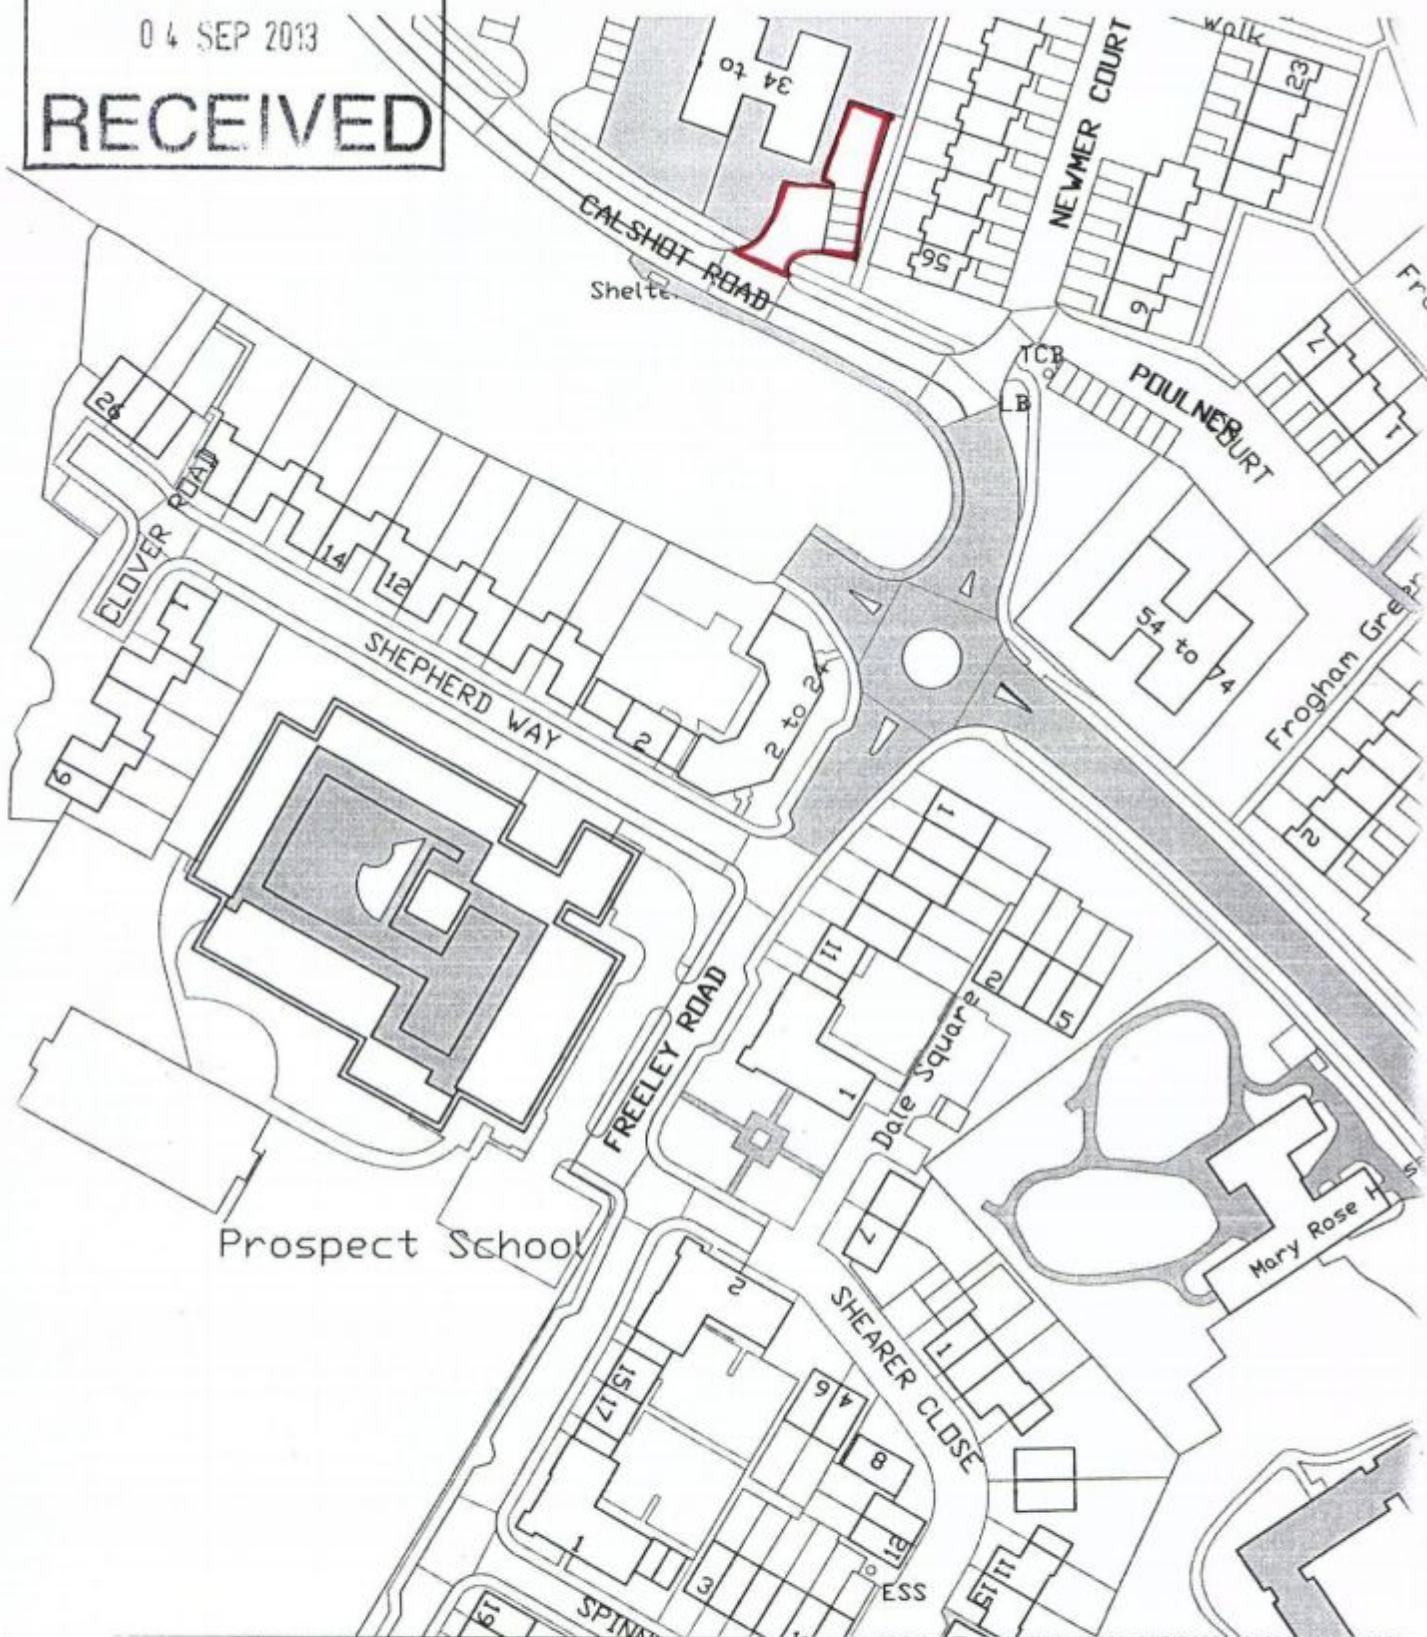

PORTSMOUTH
CITY COUNCIL

Title:

CALSHOT ROAD HAVANT

Prepared by:

HOUSING AND PROPERTY SERVICES

On behalf of:



Drawing No:

D1

Scale:

1:1250

Approximate. Do not scale

Drawn by:

Date:
30/08/2013

Checked by: