


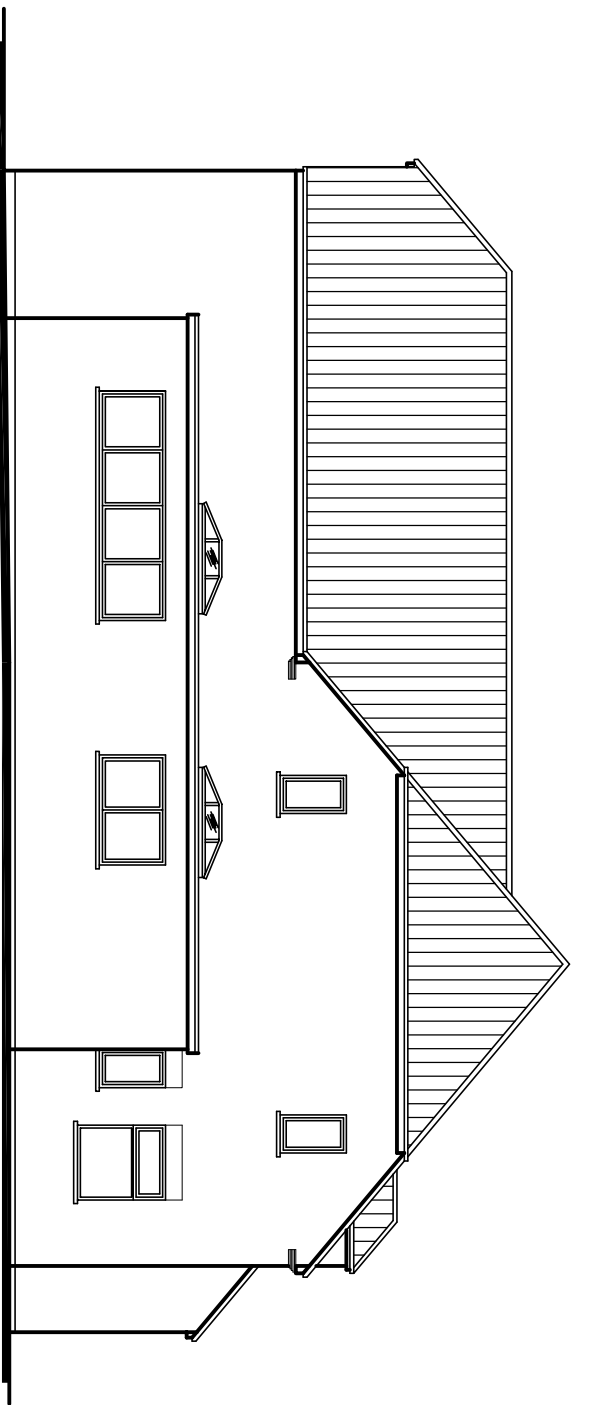


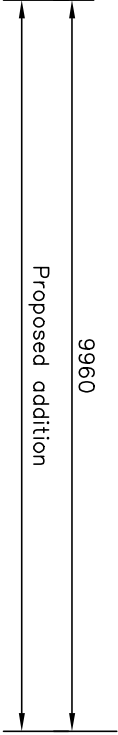


EAST

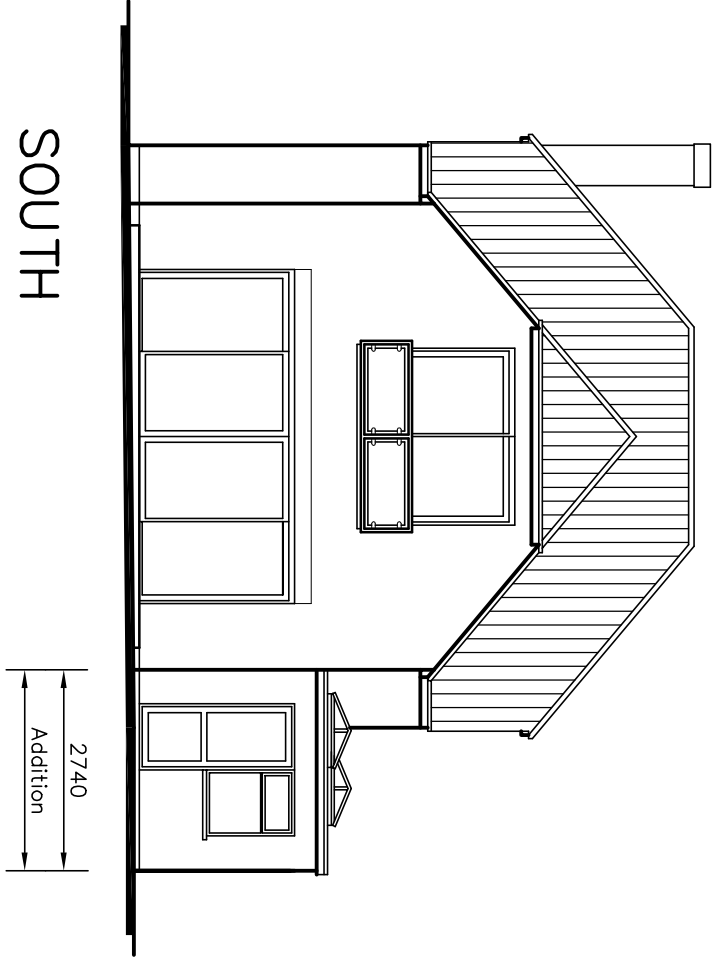

NORTH

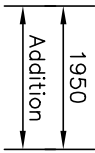

SOUTH

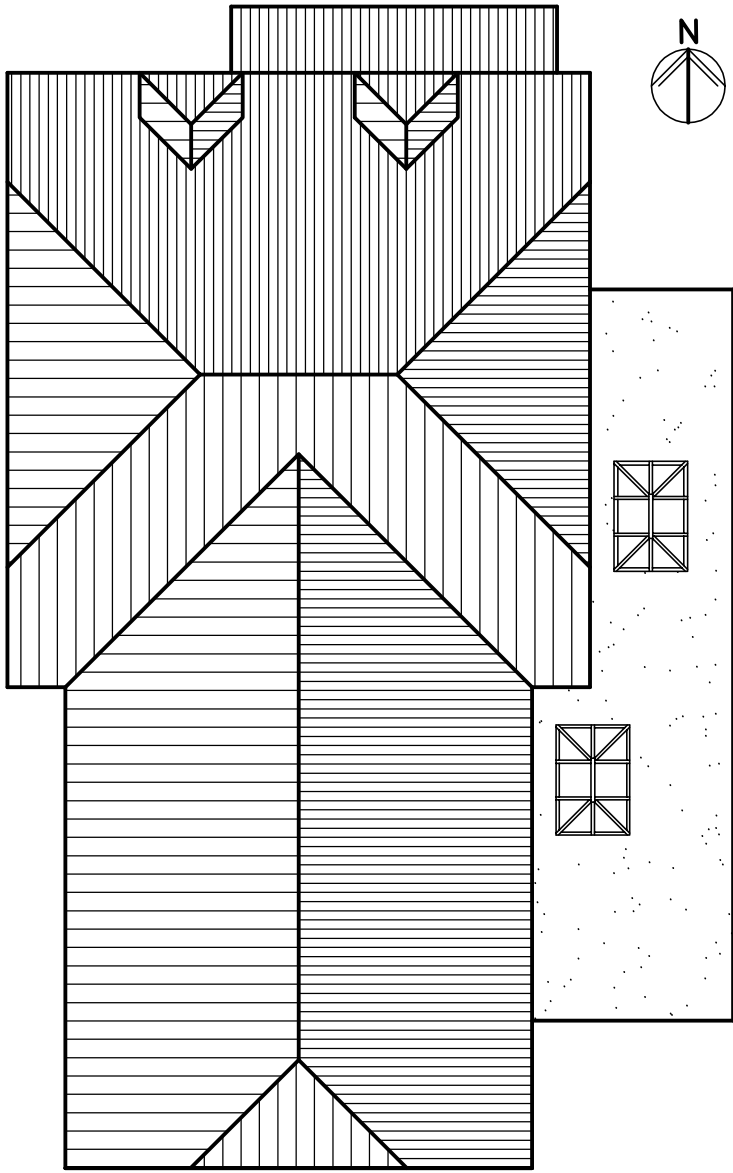

ROOF PLAN

Revisions

A.
B.

38 Hollow La.
Hayling Island
PO11 9EX

PROPOSED
ELEVATIONS &
ROOF PLAN

metres

10

20

30

Scale A3 = 1:100
Date 18/11/13
Drawn KML

Martin Critchley
Chartered Architect
7 North Street
Havant, Hampshire, PO9 1PW
023 92 474 919
critchleyarchitect@hotmail.com

1349-402 0