


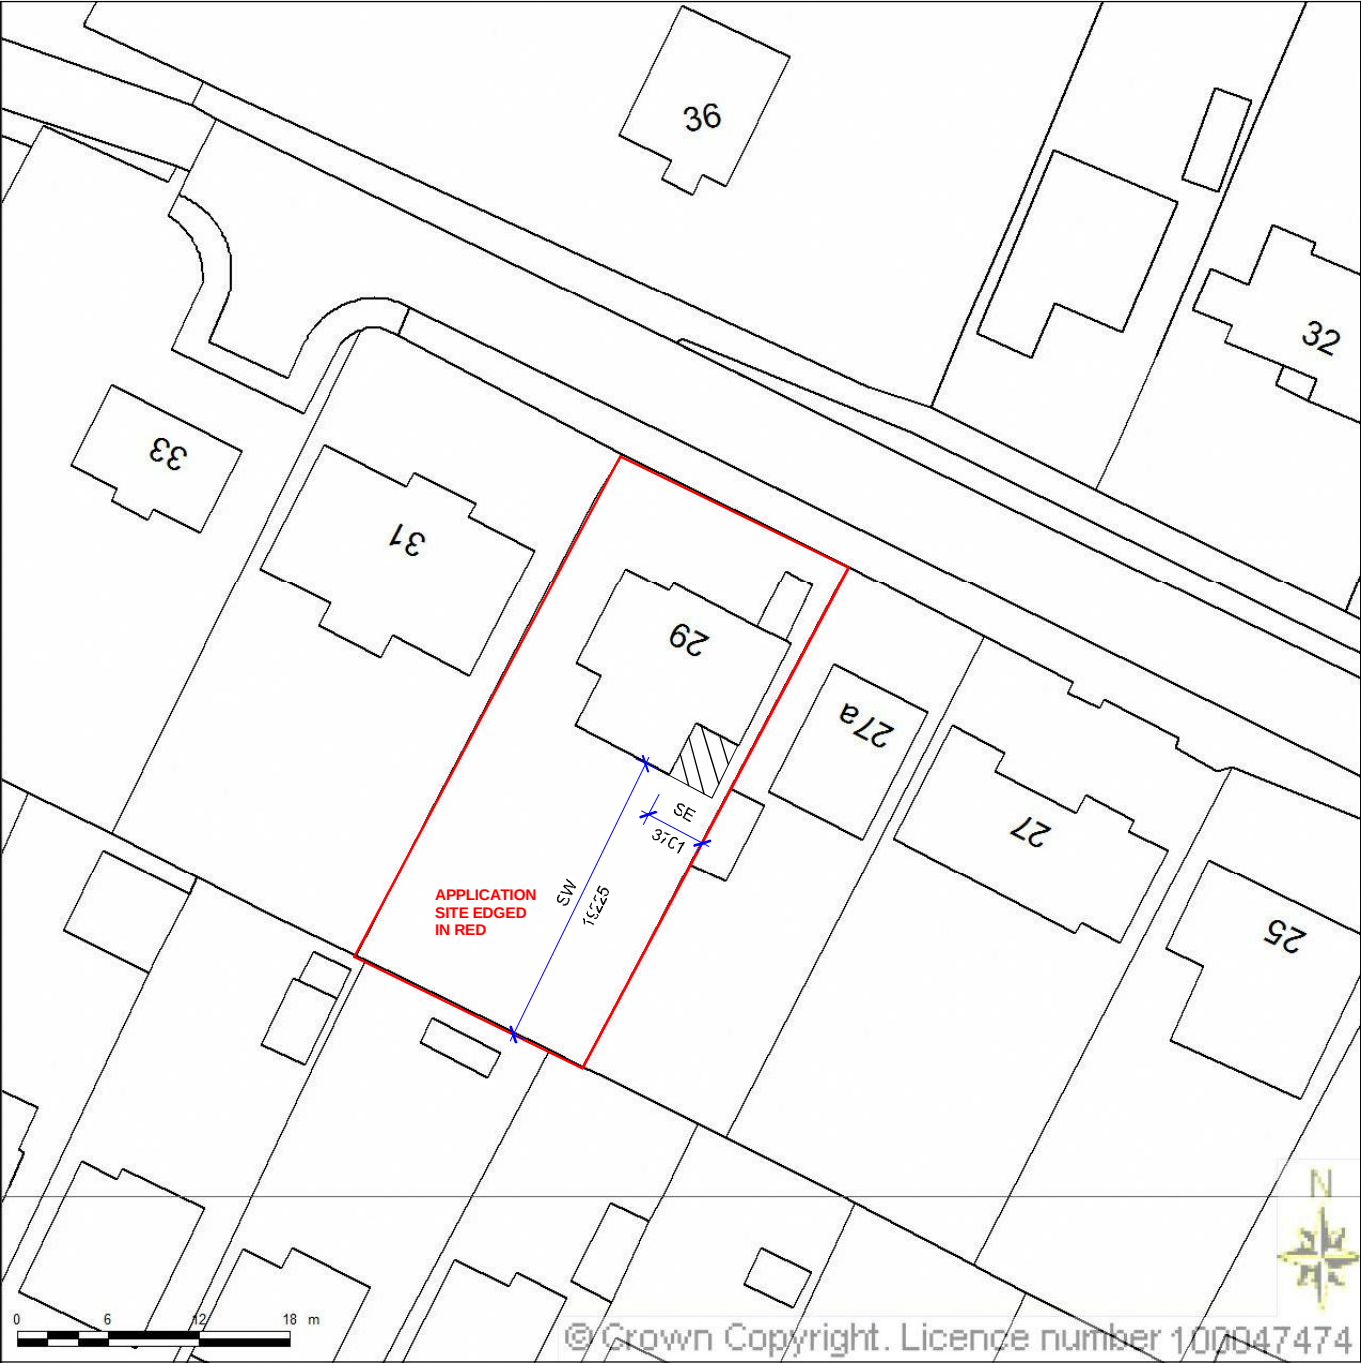


Produced 4 October 2013 from the Ordnance Survey National Geographic Database and incorporating surveyed revision available at this date. Reproduction in whole or part is prohibited without the prior permission of the Ordnance Survey. © Crown Copyright 2013.

The representation of a road, track or path is no evidence of a right of way. The representation of features as line is no evidence of a property boundary.

Property Address:
29 Summer Hill Road
Cowplain, Waterlooville
Hampshire
PO8 8XD

Council: Havant Borough Council
Ward: Cowplain

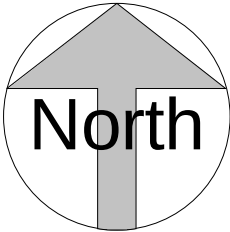

 The Planning Service Office, 135 North Lane Clanfield, nr Waterlooville Hampshire PO8 0RL T: 023 92 597364 F: 0845 519 1103 E: info@theplanningservice.co.uk	Ian Jenkins	PROPOSED BLOCK PLAN	
		Project number	109
		Date	12/04/2013
		Drawn by	JJ
29 Summer Hill Road Cowplain		P002	
		Project Status	5 Scale 1:500 @ A4