



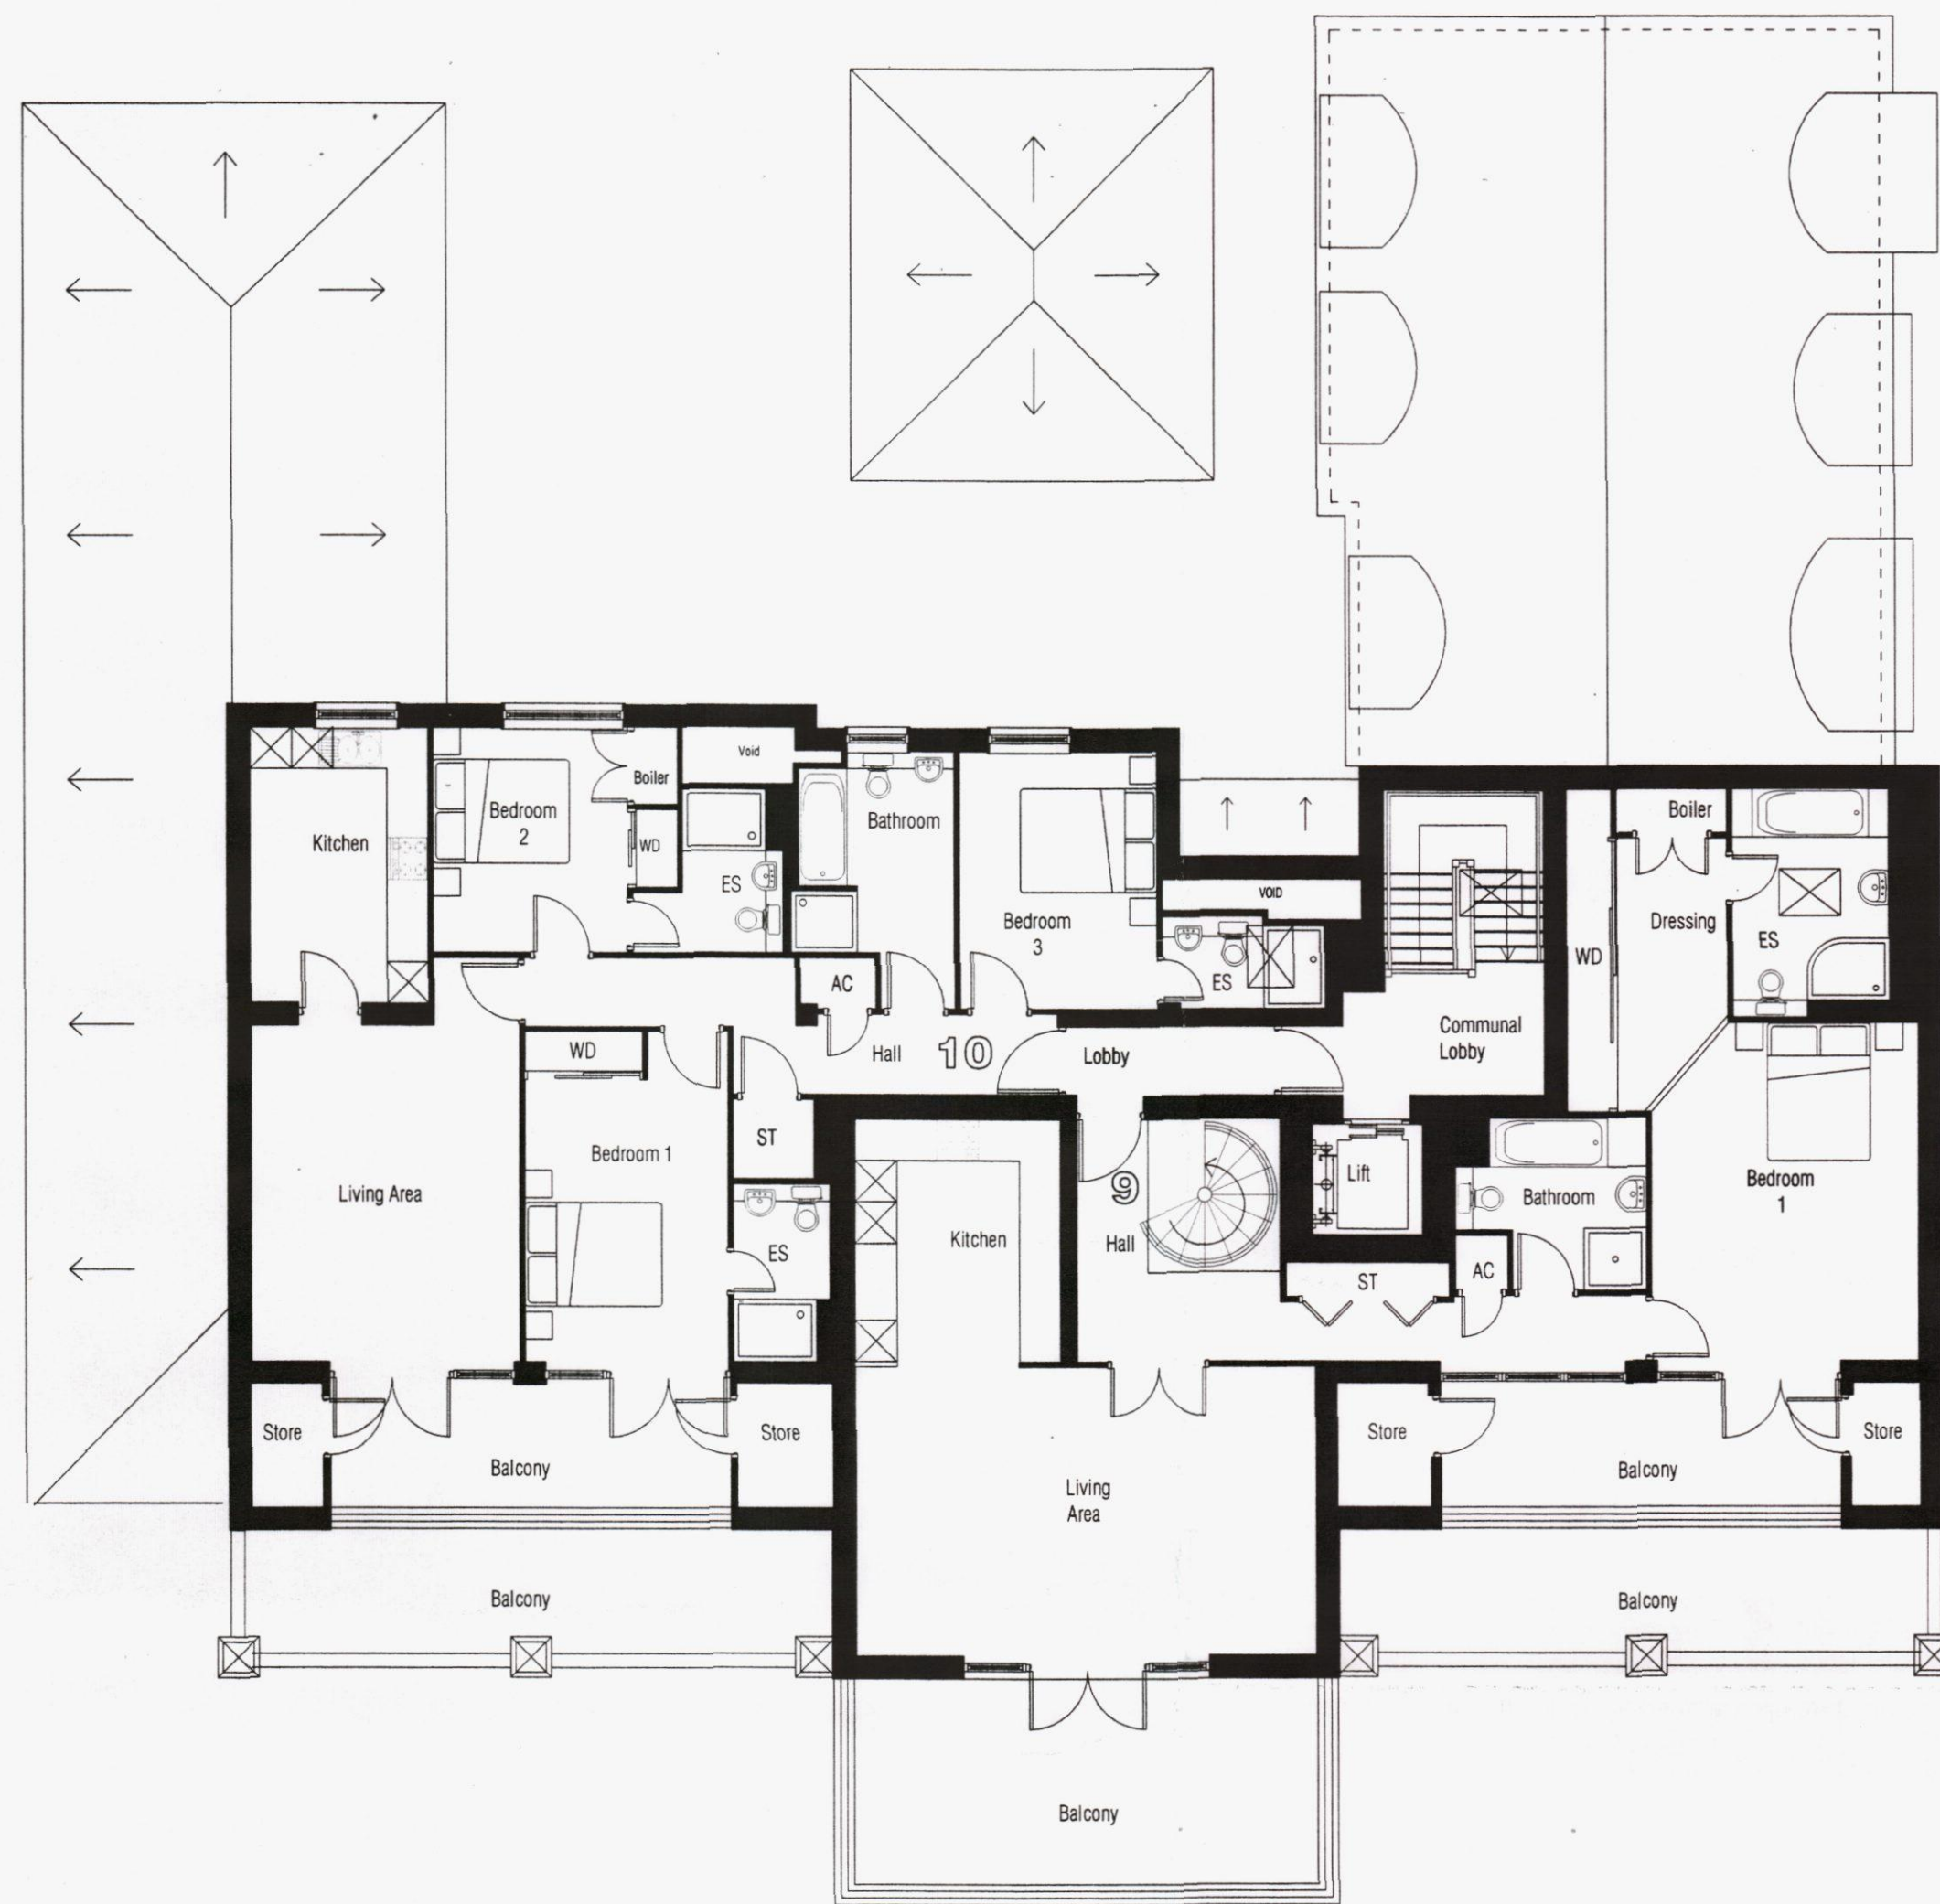

PROPOSED SECOND FLOOR PLAN
1:100

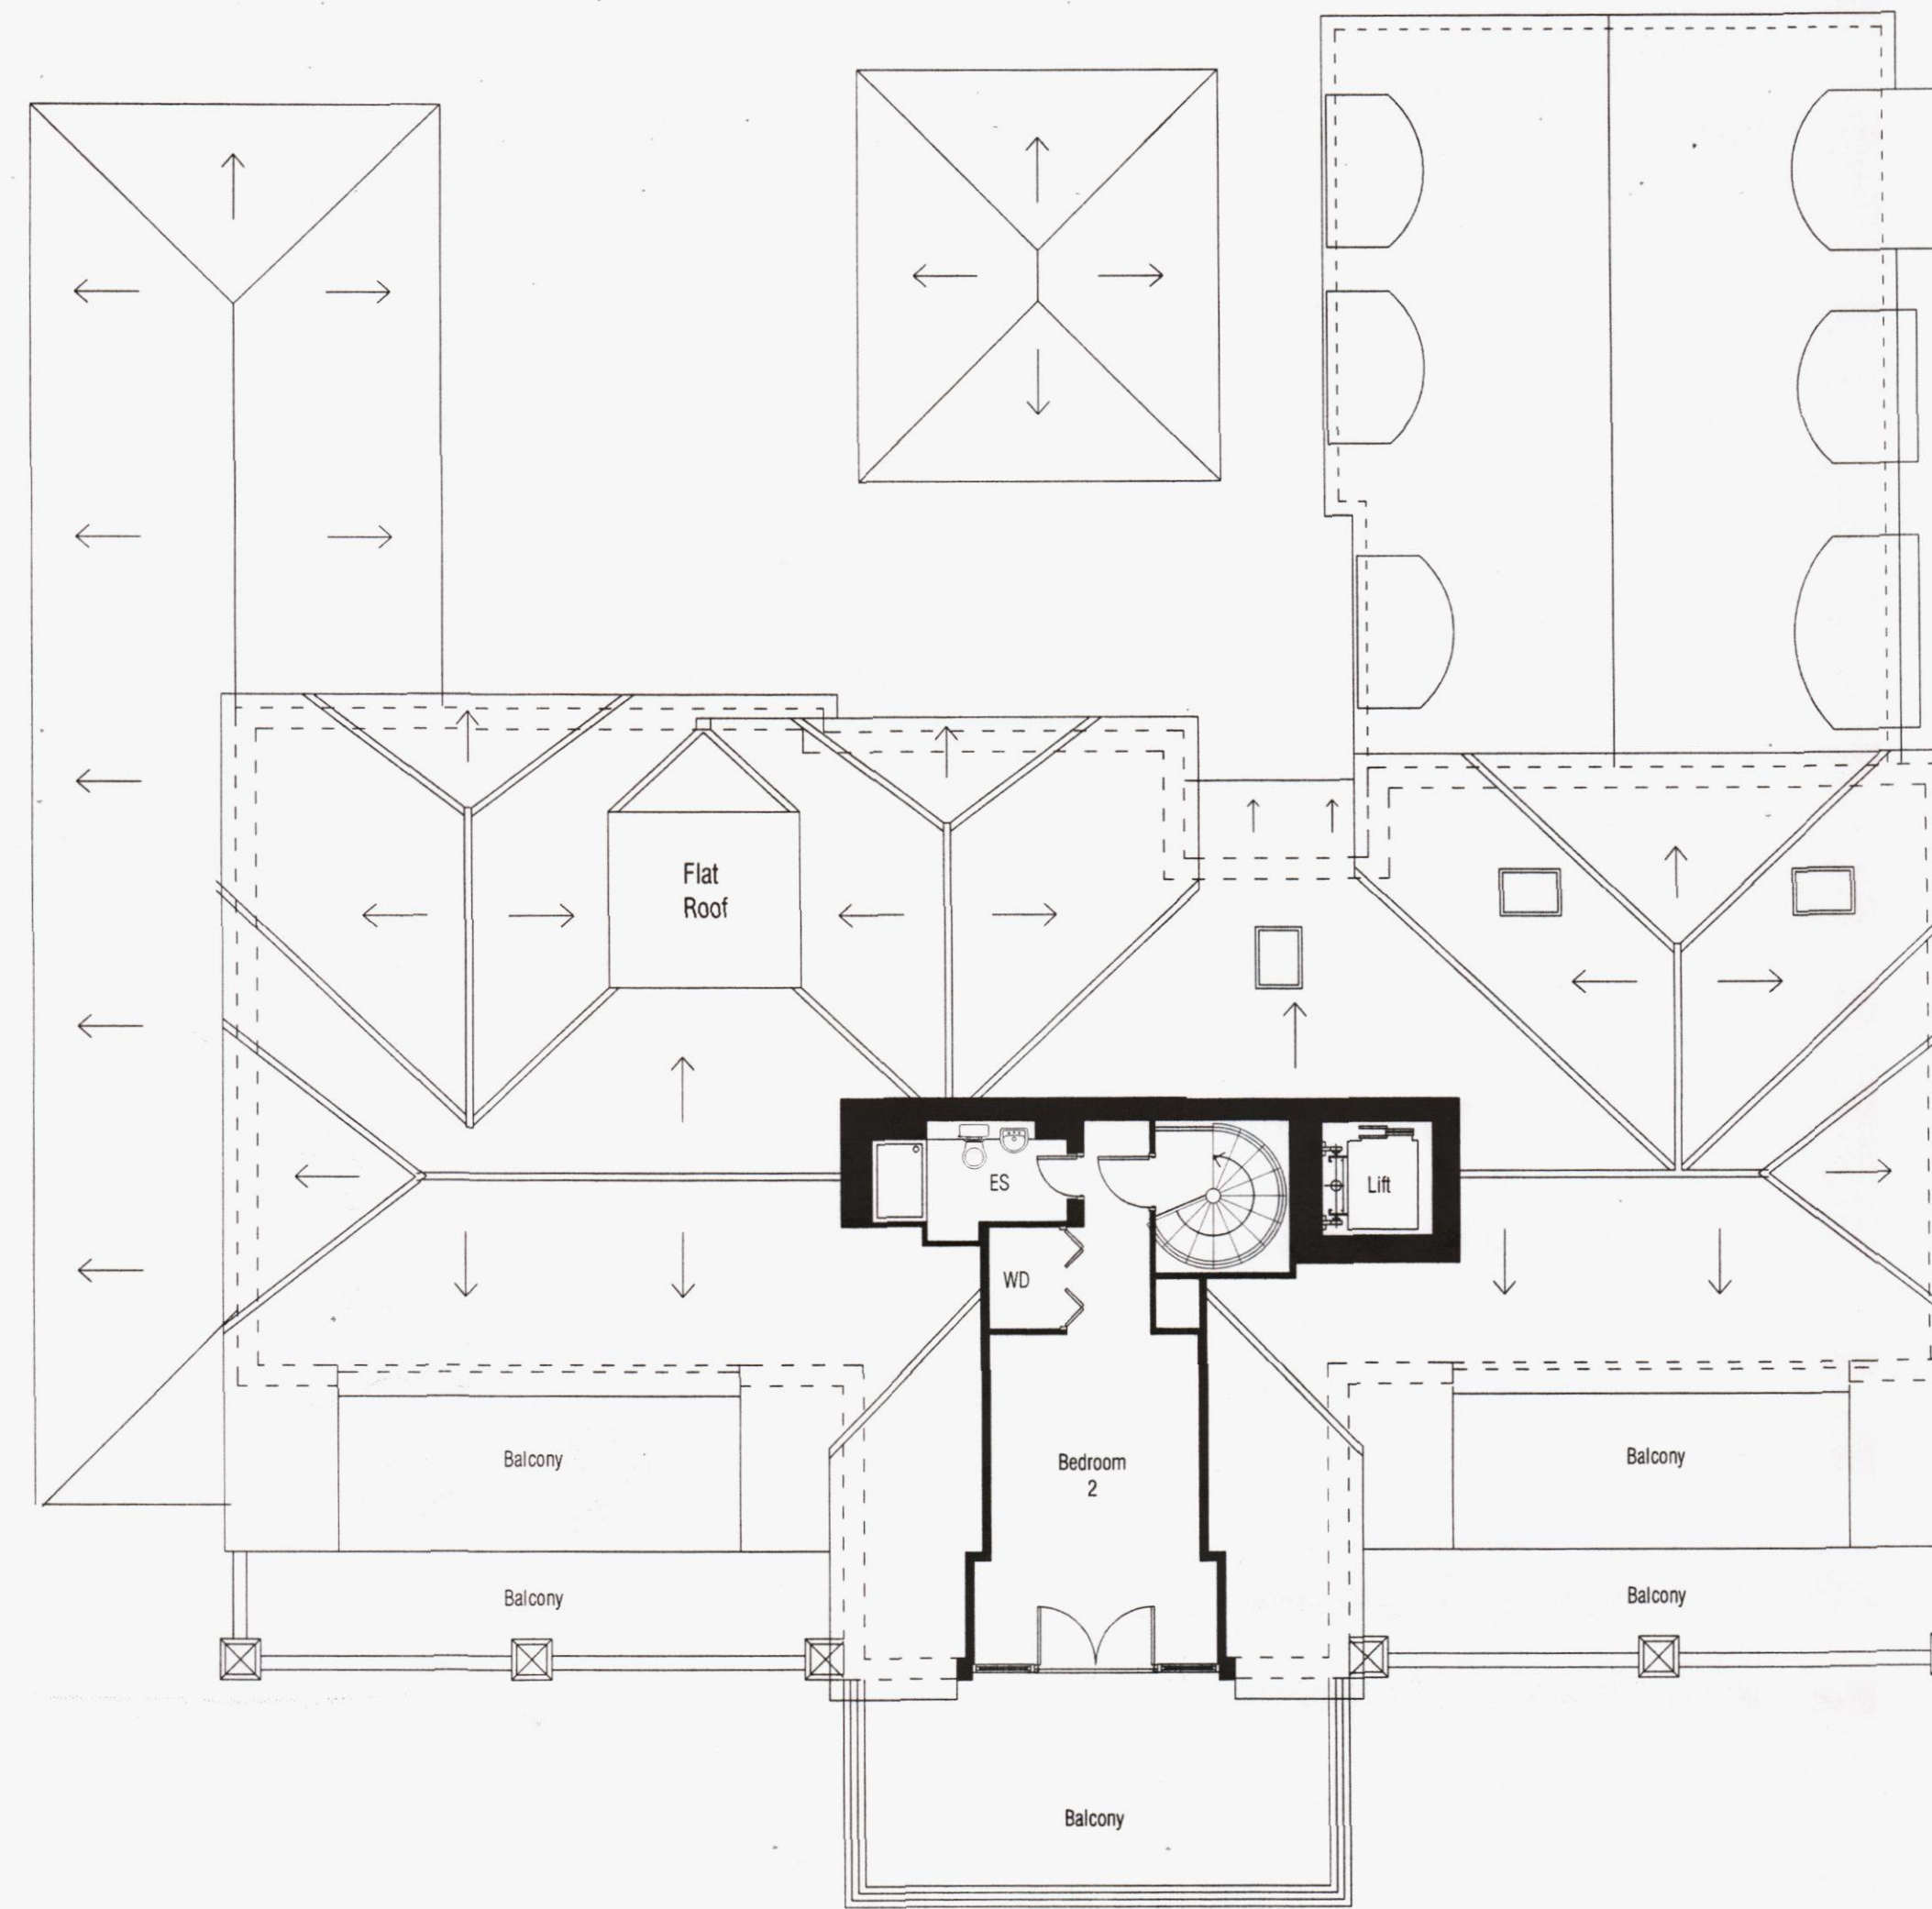

PROPOSED THIRD FLOOR PLAN
1:100

M - JAT 3.10.13
Building reduced in width 225mm

Flats 1 & 8 moved away from Eastern
Boundary (Roof Plan Revised)

Garage removed

Size of car ports (with pitched roof over)
reduced.

L - JAT 18.09.13 Scheme Revised To Client
Requirements

K - JAT 22.07.10 New Roof Velux
Window Shown

J - JAT 2.07.10 Scheme Revised To
Planning Department Comments

H - JAT 30.07.09 Minor revisions to
balcony areas / roof

G - JAT 15.06.09 Revised To Clients
Requirements

F - JAT 5.06.09 Revised To Clients
Requirements

E - JAT 22.05.08 Protected corridor
Shown from bedrooms to stair lobby.

D - JAT 23.11.07 Garages Replaced
With parking Spaces & Car Ports.

C - Bike shed roof shown
Bay window to kitchen removed
JAT

B - Client Comments
09-11-05
ARG

A - Client Comments
28-10-05
ARG

