

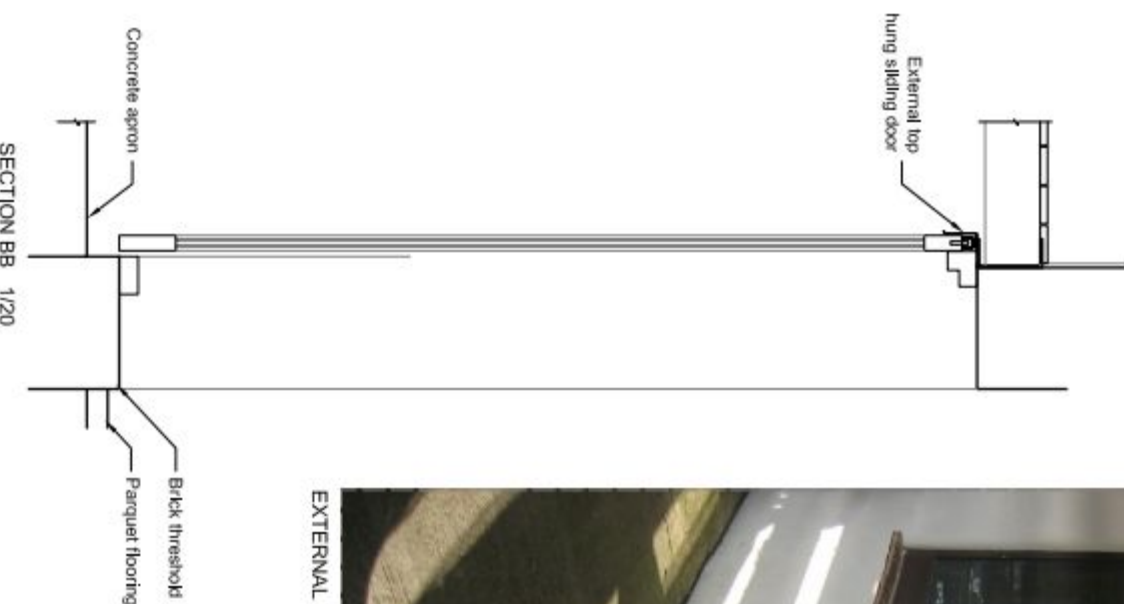
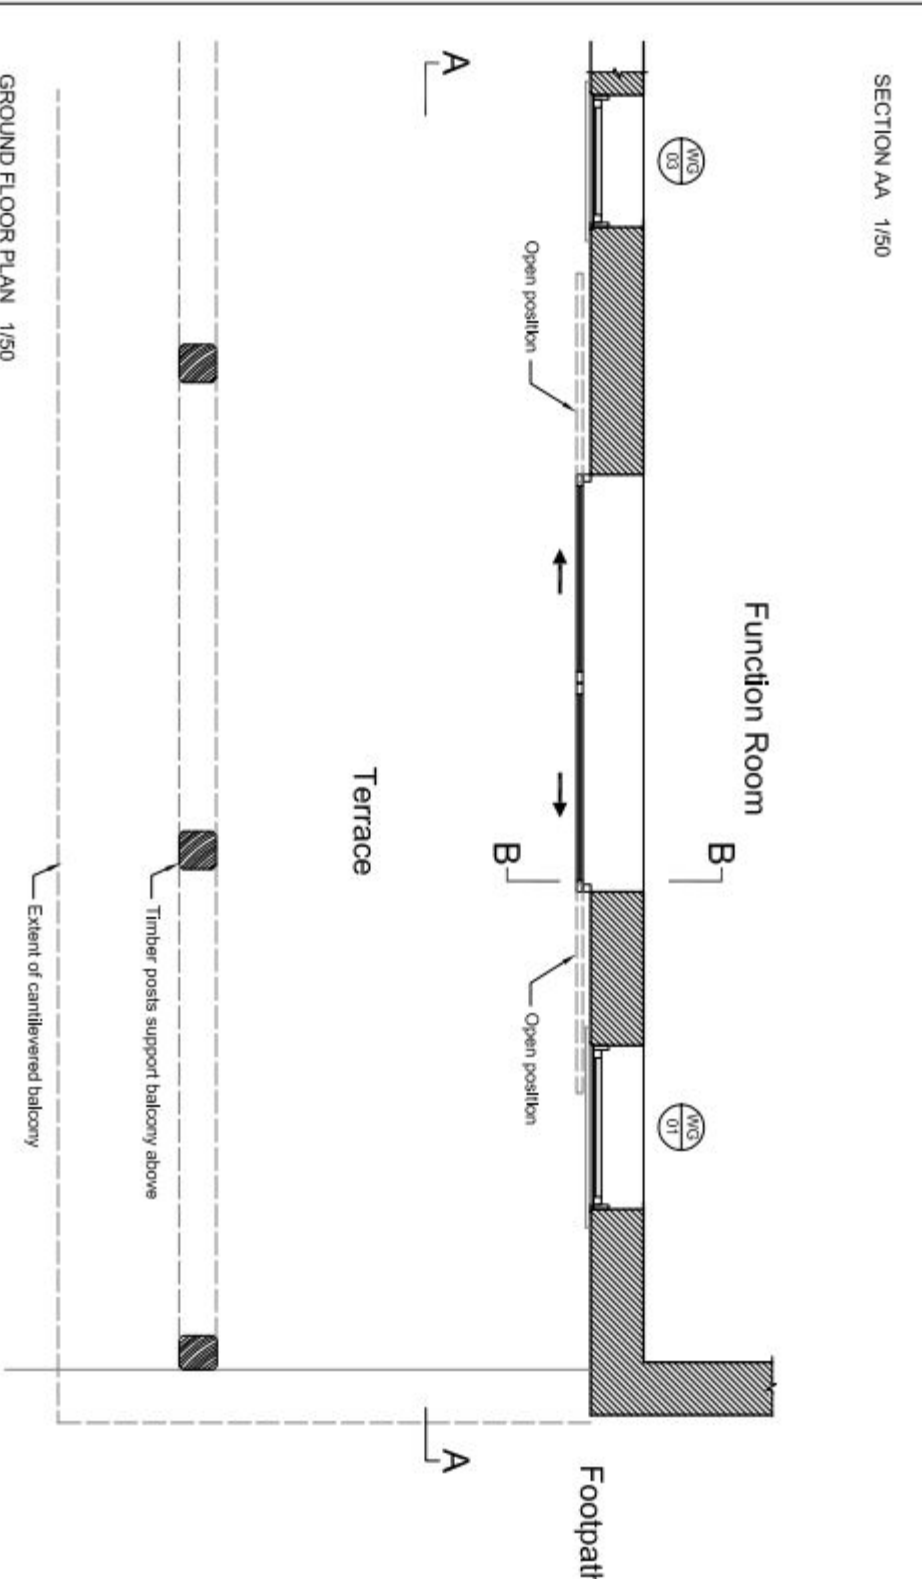
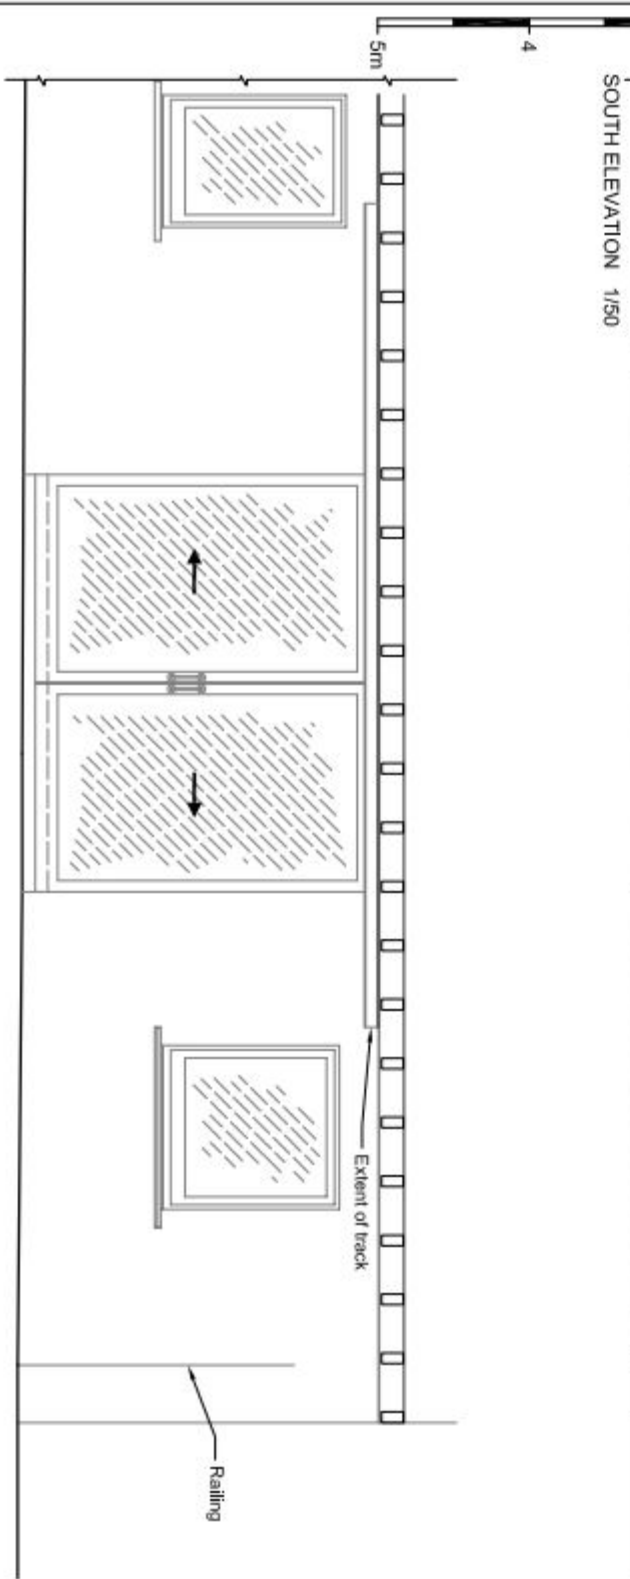


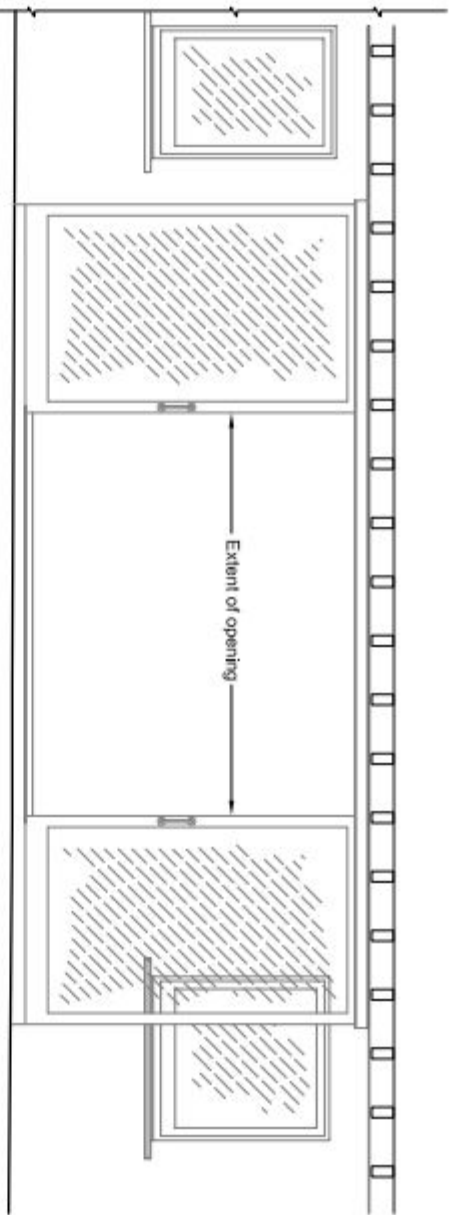

EXTERNAL VIEW OF EXISTING DOOR

ISSUE: PLANNING

JIM GARLAND ARCHITECTS LTD
ONE DOLPHIN QUAY
EMSWORTH PO10 7BU
01243 370502
01243 378127
email: info@garland.org.uk

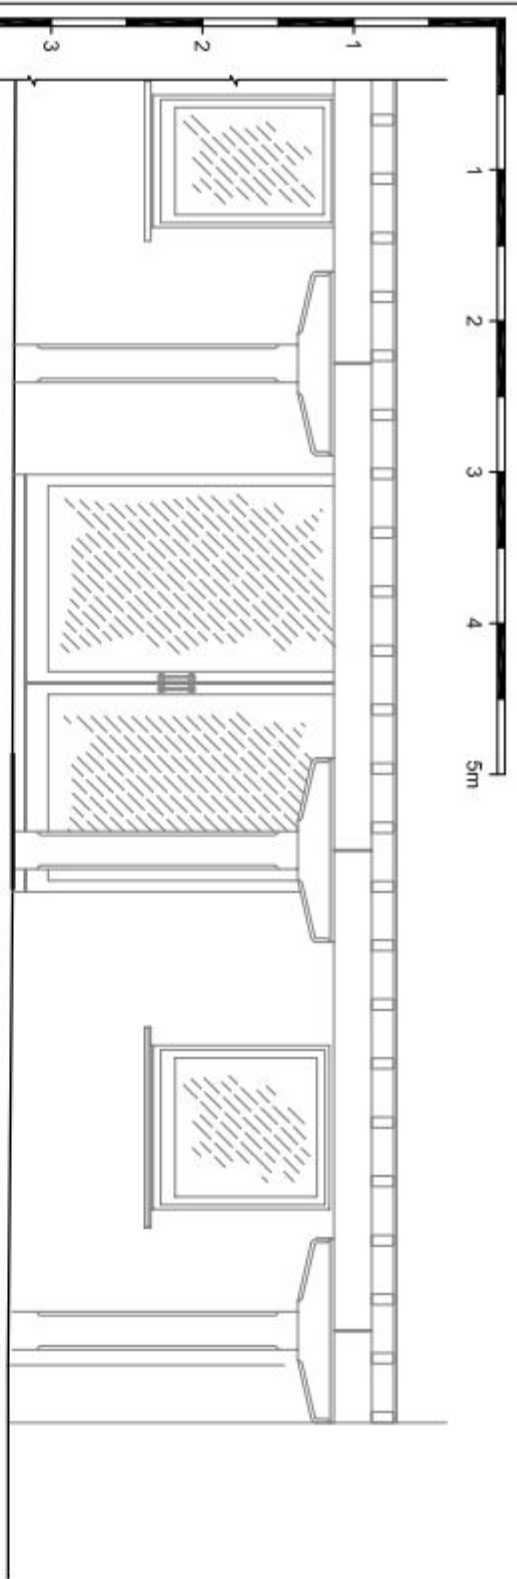

Emsworth Slipper Sailing Club
Slipper Mill - New Doors

Client	Emsworth Slipper Sailing Club	Architect	JAG	Scale	A3
Proposed	Slipper Mill - New Doors	Drawn	P1	Scale	
Date	30/08/13	Check		Scale	
Issue	1:50	Issue		Scale	
Drawn	1303/1000	Issue		Scale	