



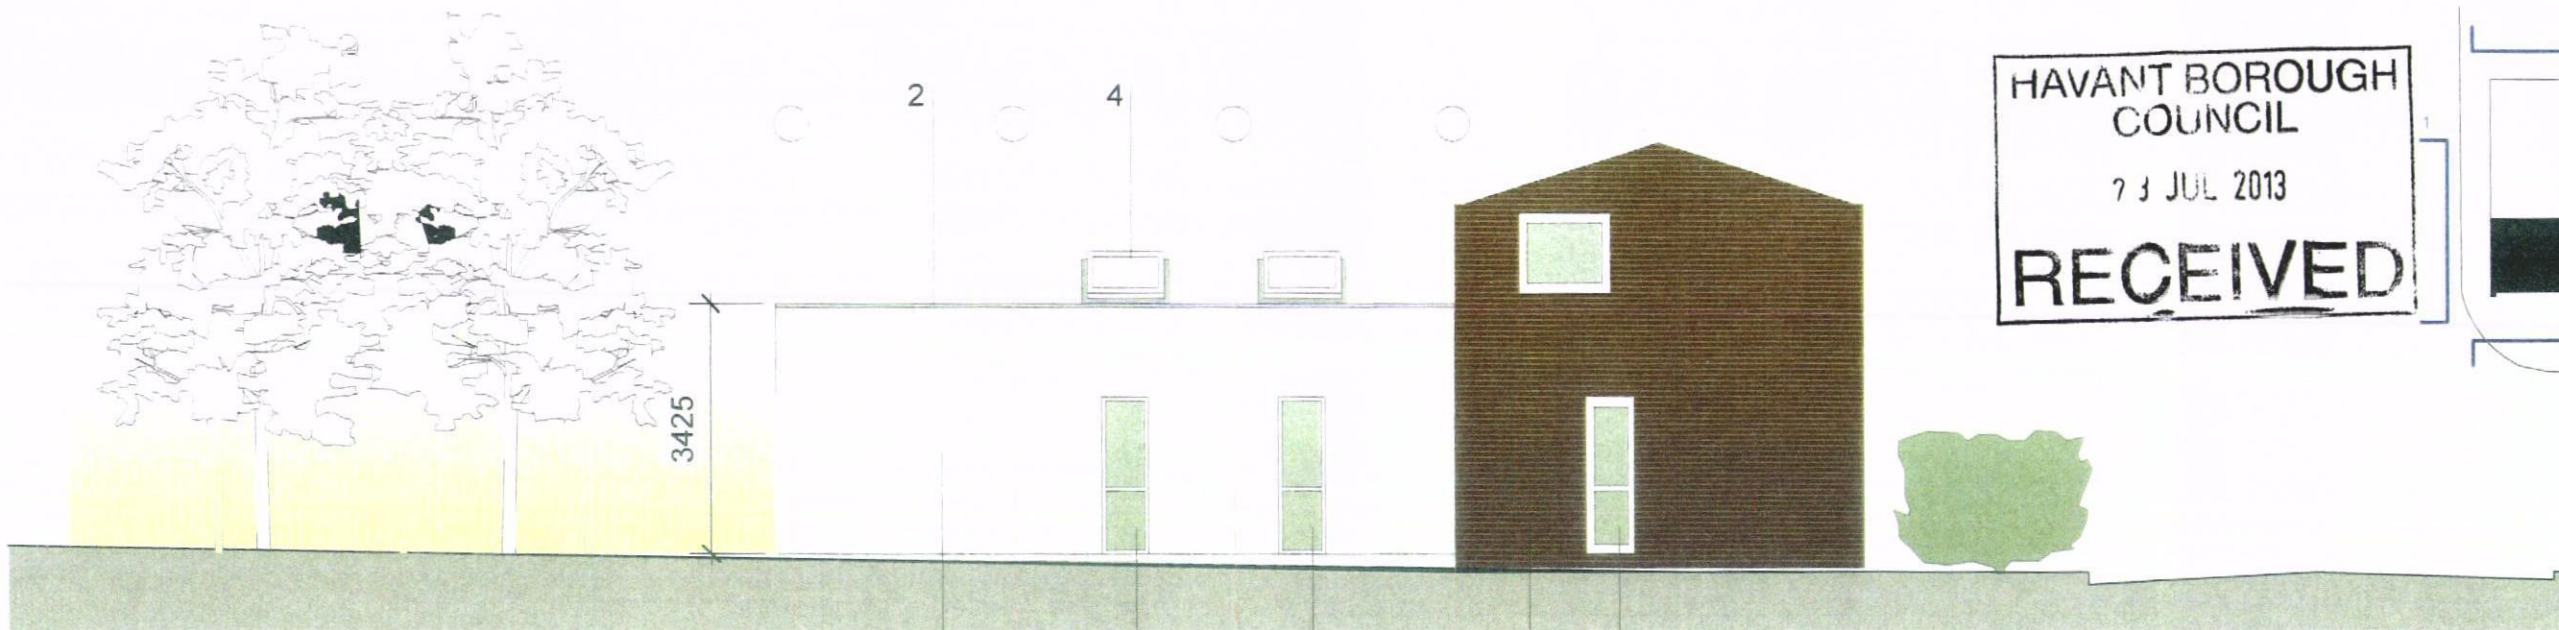


key

- 1 white render
- 2 aluminium capping powder coated dark grey RAL 7015
- 3 powder coated Aluminium doors - dark grey RAL 7015
- 3a powder coated aluminium windows white to match existing.
- 4 Velux flat roof light ref SO6 ECX
- 5 solid canopy, exposed painted steelwork, marine ply soffit
- 6 Timber shed ref Billy Oh, 3.14m x 3.56m
- 7 roofing material tba - either felt or aluminium.
- 8 existing brick
- 9 existing white pvc windows

elevation 1

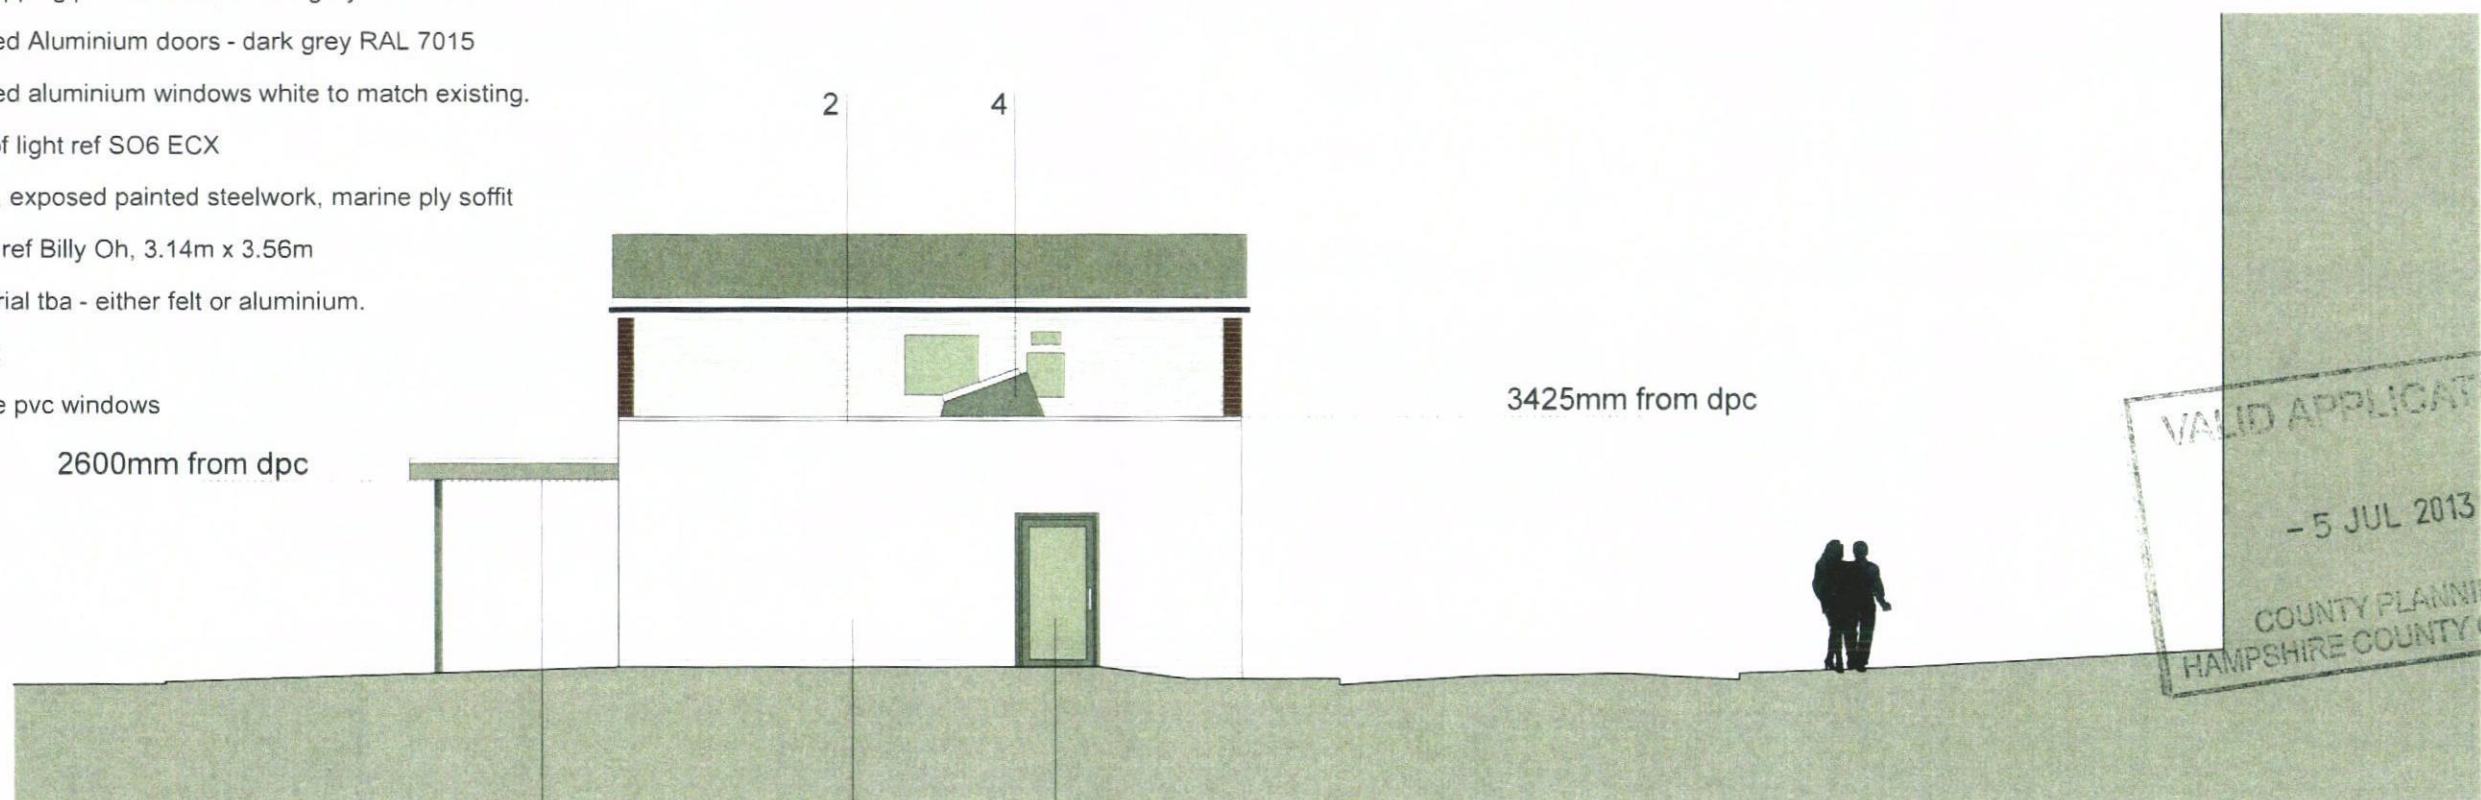

elevation 2

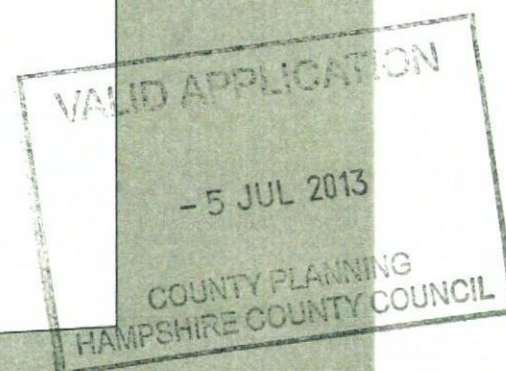

Planning



HCC Property Services,
Three Minsters House,
76 High Street, Winchester SO23 8UL.
tel: (01962) 847801

Notes	
1 This drawing is © copyright Hampshire County Council 2013. No unauthorised reproduction permitted. All rights reserved.	3 This map is reproduced from Ordnance Survey material with the permission of Ordnance Survey on behalf of the controller of Her Majesty's Stationary Office © Crown Copyright. Unauthorised reproduction infringes Crown Copyright and may lead to prosecution or civil proceedings. (100019180). (2013)
2 No dimensions are to be scaled from this drawing	

rev	description	date	by

PROJECT Warblington School Sports Development				SHEET CONTENTS Proposed Elevations Warblington Pre School Sheet 1	
SCALE @ A1 100	DATE 12.4.13	DRAWN. MJC	CHKD. ---	DRAWING No. PO9949 - PL- 304	REVISION
				FILE REF. PO9949 Pre School Planning Set	



Property Services