


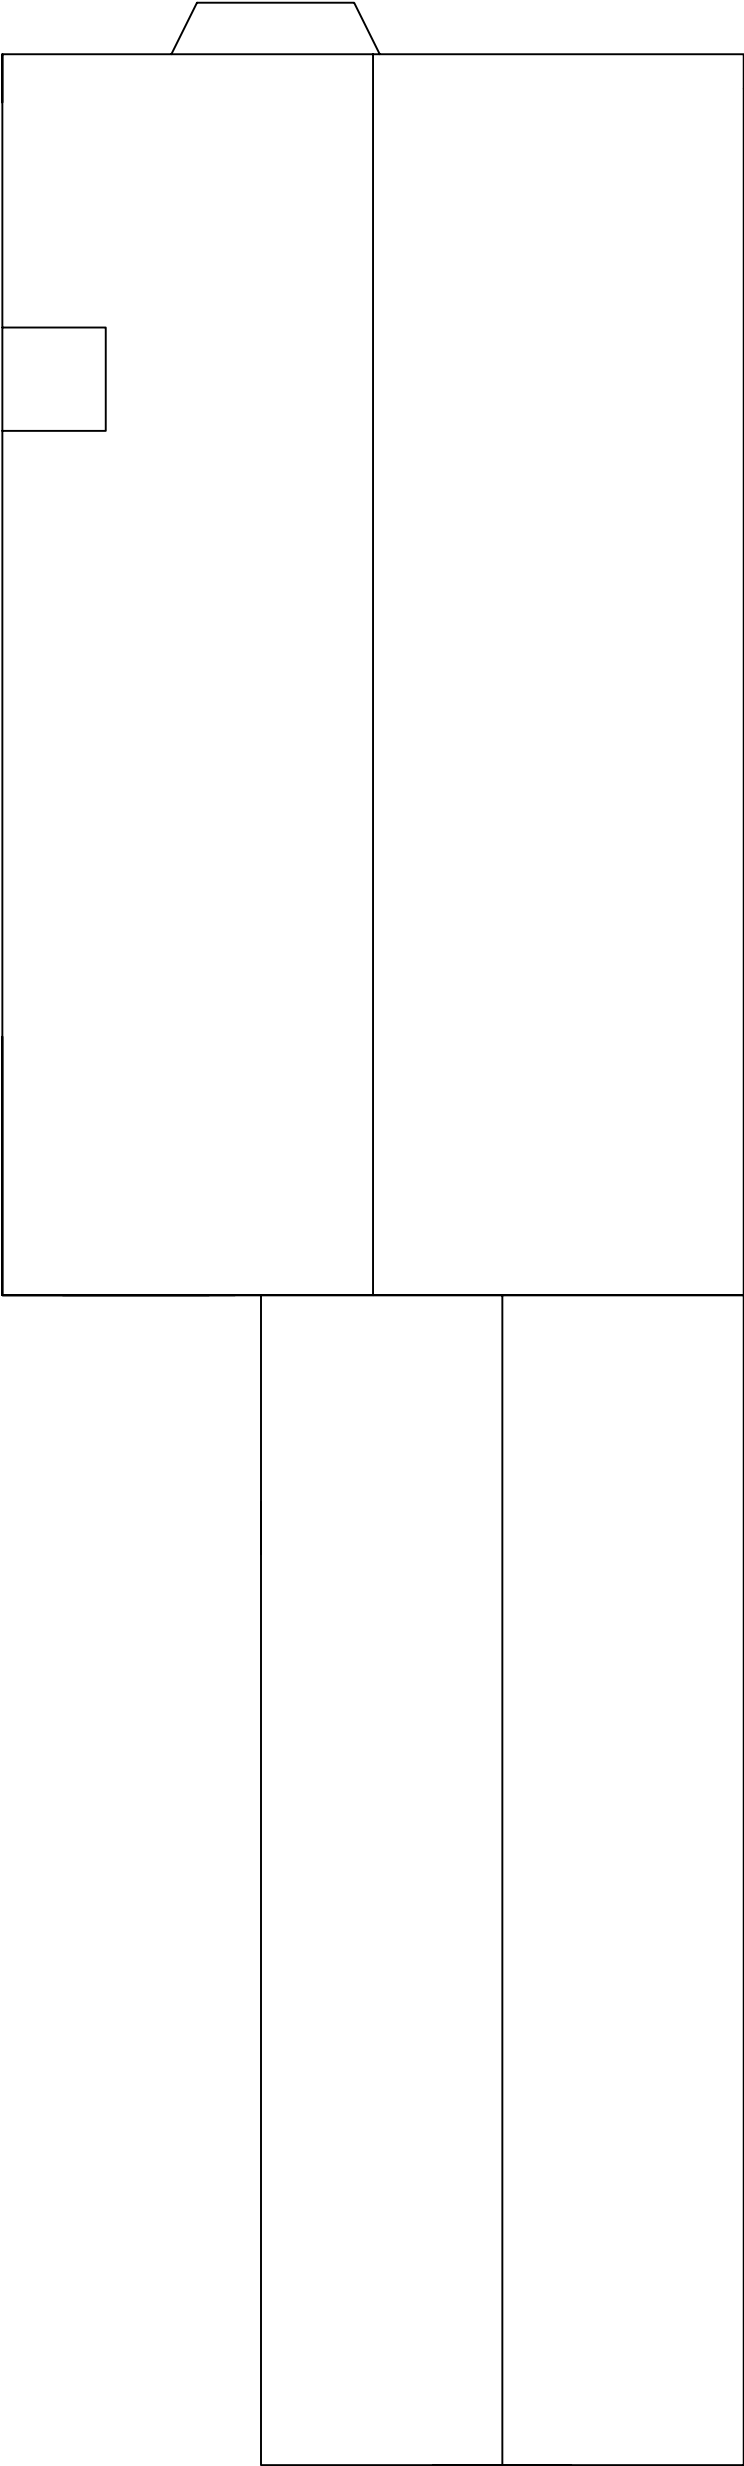

NEW SIDE
EXTENSION:
GRANNY
ANNEXE

No:	Revision/ Issue	Date

**Tom's
AMAZING
Design's**
07919218566

35 JUBILEE RD,
WATERLOOVILLE,
PO7 7RD-
EXISTING ROOF
PLAN

EX-005

20th June 2015

NOT TO SCALE