




Drawing 009 - Proposed Door - Section - SCALE: 1:2

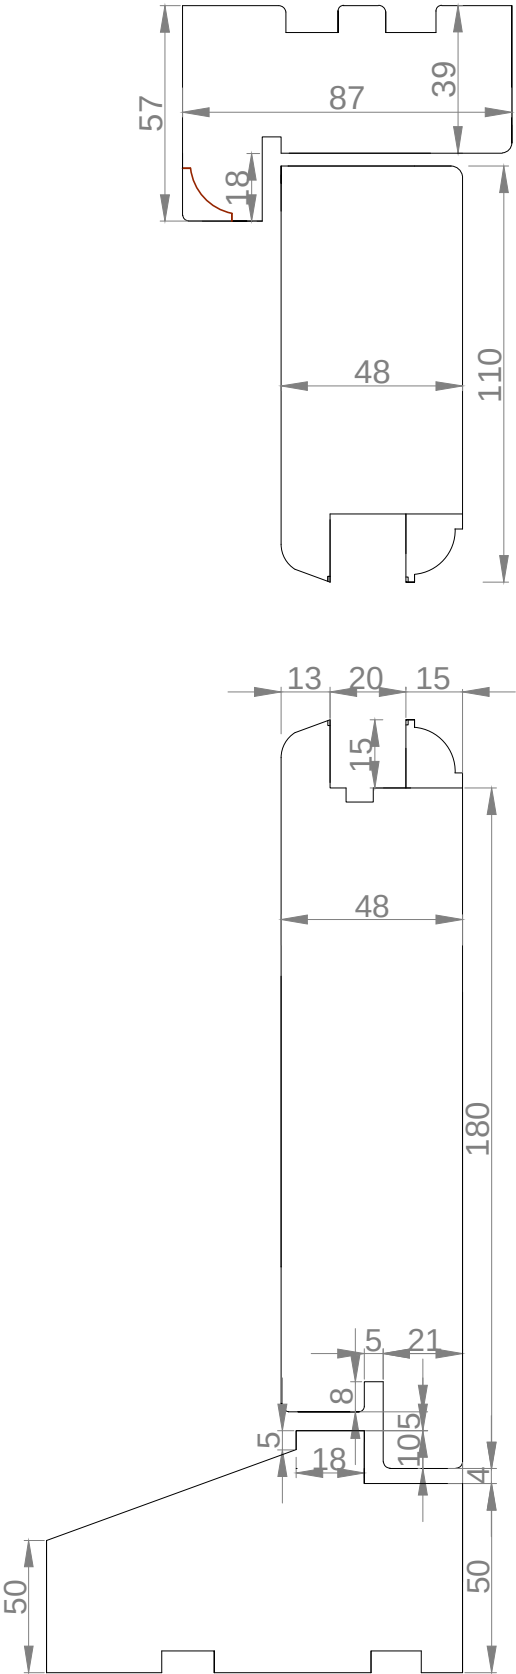

Drawing 010 - Proposed Sash Window - Section - SCALE: 1:2

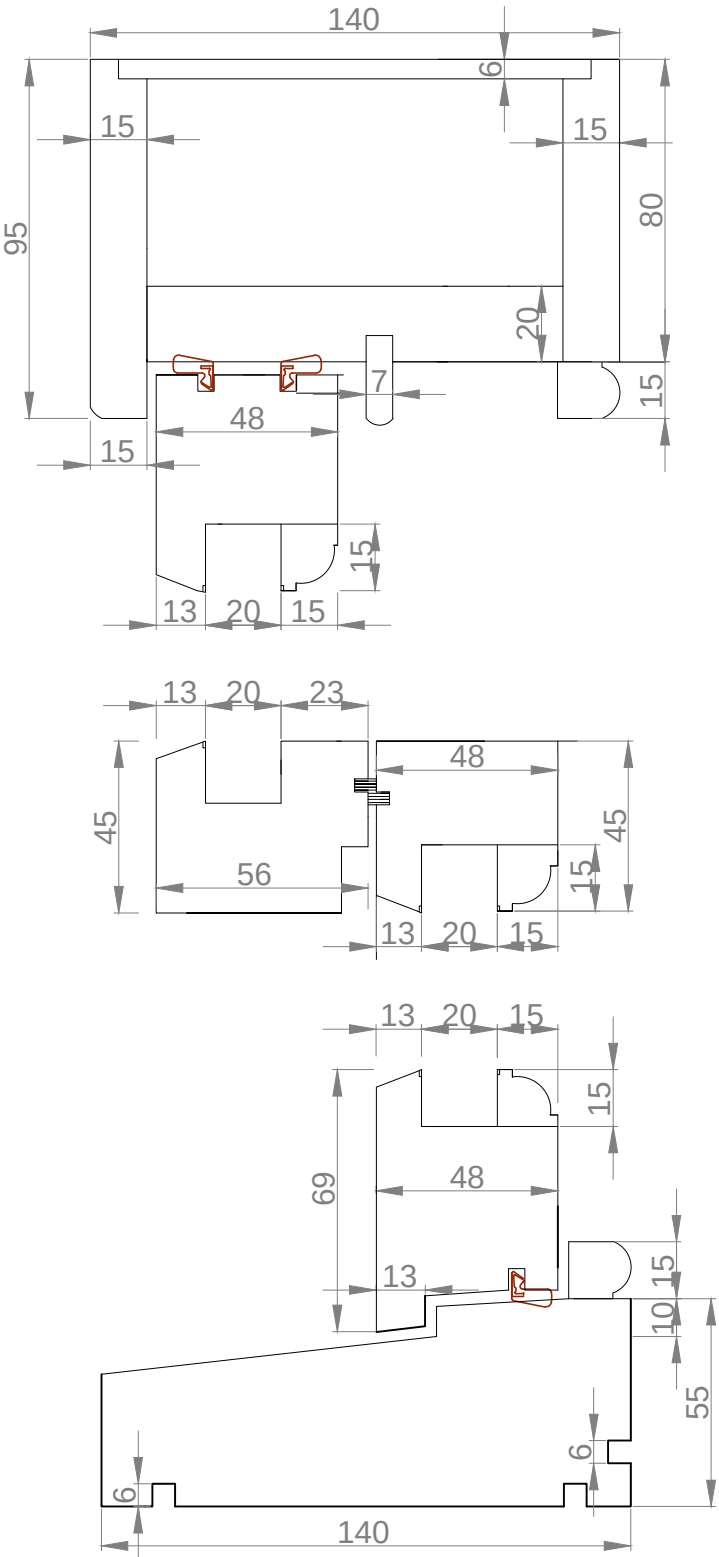

Drawing 011 - Proposed Sash Window (Plan View) - Section - SCALE: 1:2

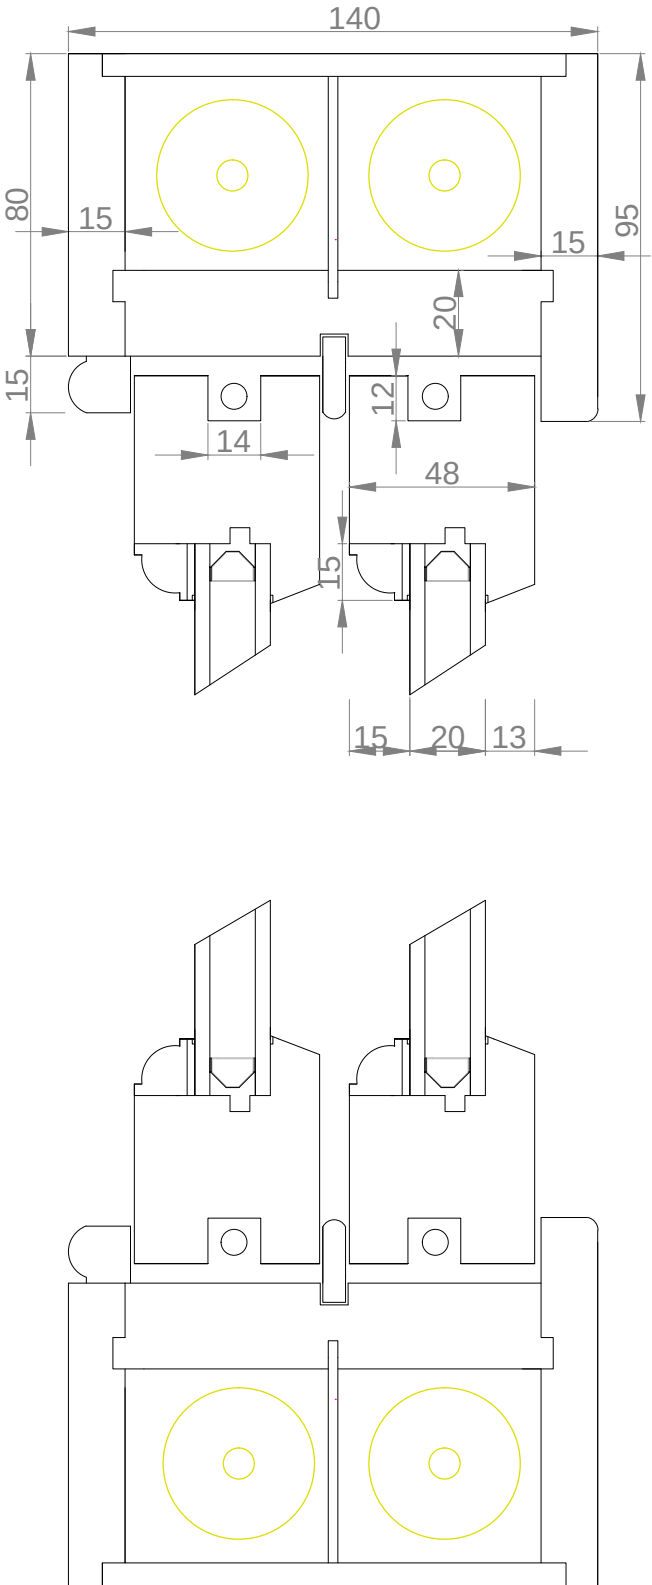

BLUECOURT DEVELOPMENTS LTD

NOTES/DESCRIPTION

No dimension is to be scaled from this drawing. All Contractors must familiarise themselves with site conditions, including checking site dimensions, and must report in writing of any discrepancies with the information depicted in this drawing or the specifications. The Contractor shall obtain further instructions from Bluecourt Developments Ltd prior to proceeding with the affected elements.

- This drawing is to be read in conjunction with other related drawings, Specifications, Schedules and Bill of Quantities produced and issued by Bluecourt Developments Ltd and other involved parties for this project. The Contractor shall advise in writing of any inconsistencies or contradictions of any of the information contained therein and shall obtain further instructions from Bluecourt Developments Ltd prior to proceeding.
- Contractors to advise on suitability of all details and to ensure structural integrity, stability and strength of all construction for intended the performance.
- Contractors to ensure that all specified and implied materials, fixtures and fittings are fabricated and installed in accordance with their manufacturers' recommendations. Contractor is responsible for obtaining all relevant manufacturers' data and related information.
- Contractors to ensure that all materials and construction complies with Local Authorities, Building Regulations, Environmental Health, Planning, CDM and any other relevant statutory requirements.
- Contractors to ensure all specified materials, fixtures and fittings are procured to meet all aspects of the project programme and must advise Bluecourt Developments Ltd if any items will not be available in sufficient time and to request further instructions.

Copyright notice:
This and all other documents authored by Bluecourt Developments Ltd and all information and concepts both depicted and implied there in are the sole property of Bluecourt Developments Ltd. Reproduction or transmission in any form is strictly forbidden unless prior permission is obtained in writing from Bluecourt Developments Ltd. Construction based on the depicted information at any time or location not related to this project is strictly forbidden unless prior permission is obtained in writing from Bluecourt Developments Ltd.

M 1:2

0 10 20 30 40 50 60 70 80 90 100 [mm]

BLUECOURT DEVELOPMENTS LTD

CLIENT: Grainger PLC

PROJECT TITLE: 10 Homewell, Havant, PO9 1EE

DRAWING TITLE: Window Drawings

SCALE: 1:2@A3 DATE: 24/09/2014 DRAWN: FRE

BLUECOURT DEVELOPMENTS LTD

11 Zennor Park, London, SW12 0PS

Telephone: +44(0) 208 7720330

Fax: +44(0) 208 7720347

Email: frankie.edmonds@bluecourt.co.uk

REF.No.: 00287 DRW NO: 003 REV.: 001