



© Crown copyright.
All rights reserved.
Reproduced by
permission.
Licence No. 100046837

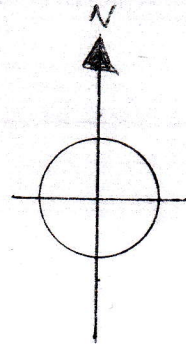

Langstone

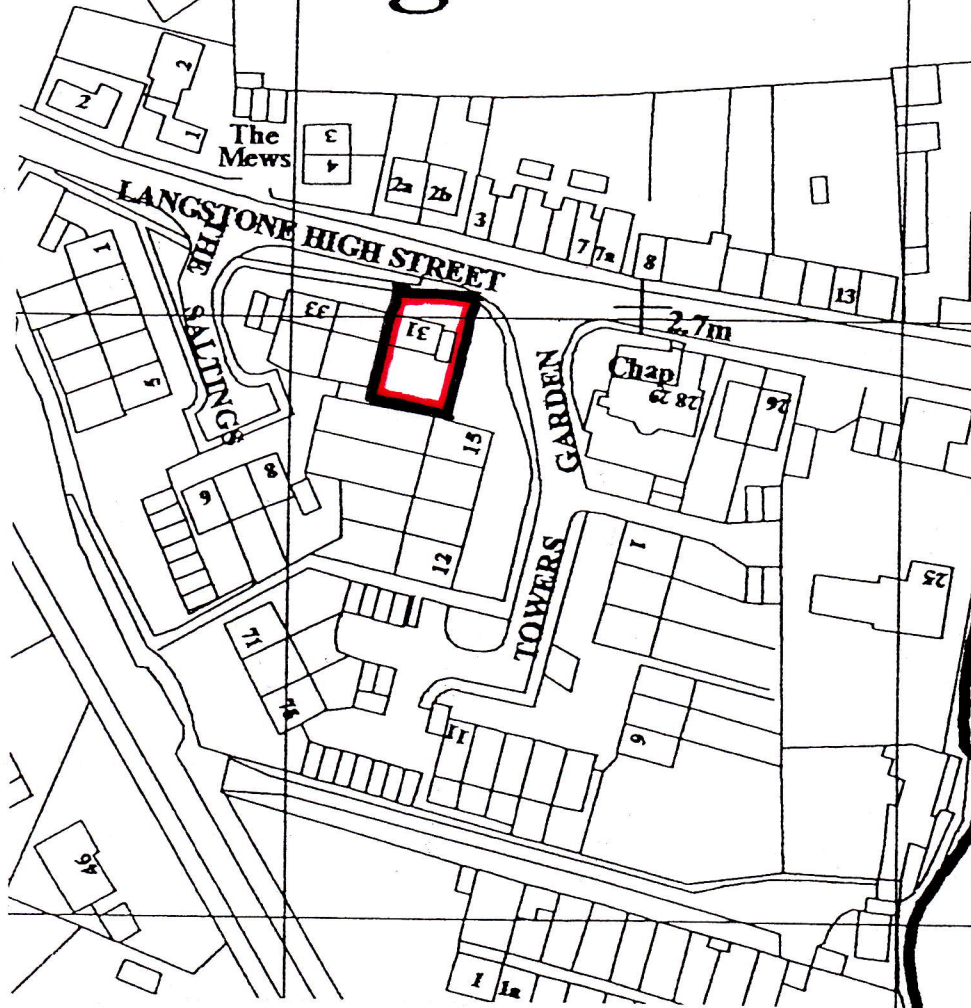

Martin Critchley
Chartered Architect
7 North Street
Havant, Hampshire, PO9 1PW
023 92 474 919
critchleyarchitect@hotmail.com

Job

31 LANGSTONE HIGH ST.,
HAUANT, PO9 1RY

Job No.

0754

Date: 10/10/14

Scale: 1:1250

Drawn: P.C.

Title

LOCATION PLAN

Drawing No.

201