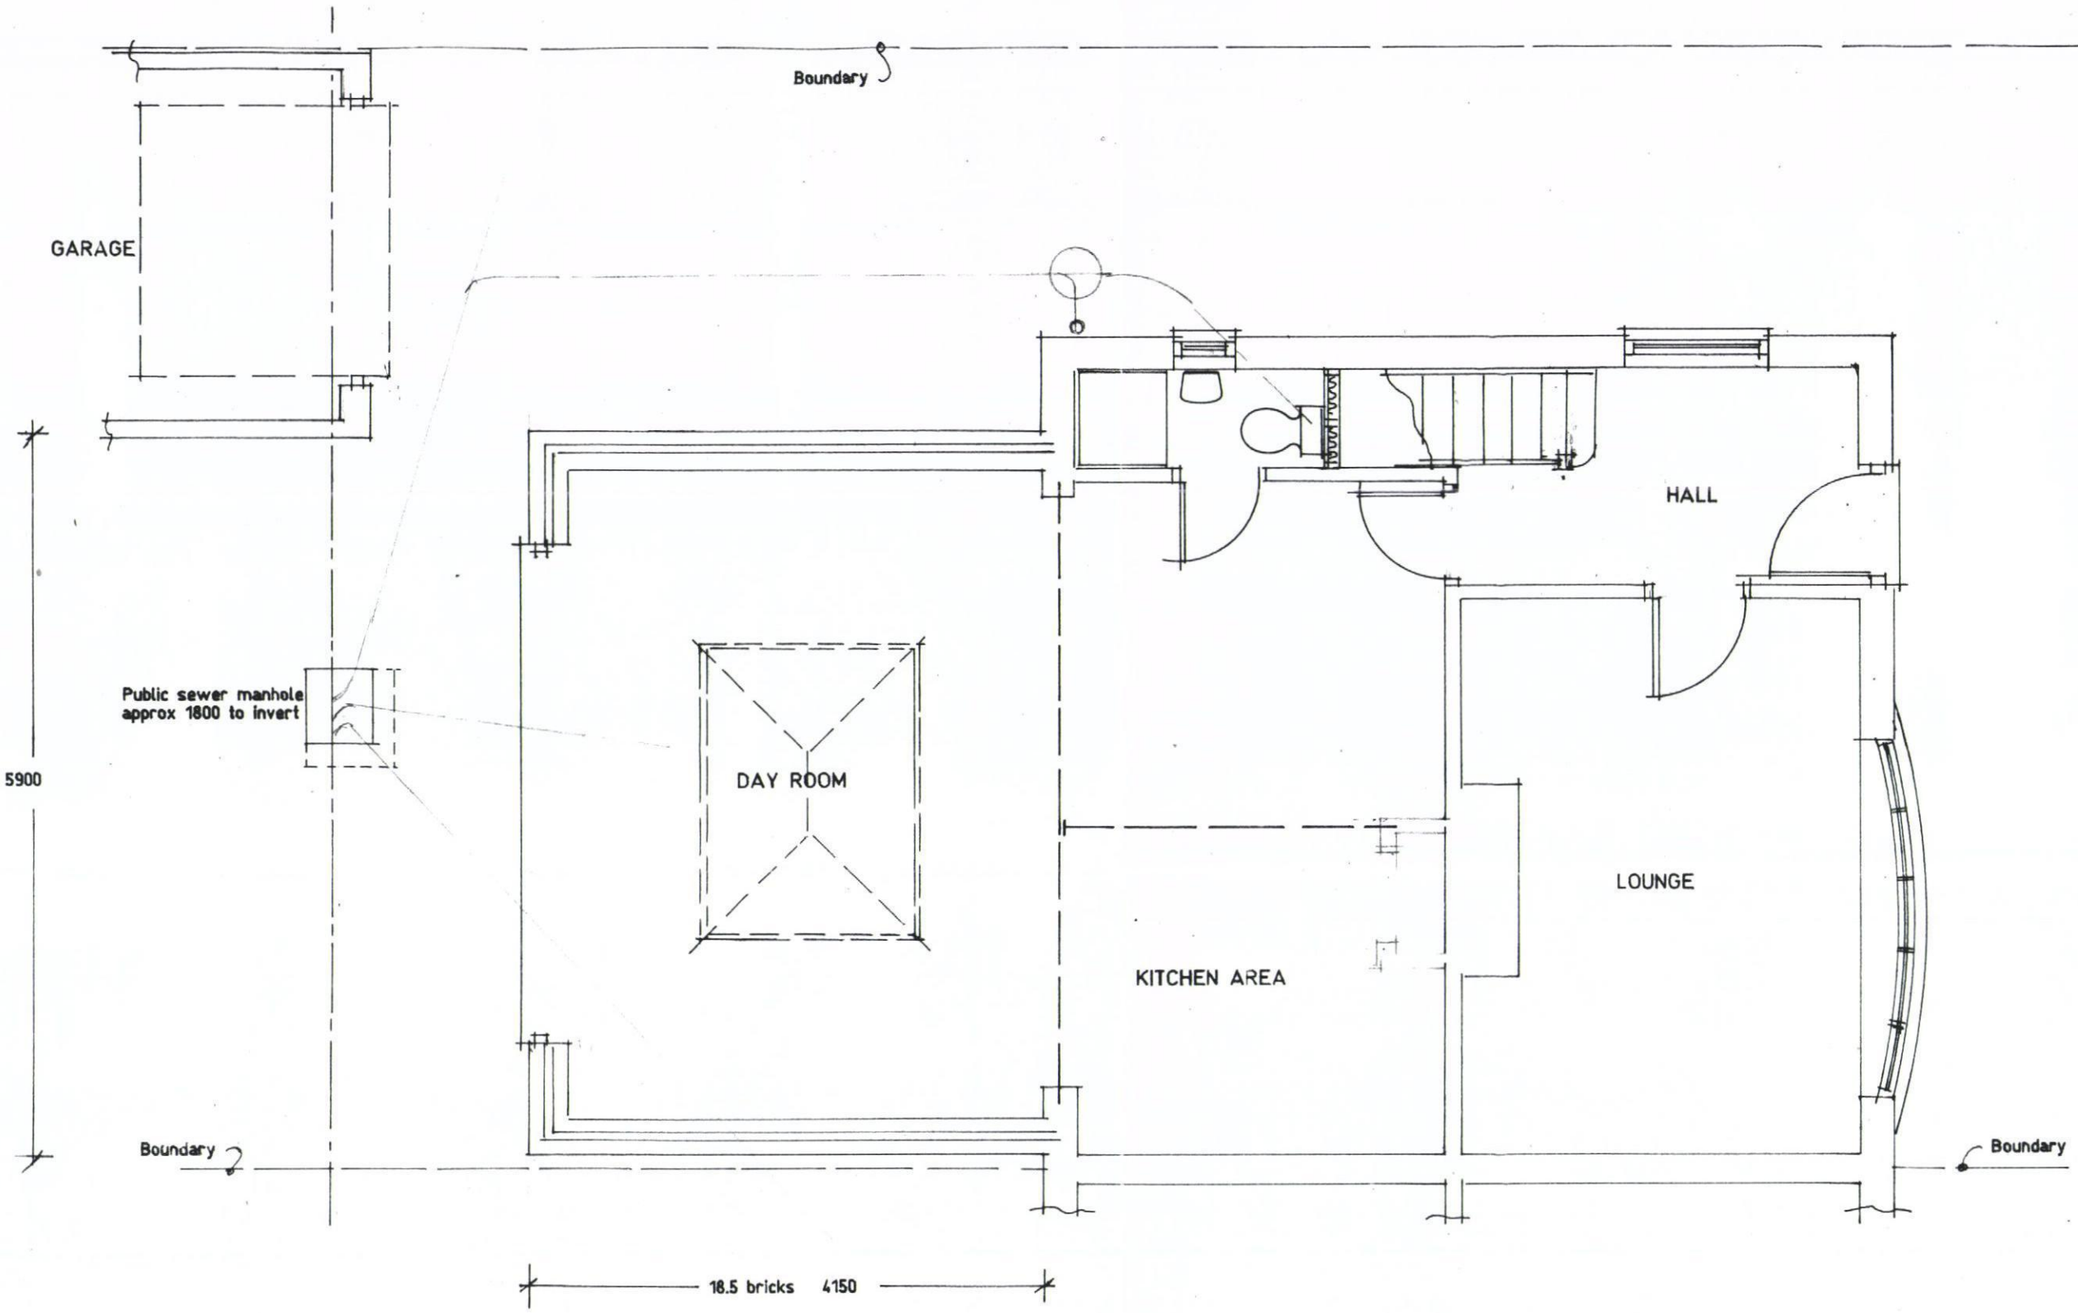

Proposed Ground Floor Layout.

HAVANT BOROUGH COUNCIL
09 OCT 2014
RECEIVED

Proposed single storey rear extension at 50 Roundway, Waterlooville, Hants. PO7 7QD	
M. Hooper Esq..	
Scale 1:50	Date September 2014
A3 Drawing Number	1
Revision	