Bernie Harverson
arboricultural consultant

project	Oaklands Care Home 216/218 Stakes Hill Road Waterlooville
client	PWP Architects
title	Tree Survey & Constraints Plan
dwg	BJH.01/02
scale	1:250 @ A3
date	September 2014
job	0738
drawn by	bjh

Bernie Harverson M.Arb.

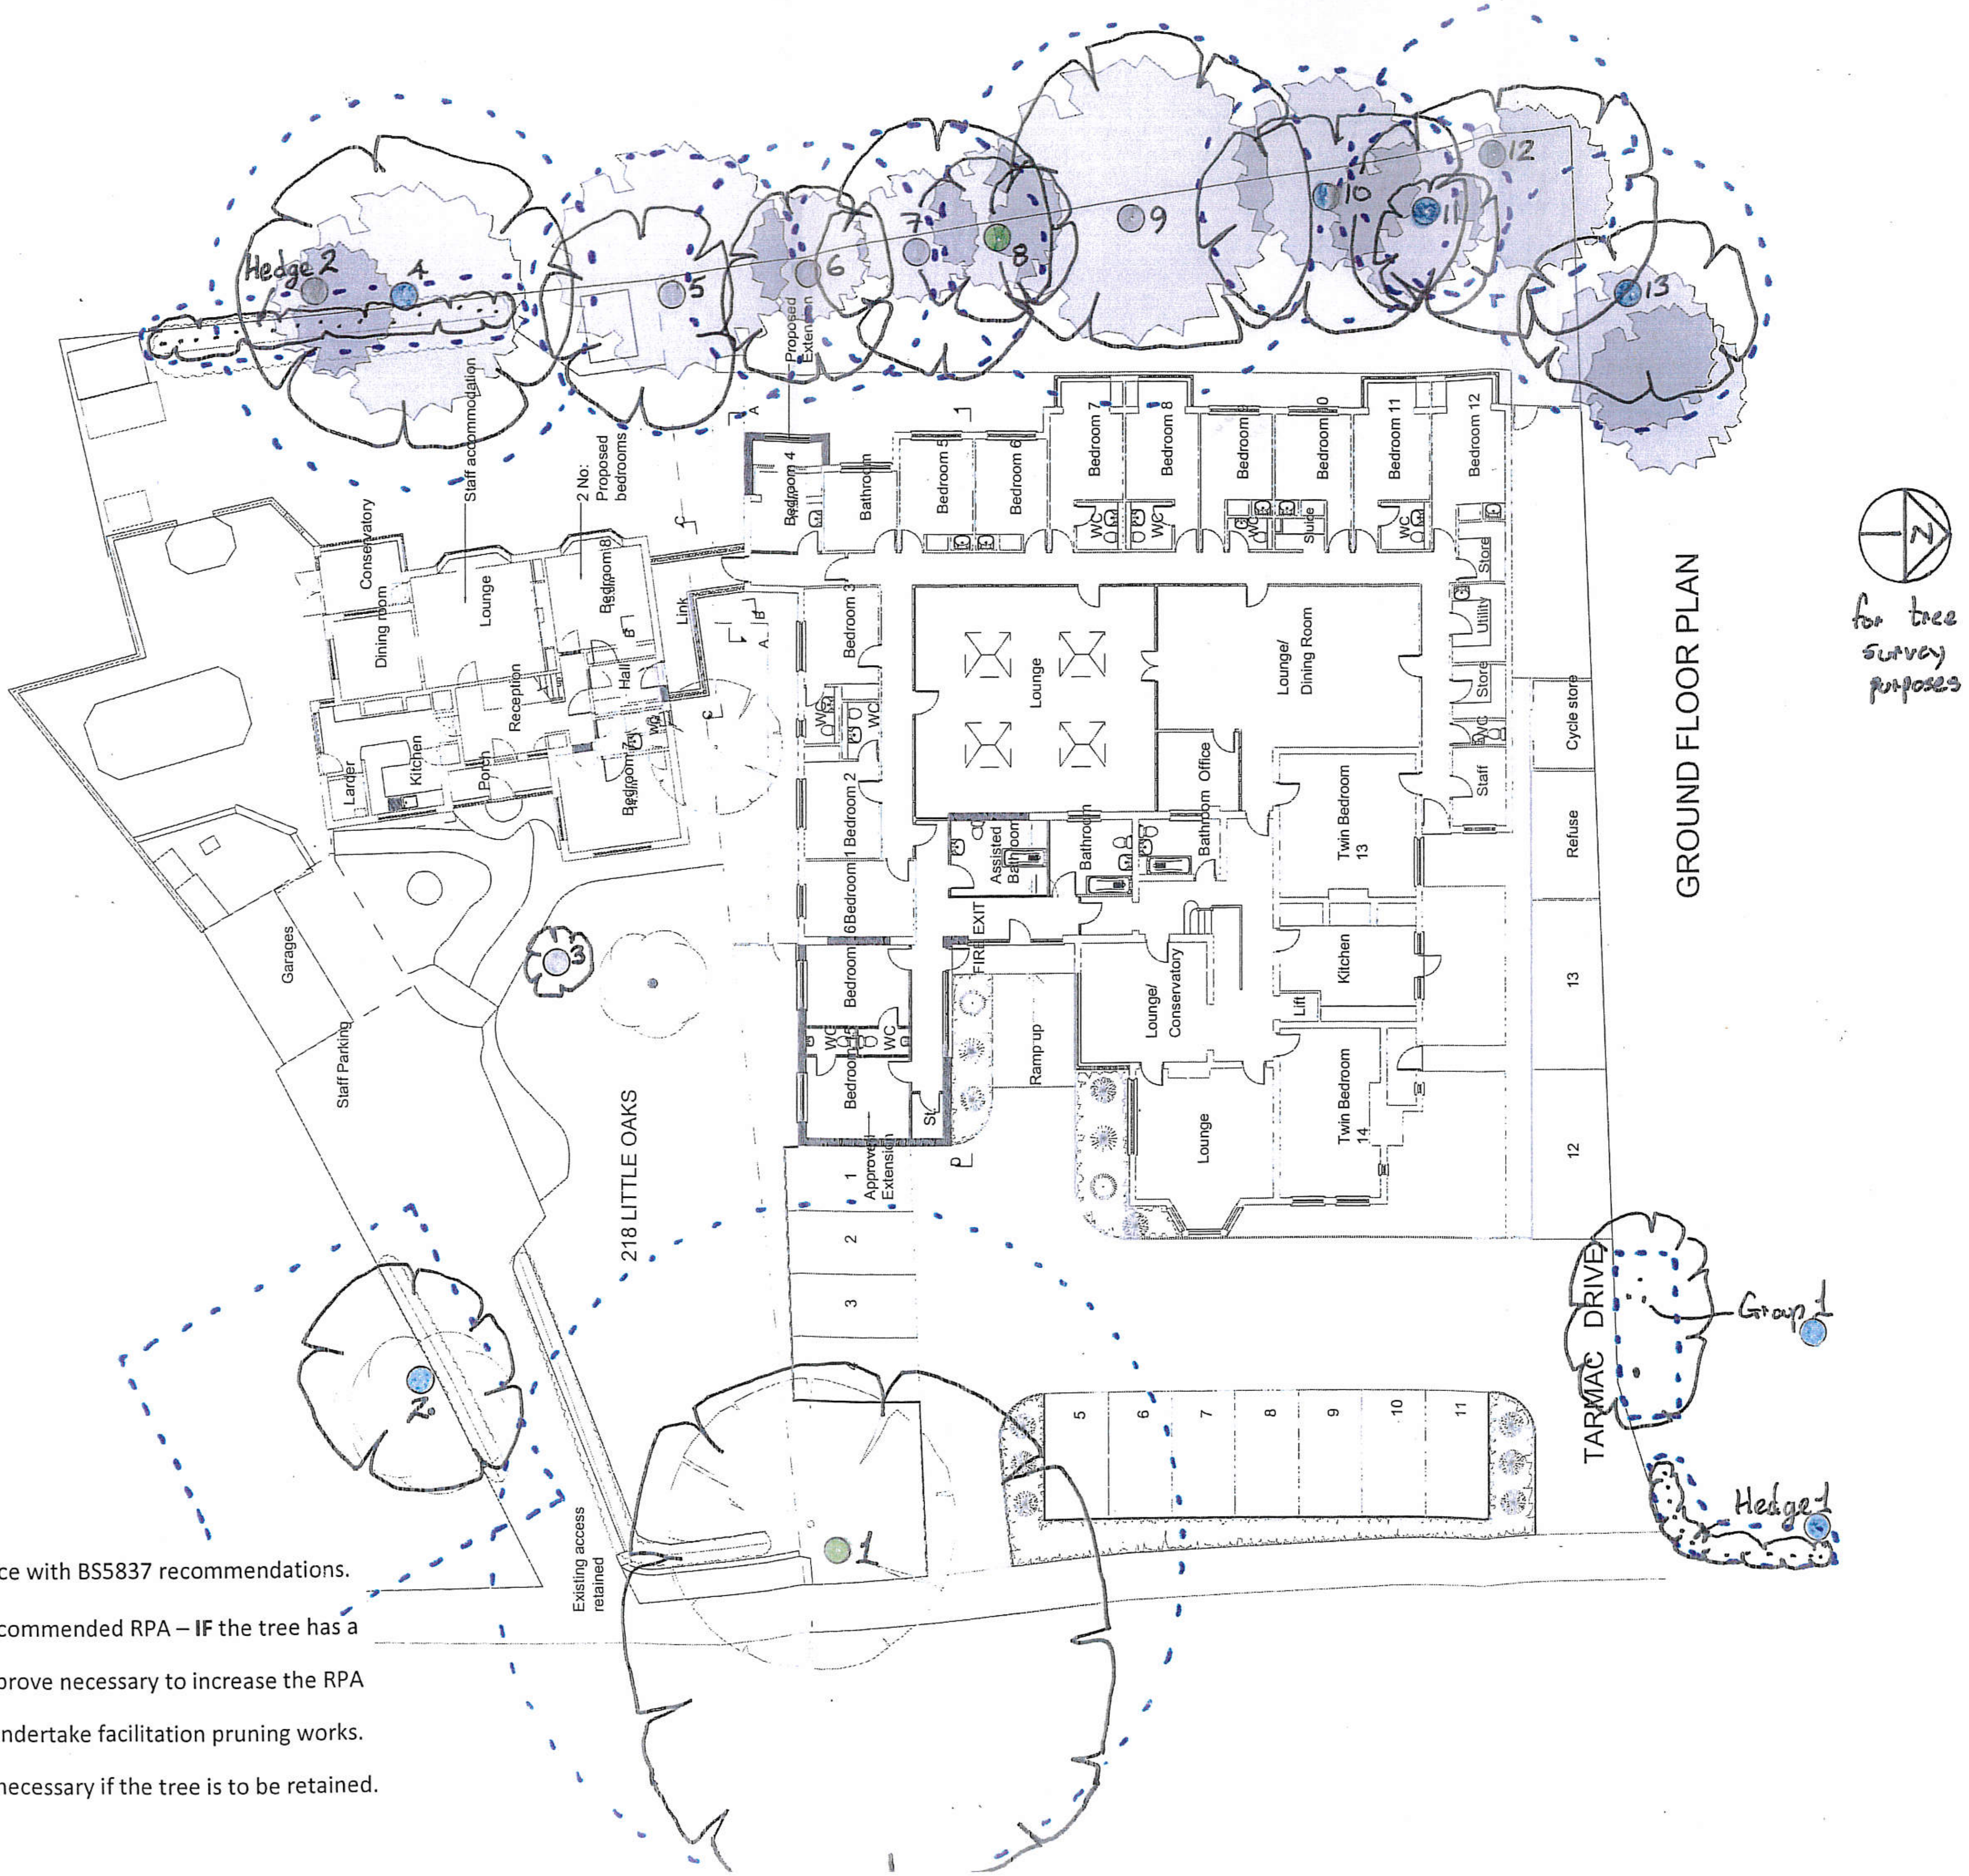

for tree survey purposes

Key:

- ● = Trees of A (high) grading
- ● = Trees of B (moderate) grading
- ○ = Trees of C (low) grading
- ● = Trees of U (fell) grading

○ = Root Protection Area in accordance with BS5837 recommendations.

◐ = The crown spread exceeds the recommended RPA – **IF** the tree has a low branching habit then it may prove necessary to increase the RPA to encompass the full crown or undertake facilitation pruning works.

N.B. - these options would only be necessary if the tree is to be retained.