


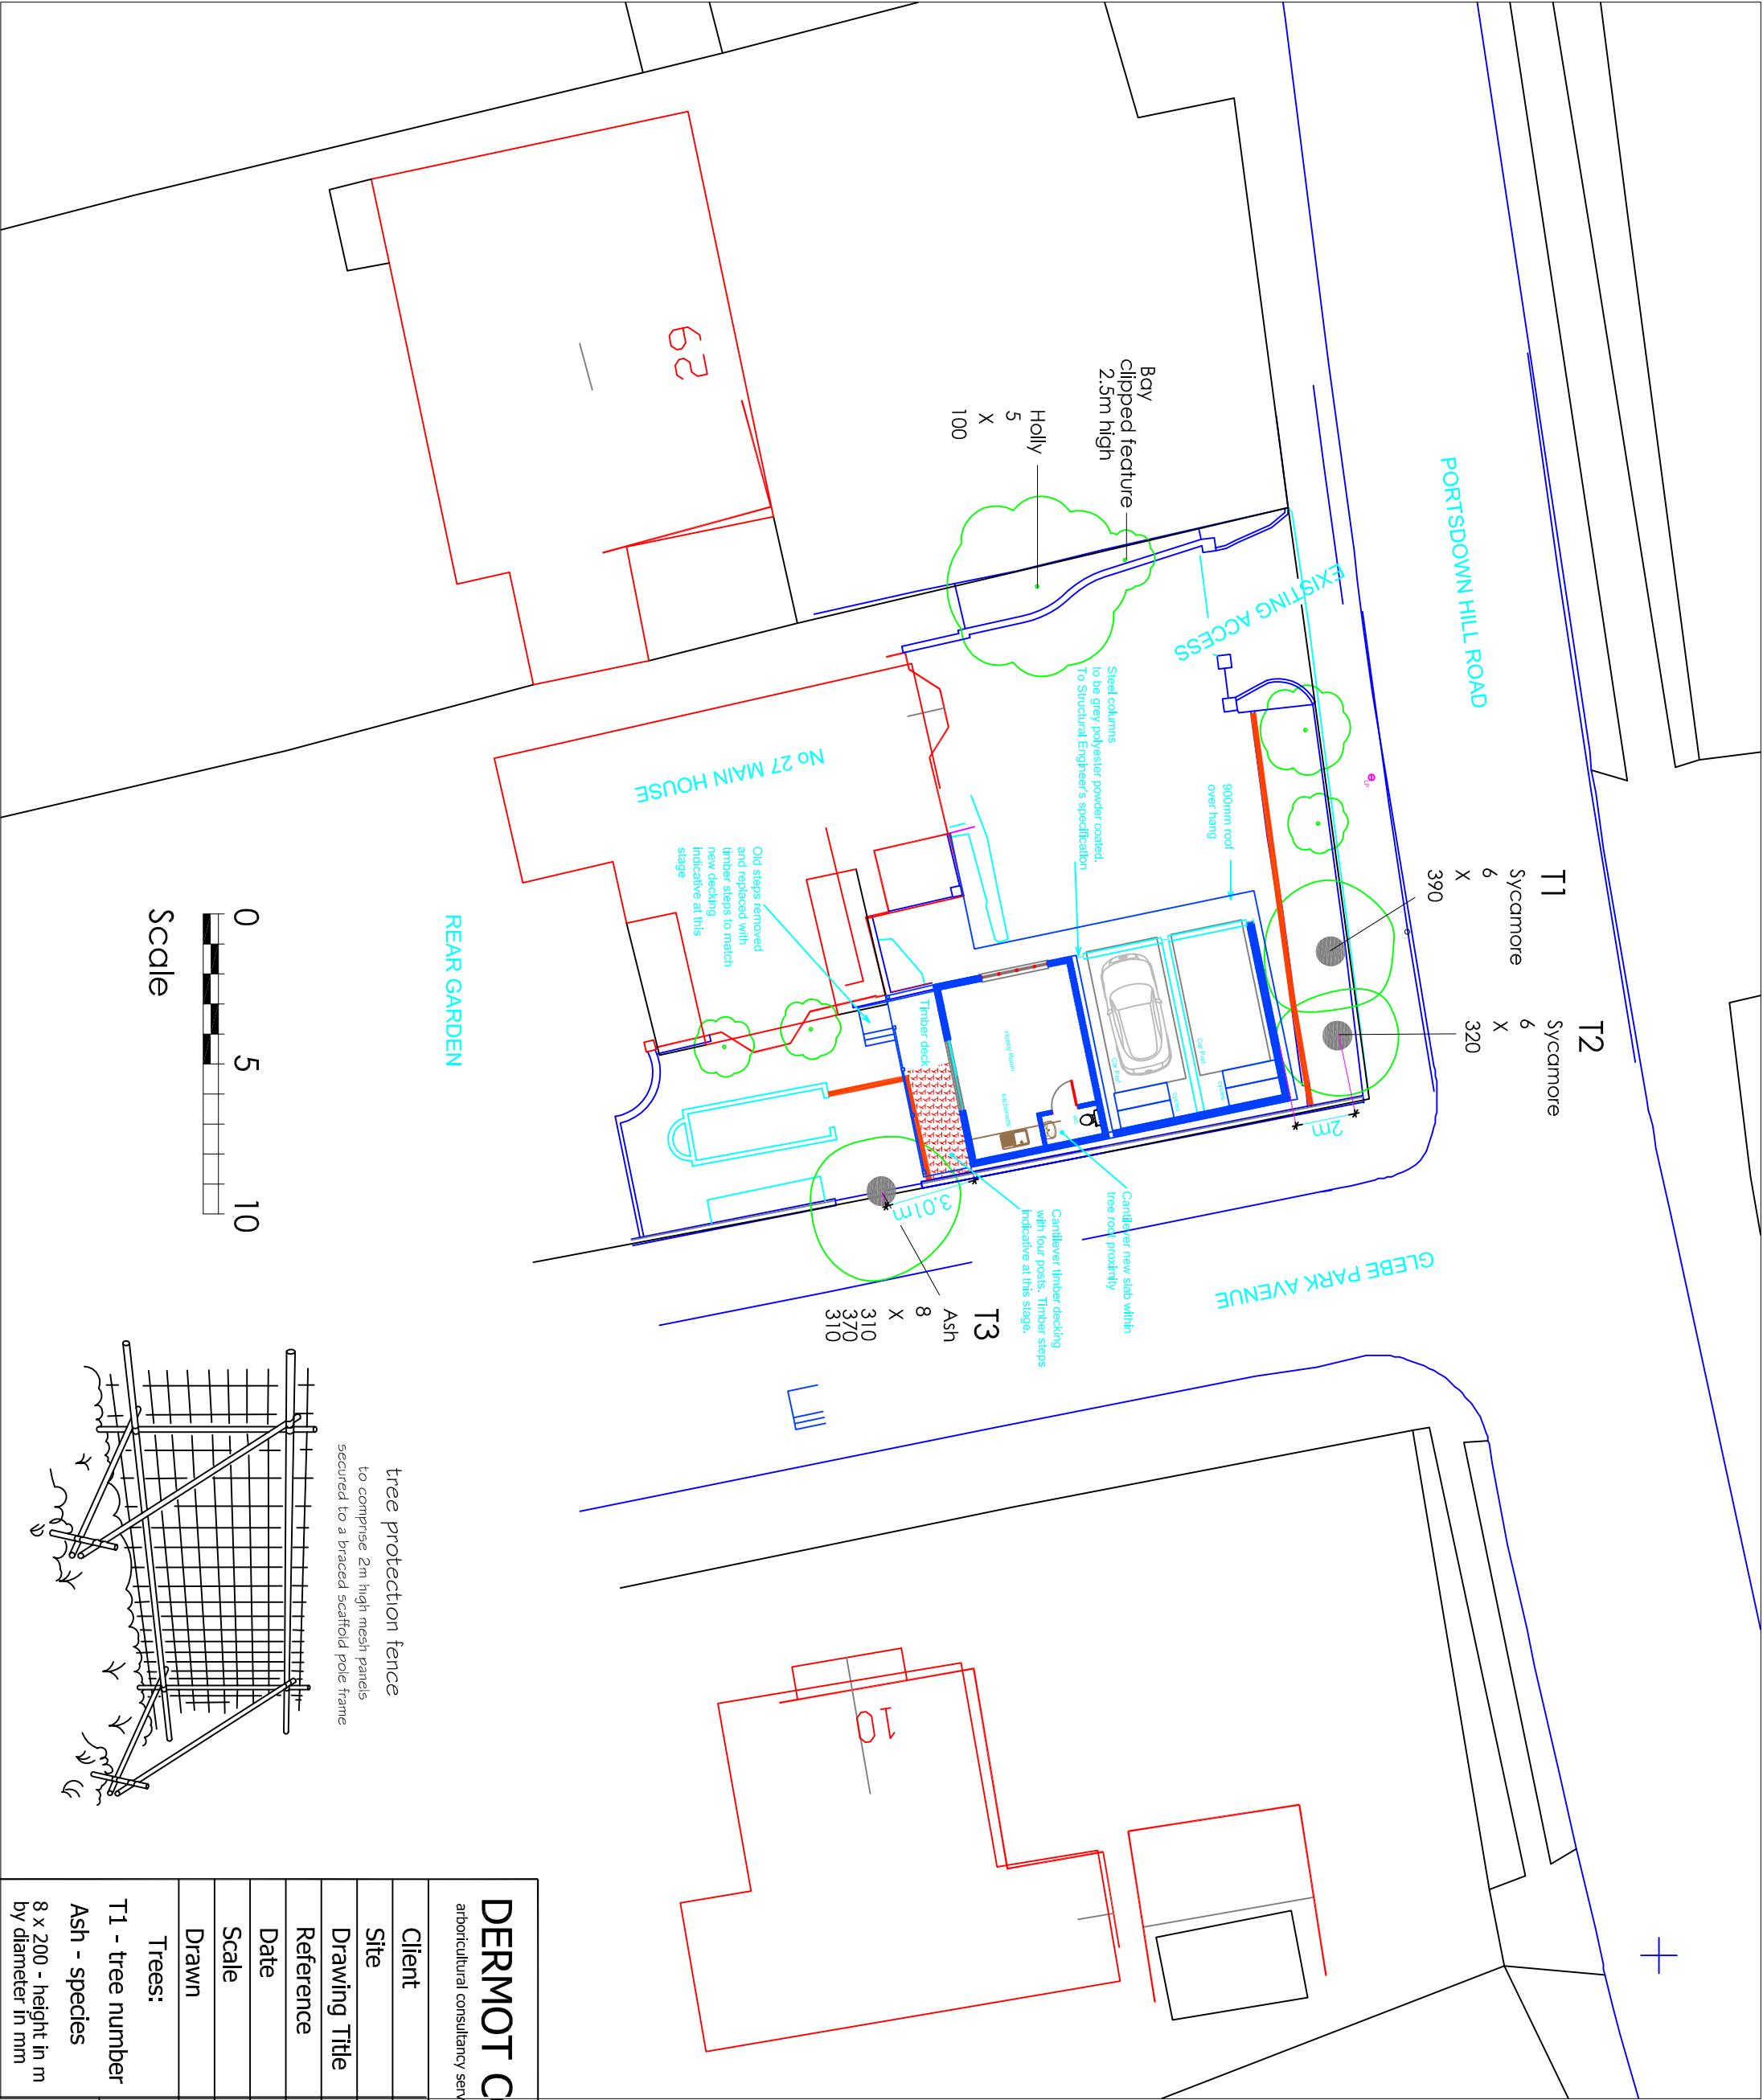

Scale

REAR GARDEN

No 27 MAIN HOUSE

PORTSDOWN HILL ROAD

GLEBE PARK AVENUE

T1

Sycamore

6

X

390

T2

Sycamore

6

X

320

Bay clipped feature - 2.5m high

Holly

5

X

100

Steel columns to be grey polyester powder coated. To Structural Engineer's specification.

900mm roof over hang

2m

Can'tilever new slab within tree root proximity

Can'tilever timber decking with four posts. Timber steps indicative at this stage.

T3

Ash

8

X


310

370


310

301m

10

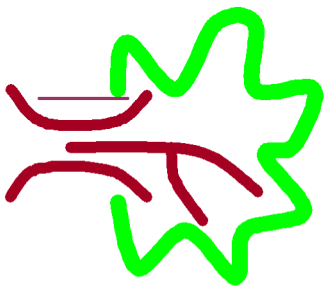

line of tree protection fence

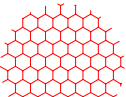

ground protection
ground protection to be formed from shuttering ply or close buttled scaffold planks lying on 100mm depth of wood chip spread on ground separation membrane opened out over existing ground surface

tree categories



A

Trees of highest quality



B

Trees of moderate quality



C

Trees of low quality



U

Trees to be removed irrespective of future land use proposals

DERMOT COX Dip.Arb.(RFS)F.Arbor.A. arboricultural consultancy service email: dermotstreets@gmail.com mobile: 07570 964242	
Client	Mr and Mrs Lamonly
Site	27 Portstown Hill Road, Havant
Drawing Title	Tree Protection Plan
Reference	dfc/14293 - Revision A
Date	24th May 2014
Scale	1:200 at A 3 - refer to scale bars
Drawn	DFC
Trees:	The copyright of this plan is vested in Dermot Cox Dip.Arb.(RFS) F.Arbor.A. Not to be reproduced without written authority.
T1 - tree number	
Ash - species	
8 x 200 - height in m by diameter in mm	To be reproduced in COLOUR only