
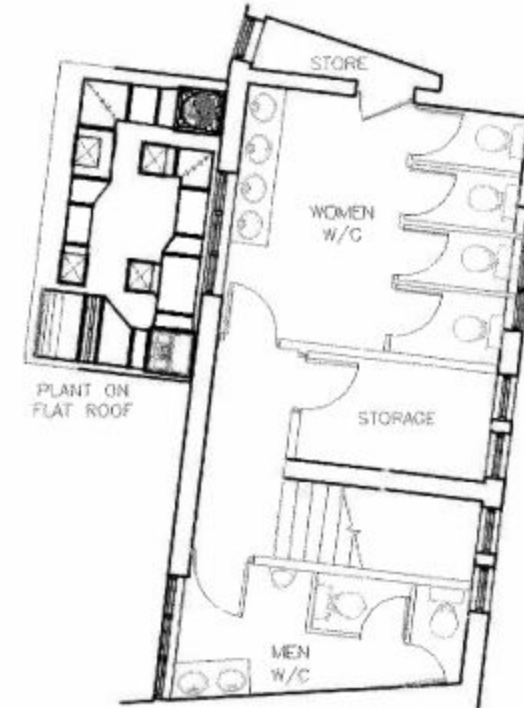



SUPERSEDED

0m 1m 2m 3m 4m 5m 6m 7m 8m 9m 10m

GROUND
FLOOR
PLAN
UNITS
1,2&3

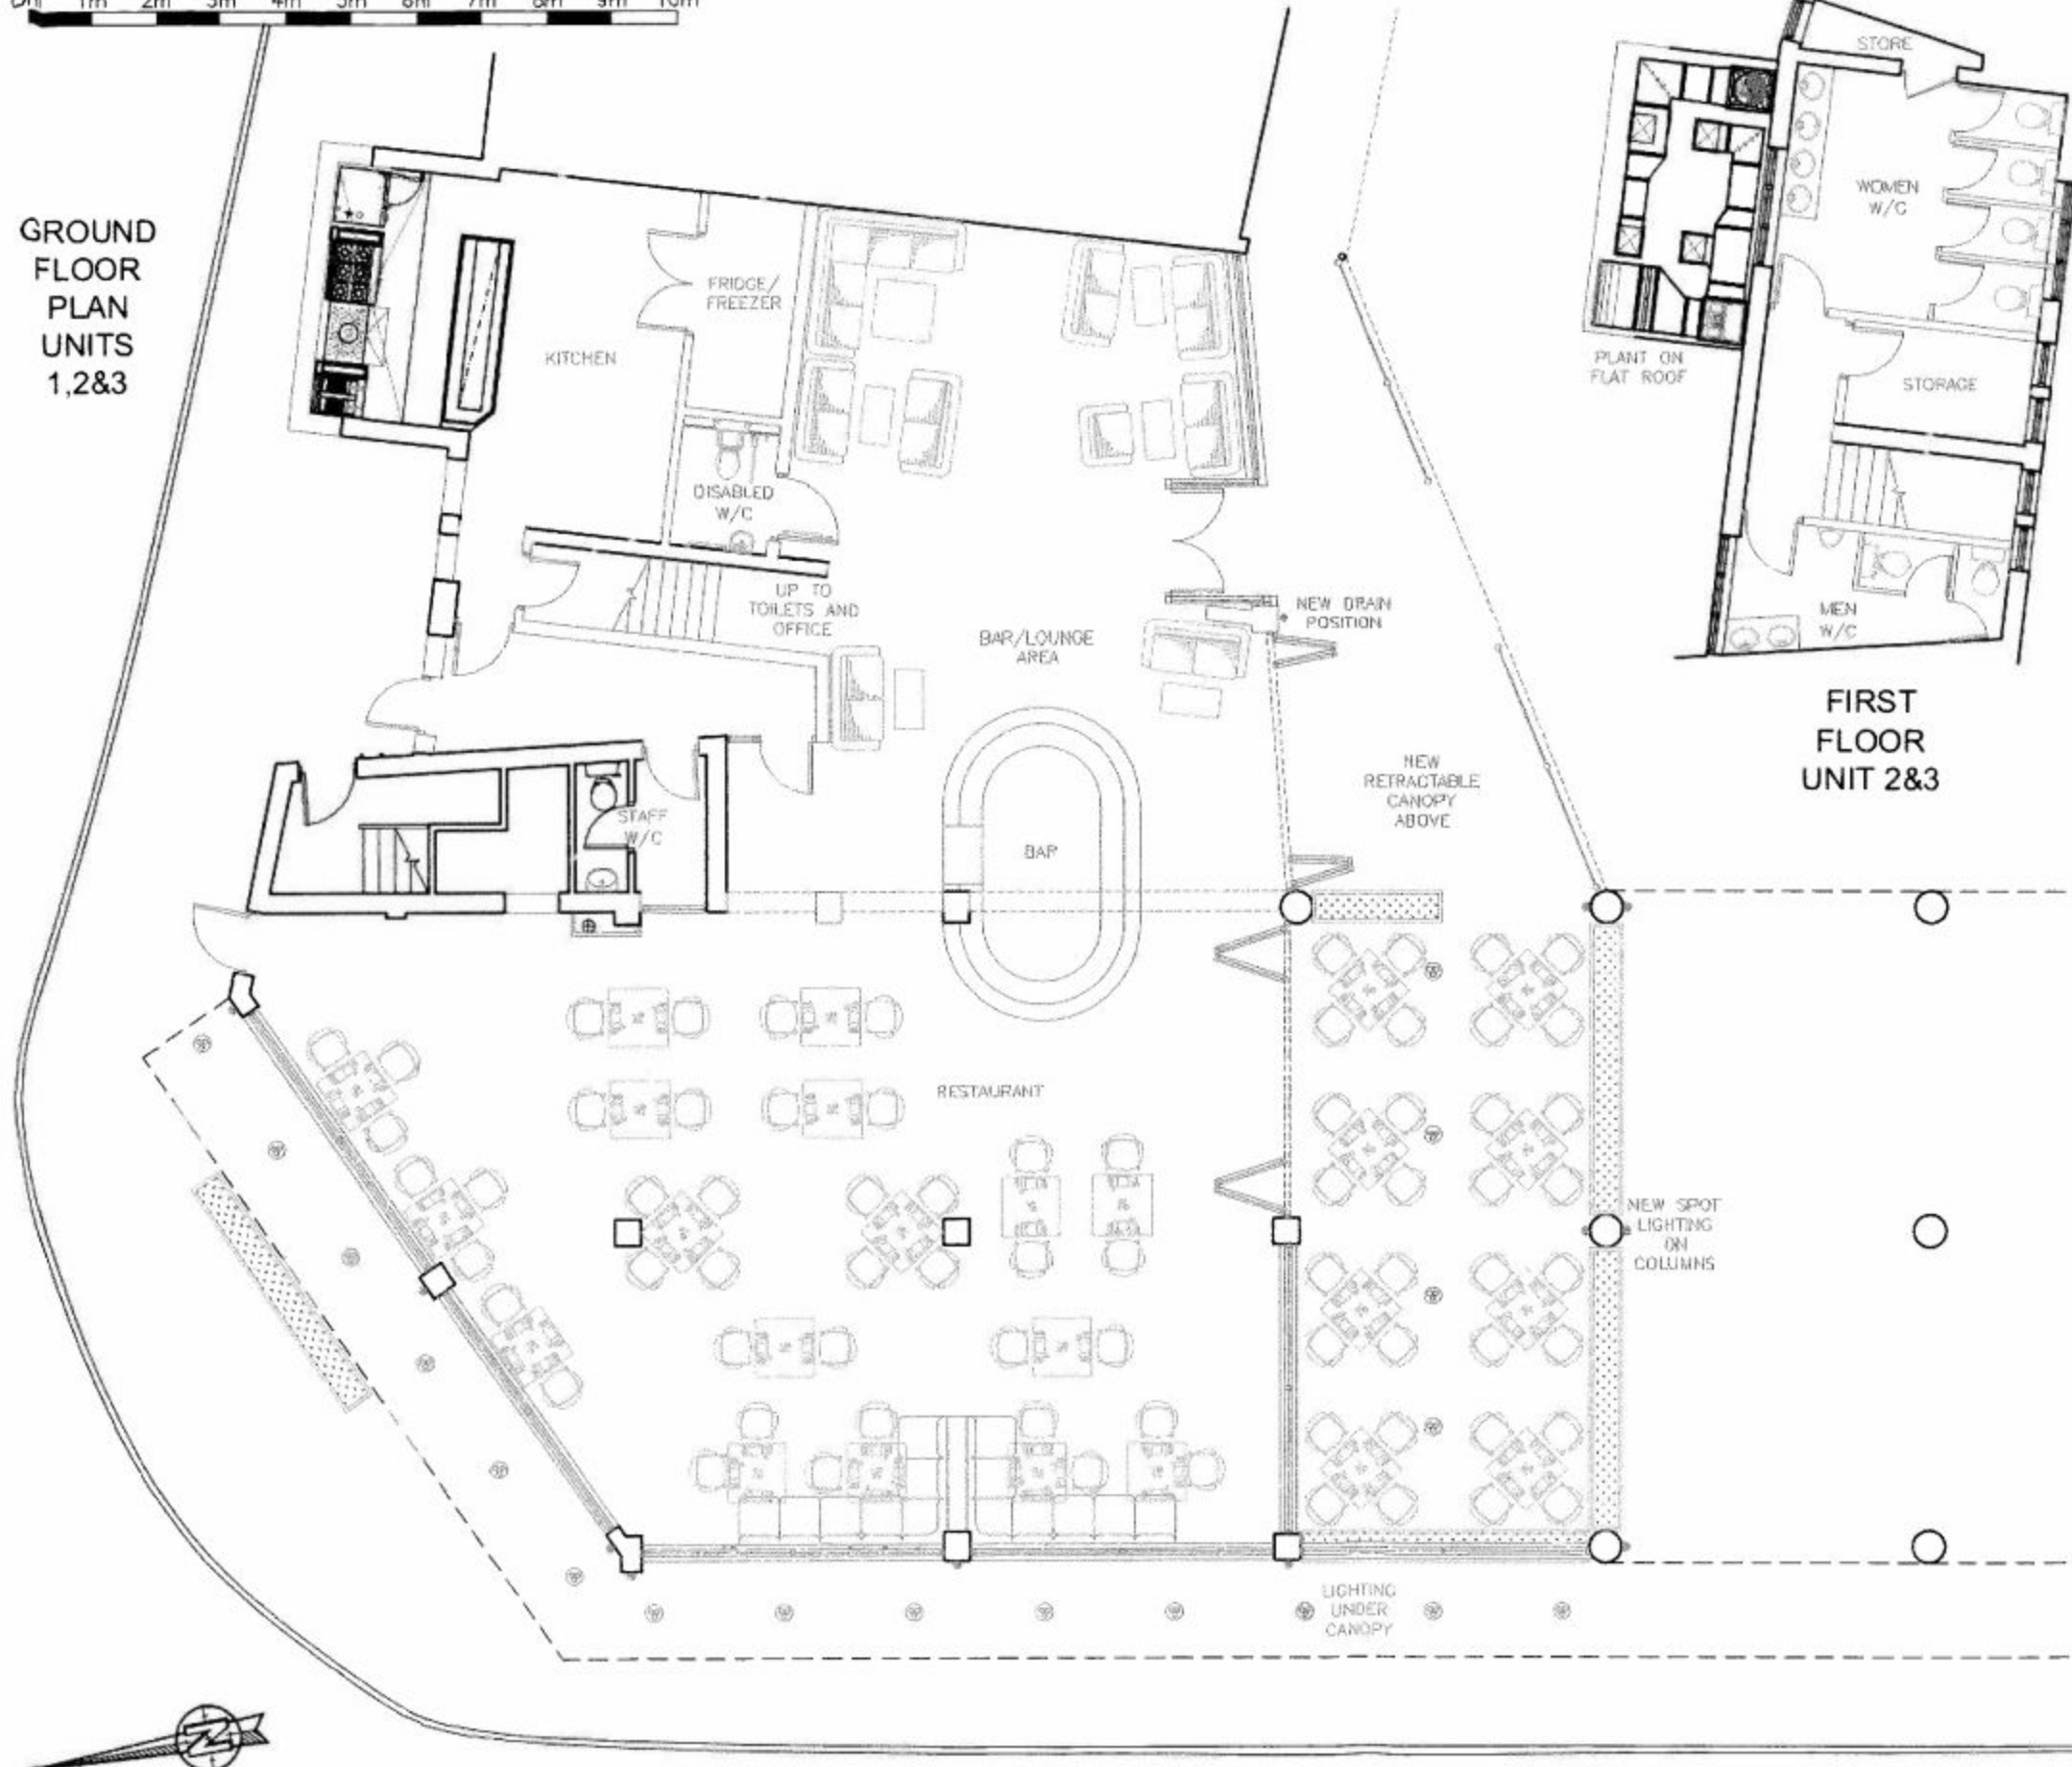

FIRST
FLOOR
UNIT 2&3

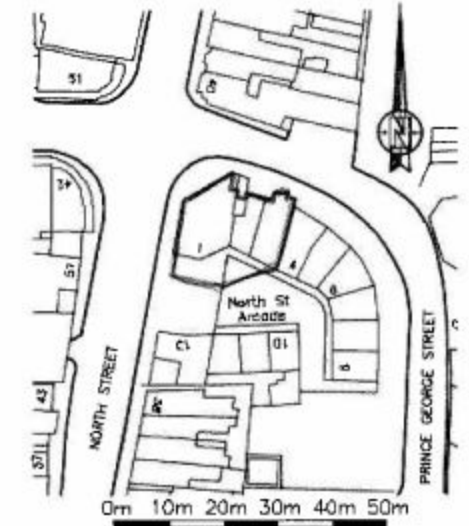

LOCATION PLAN 1:1250

HAVANT BOROUGH COUNCIL
DEVELOPMENT CONTROL
19 NOV 2014
RECEIVED

K NIGHT ARCHITECTURAL DESIGN		K.A.D. Ltd The Oldhouse, Ashdown Wood 7 Oakdown Way Berkshire Street Berkhamstead Bucks HP11 1AT Tel: 01494 540 470 Fax: 01494 540 471 Email: info@kad.co.uk	
By GRAHAM PERRIN & STEVE TARLING			
Project 1-3 NORTH STREET ARCADE, HAVANT			
Drawn PROPOSED RESTAURANT			
Scale 1:100@A3		Date OCT 2014	
Project no.	Supervised	Drawn	Check
KAD	15	A	SK2 F