

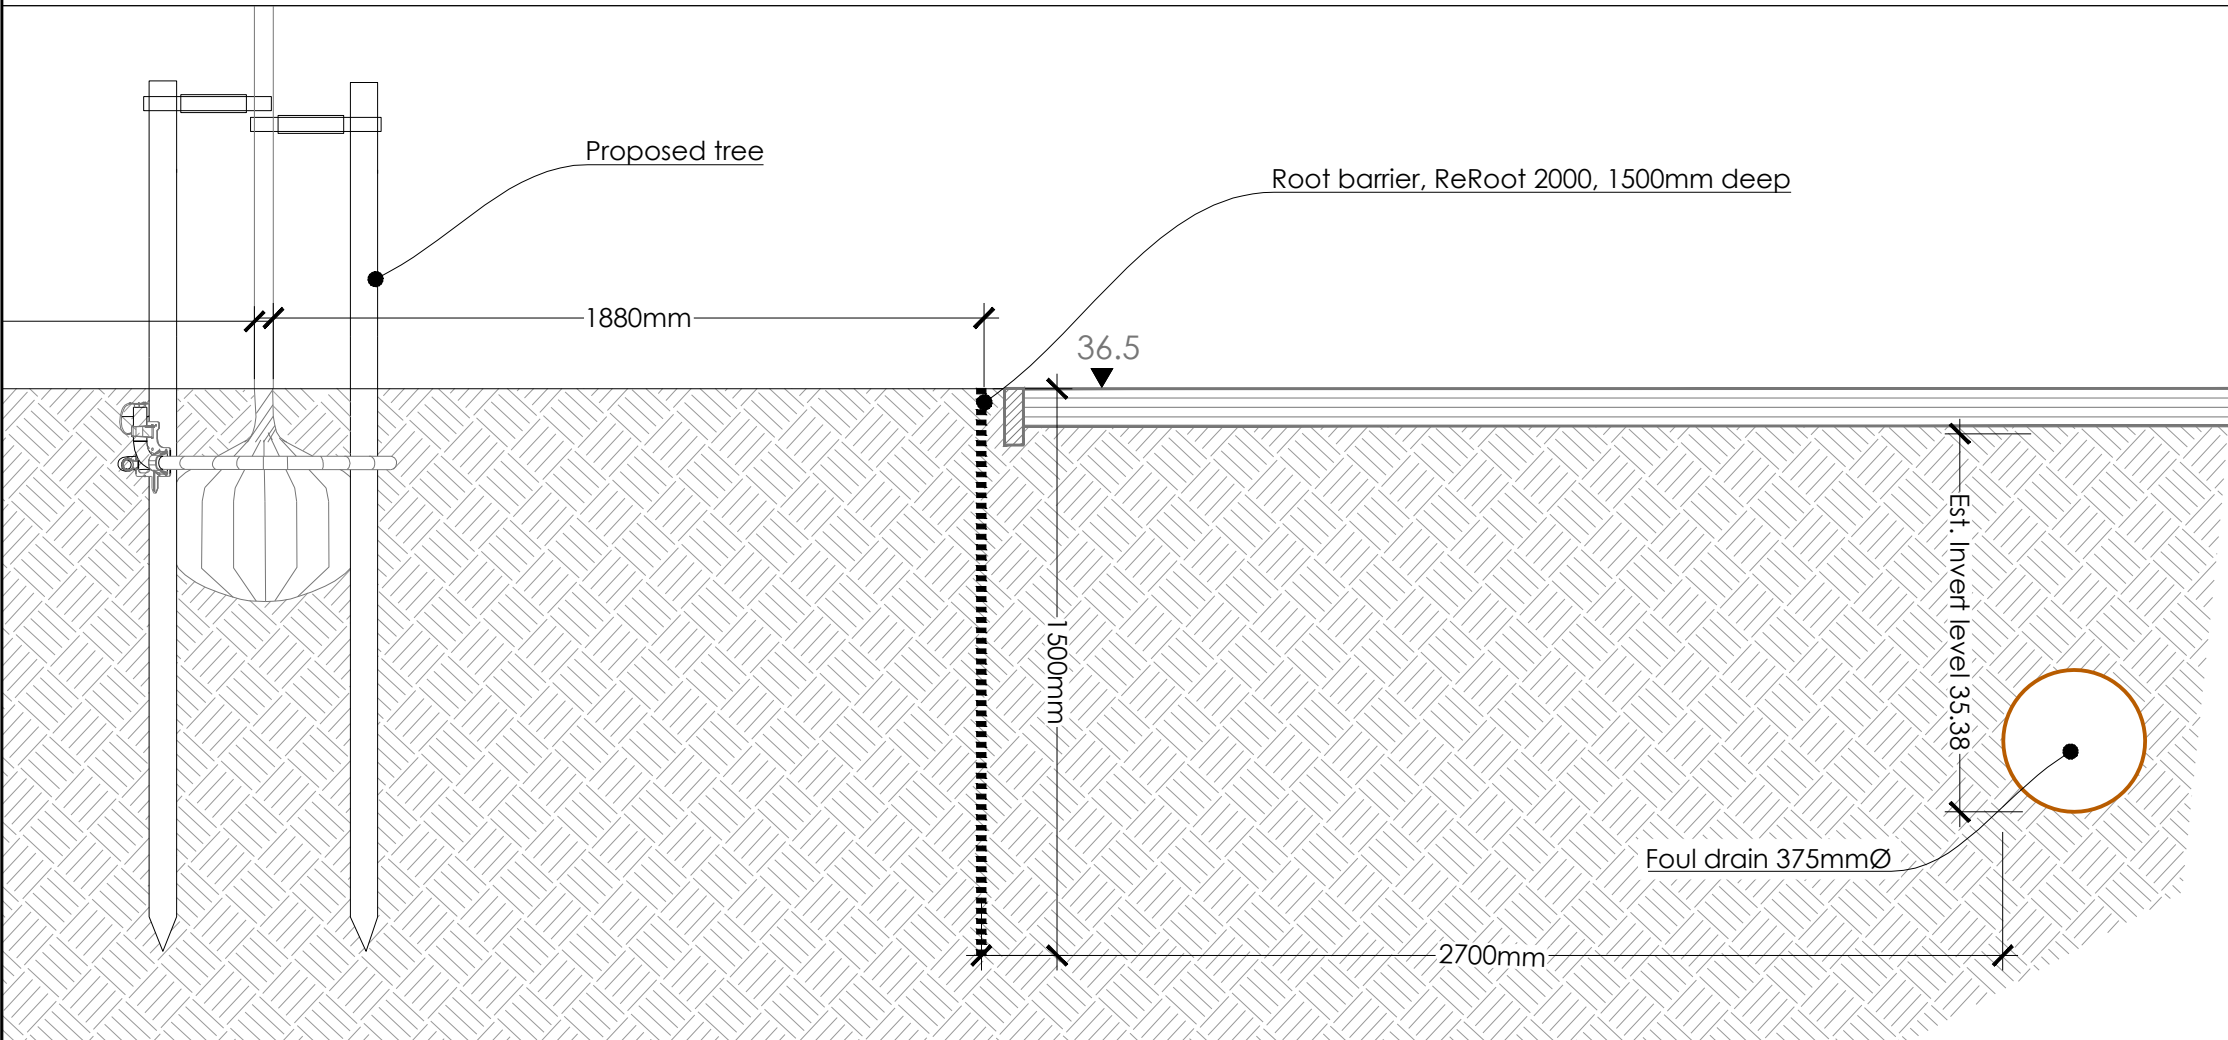


Plan - Scale 1:100

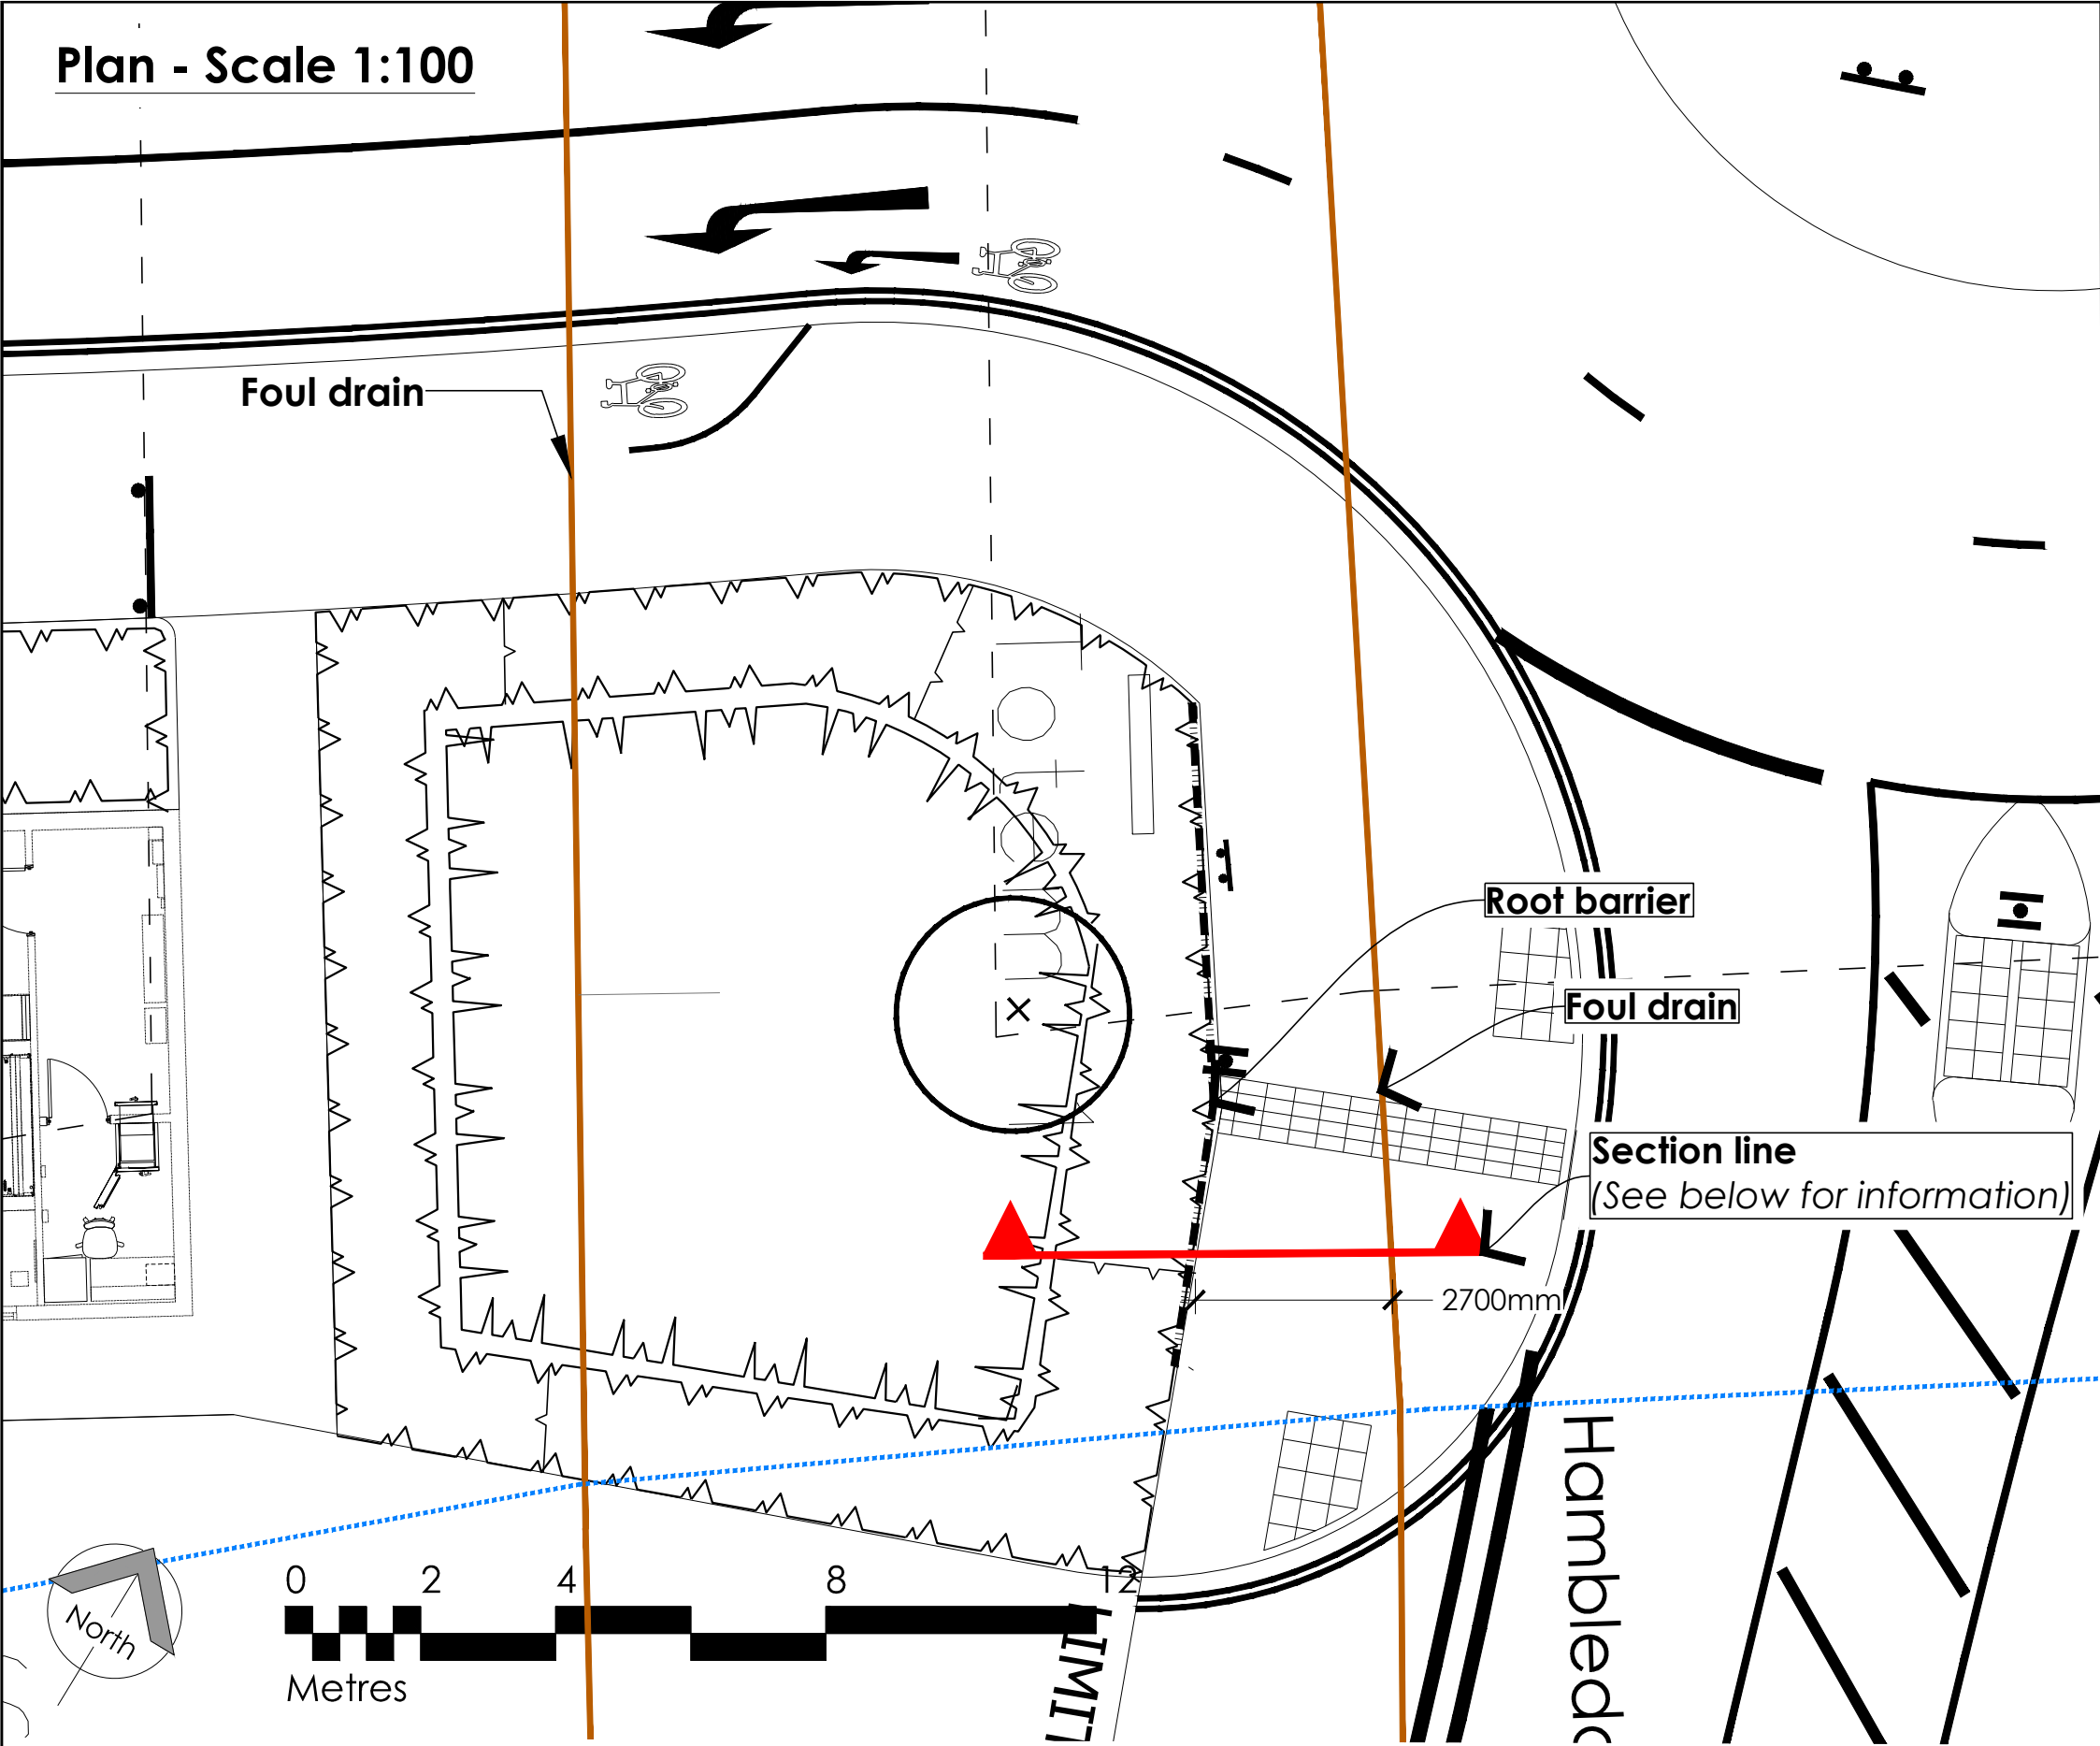

Section No.1 - Scale 1:20

Location Plan- Scale 1:1000

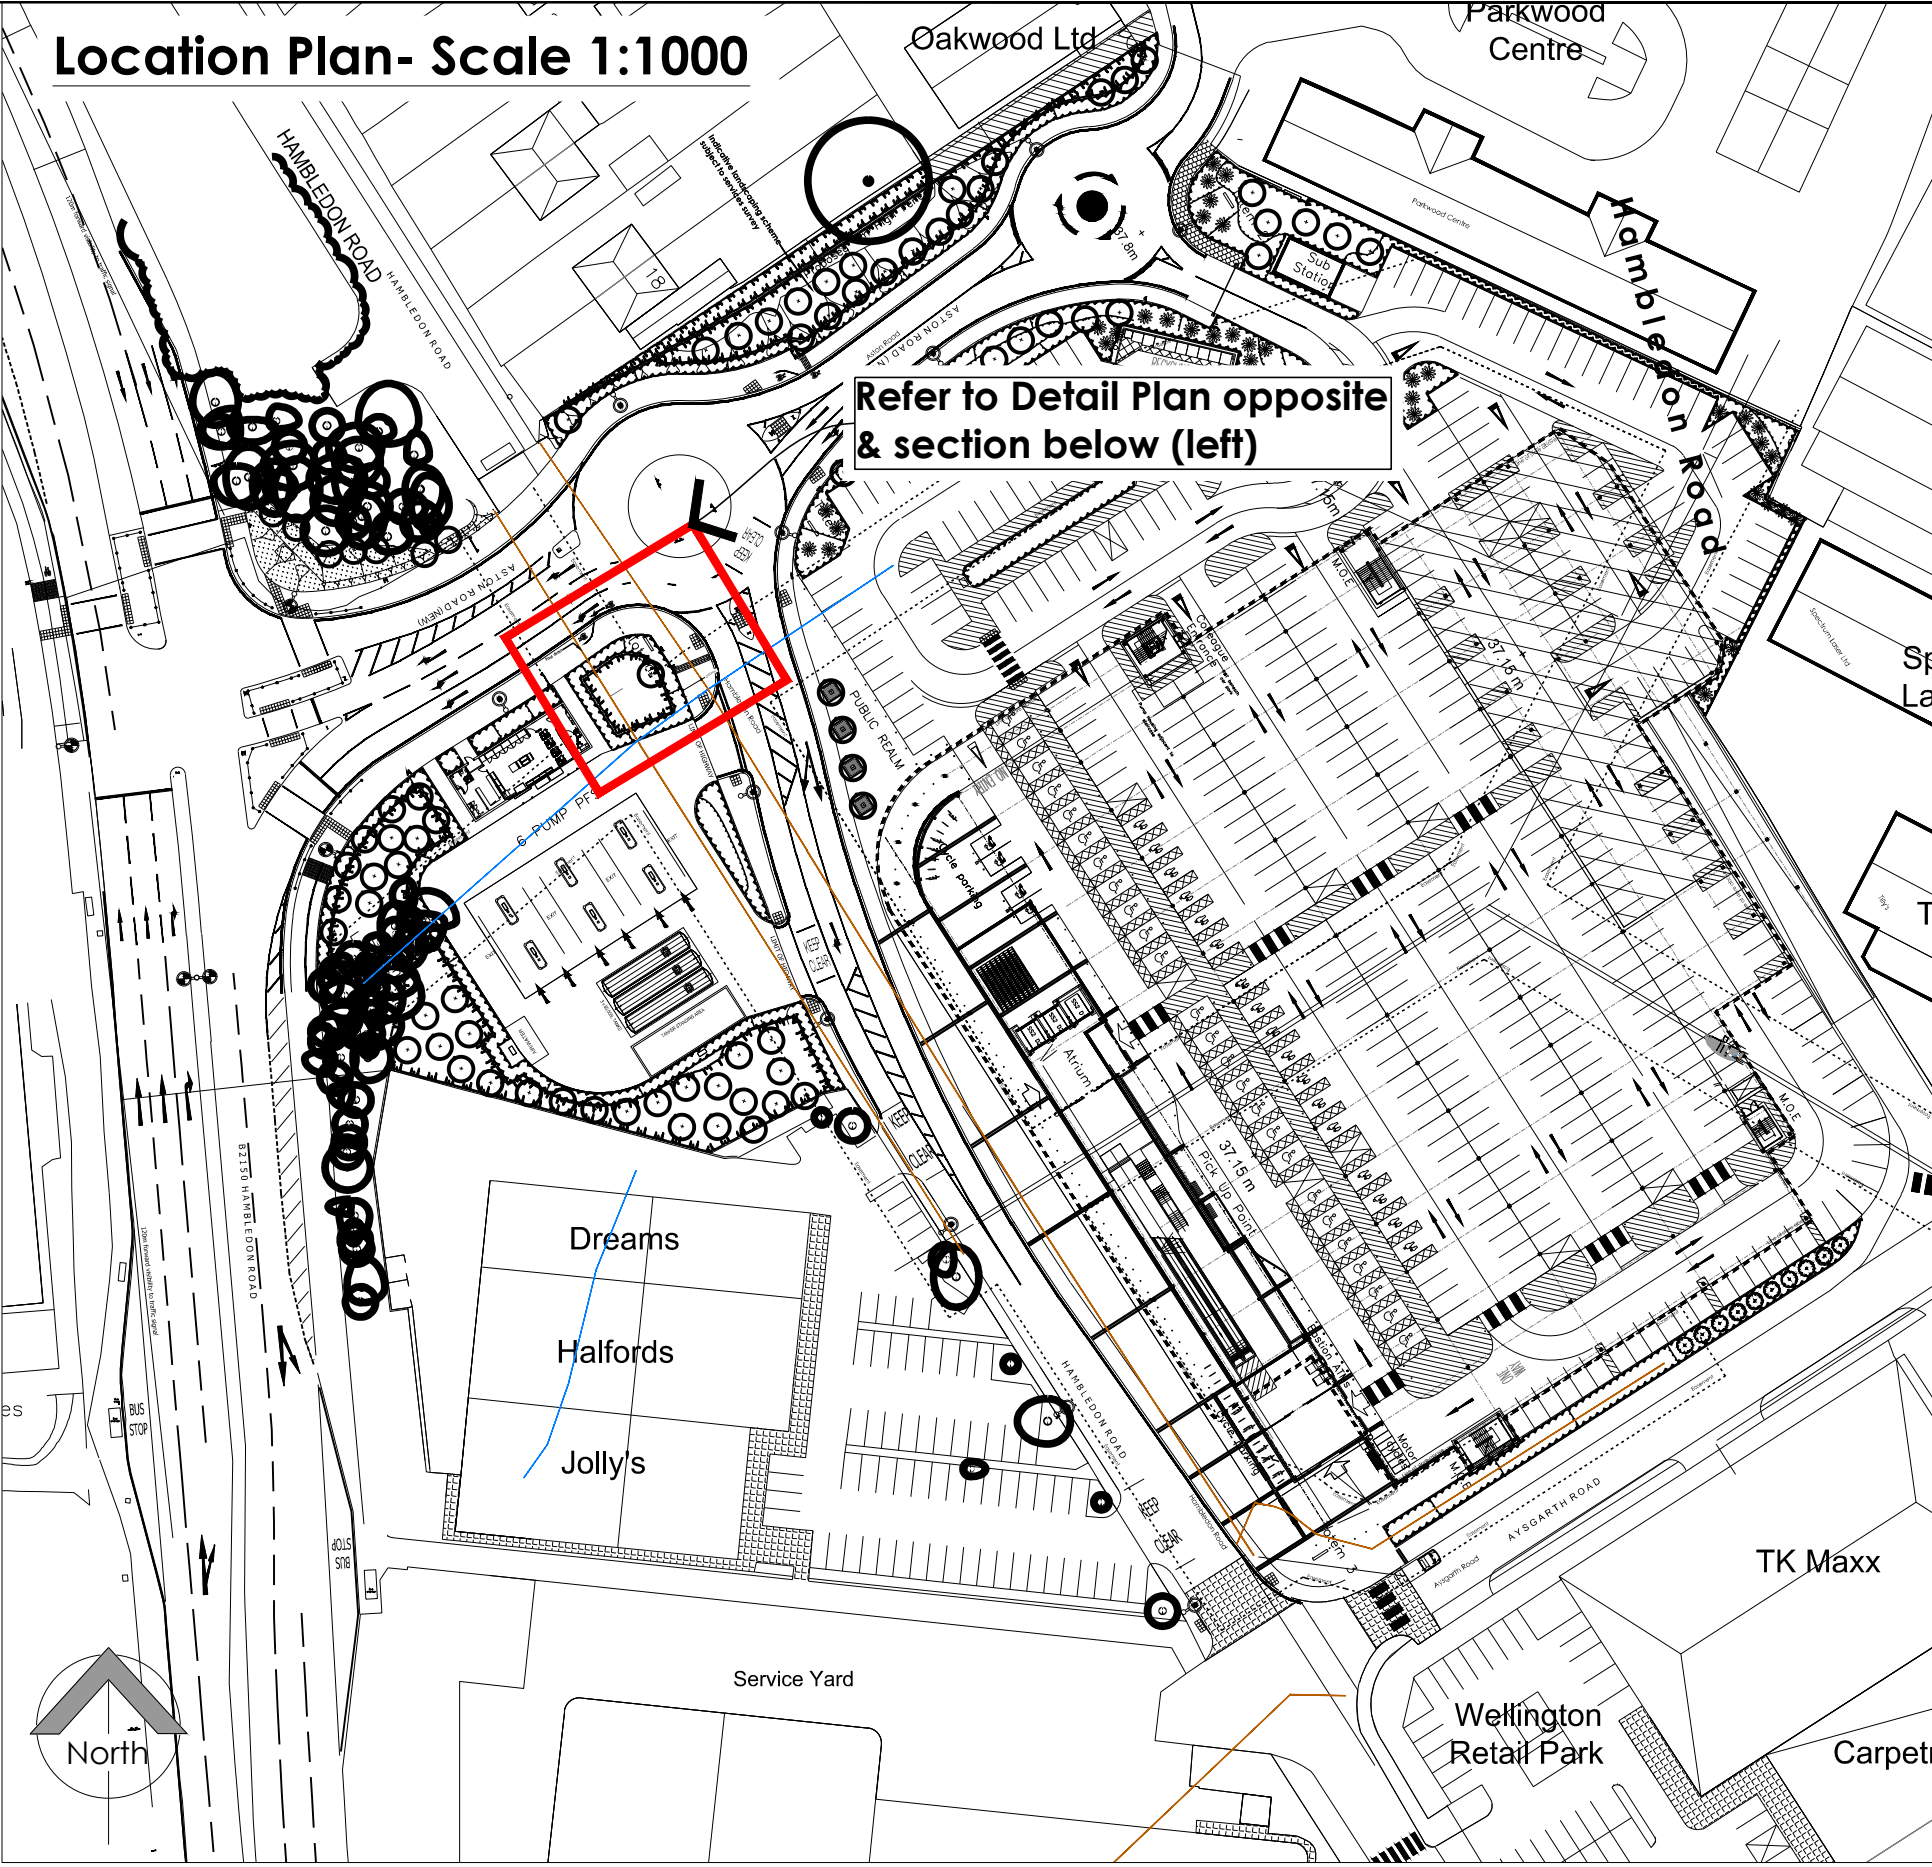

C	Amended to CHQ layout (Dwg. No. CHQ.08.8455 - PL104 K)	26/02/14	DLB	JM
B	Amended to latest landscape proposals & drawing status changed	21/01/14	DLB	JM
A	Revised to MBSK120925A	04/10/12	DB	JM
rev	amendment	date	rev by	approved

FOR PLANNING

arthur amos associates
landscape architecture

urban design regeneration arboriculture
planning environmental assessment ecology

Plot House, Elgar Business Centre, Haseley Road, Hallow, Worcester WR2 6NJ
t: 01905 640 166 e: mail@arthuramos.co.uk www.arthuramos.co.uk

Client:
Sainsbury's

Project:
New Store
Hambleton Road, Waterloooville

Drawing title:
**Hambleton Road
Root Barrier Details**

Drawing no:	7798-29	Revision:	C	Scale:	As shown @ A2
Drawn by:	DB	Checked by:	JM	Date:	26/09/2012

NOTE: Responsibility is not accepted for errors made by others in scaling from this drawing. All construction information should be taken from figured dimensions only.

THIS DRAWING IS NOT FOR CONSTRUCTION