


Proposed North Elevation of New Link Entrance (A-A)



Proposed South Elevation of New Link Entrance (B-B)

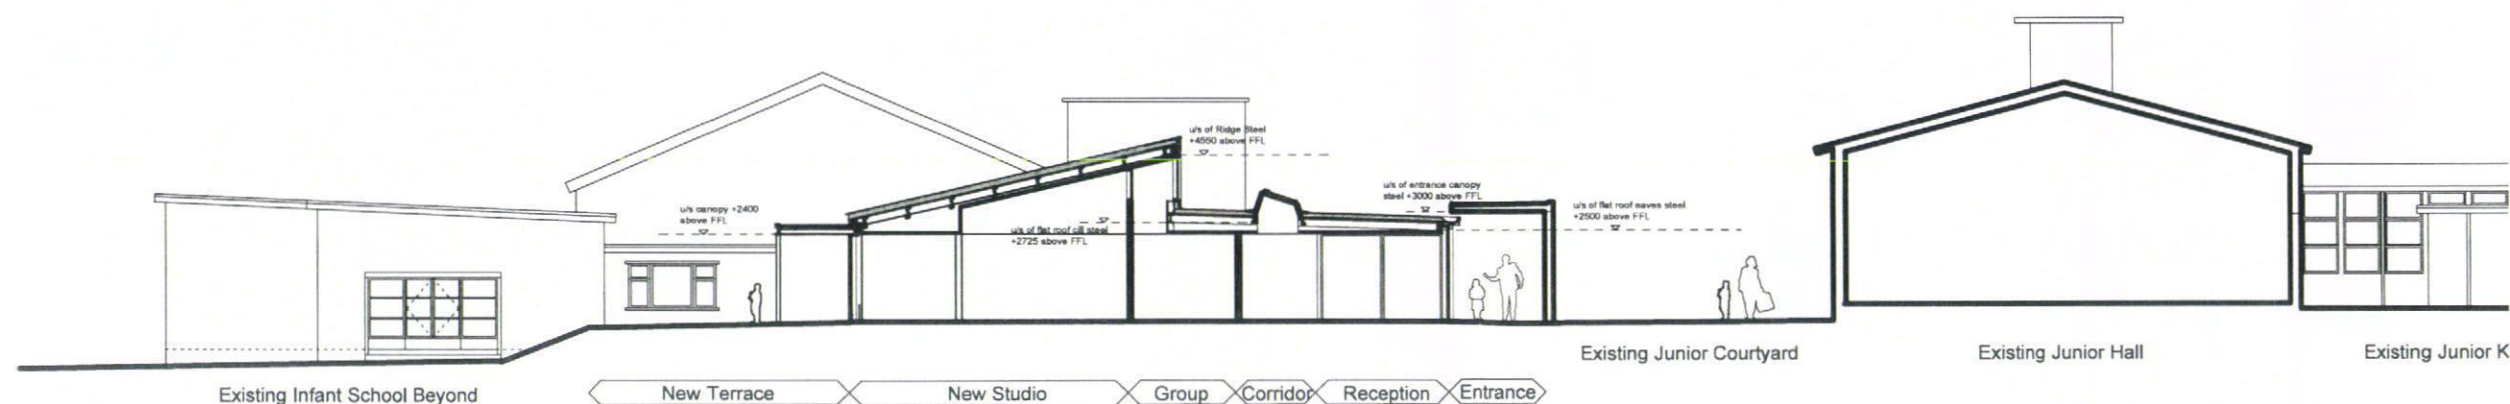

Proposed Section Through New Link Entrance Looking West (C-C)



Proposed East Elevation of New Infant Classroom (D-D)



Proposed South Elevation of New Infant Classroom (E-E)

