


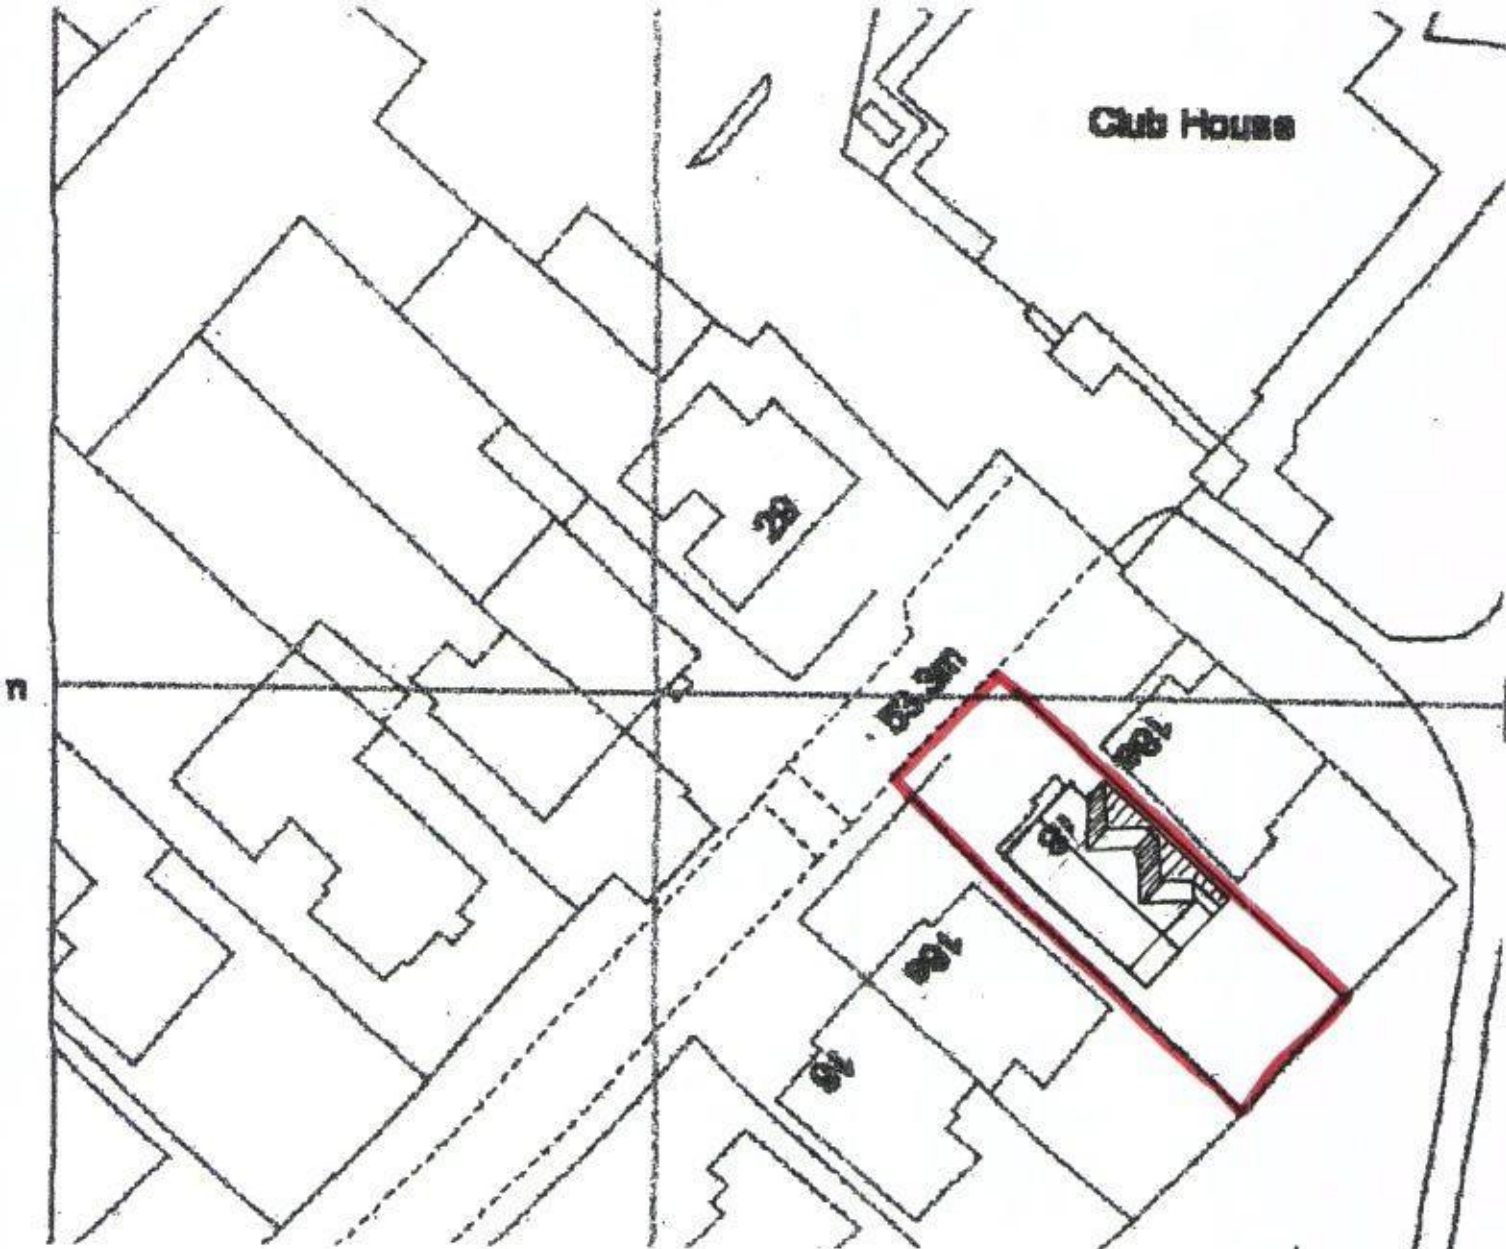

18 IDSWORTH RD
COWPLAIN
HANTS

1:500

