


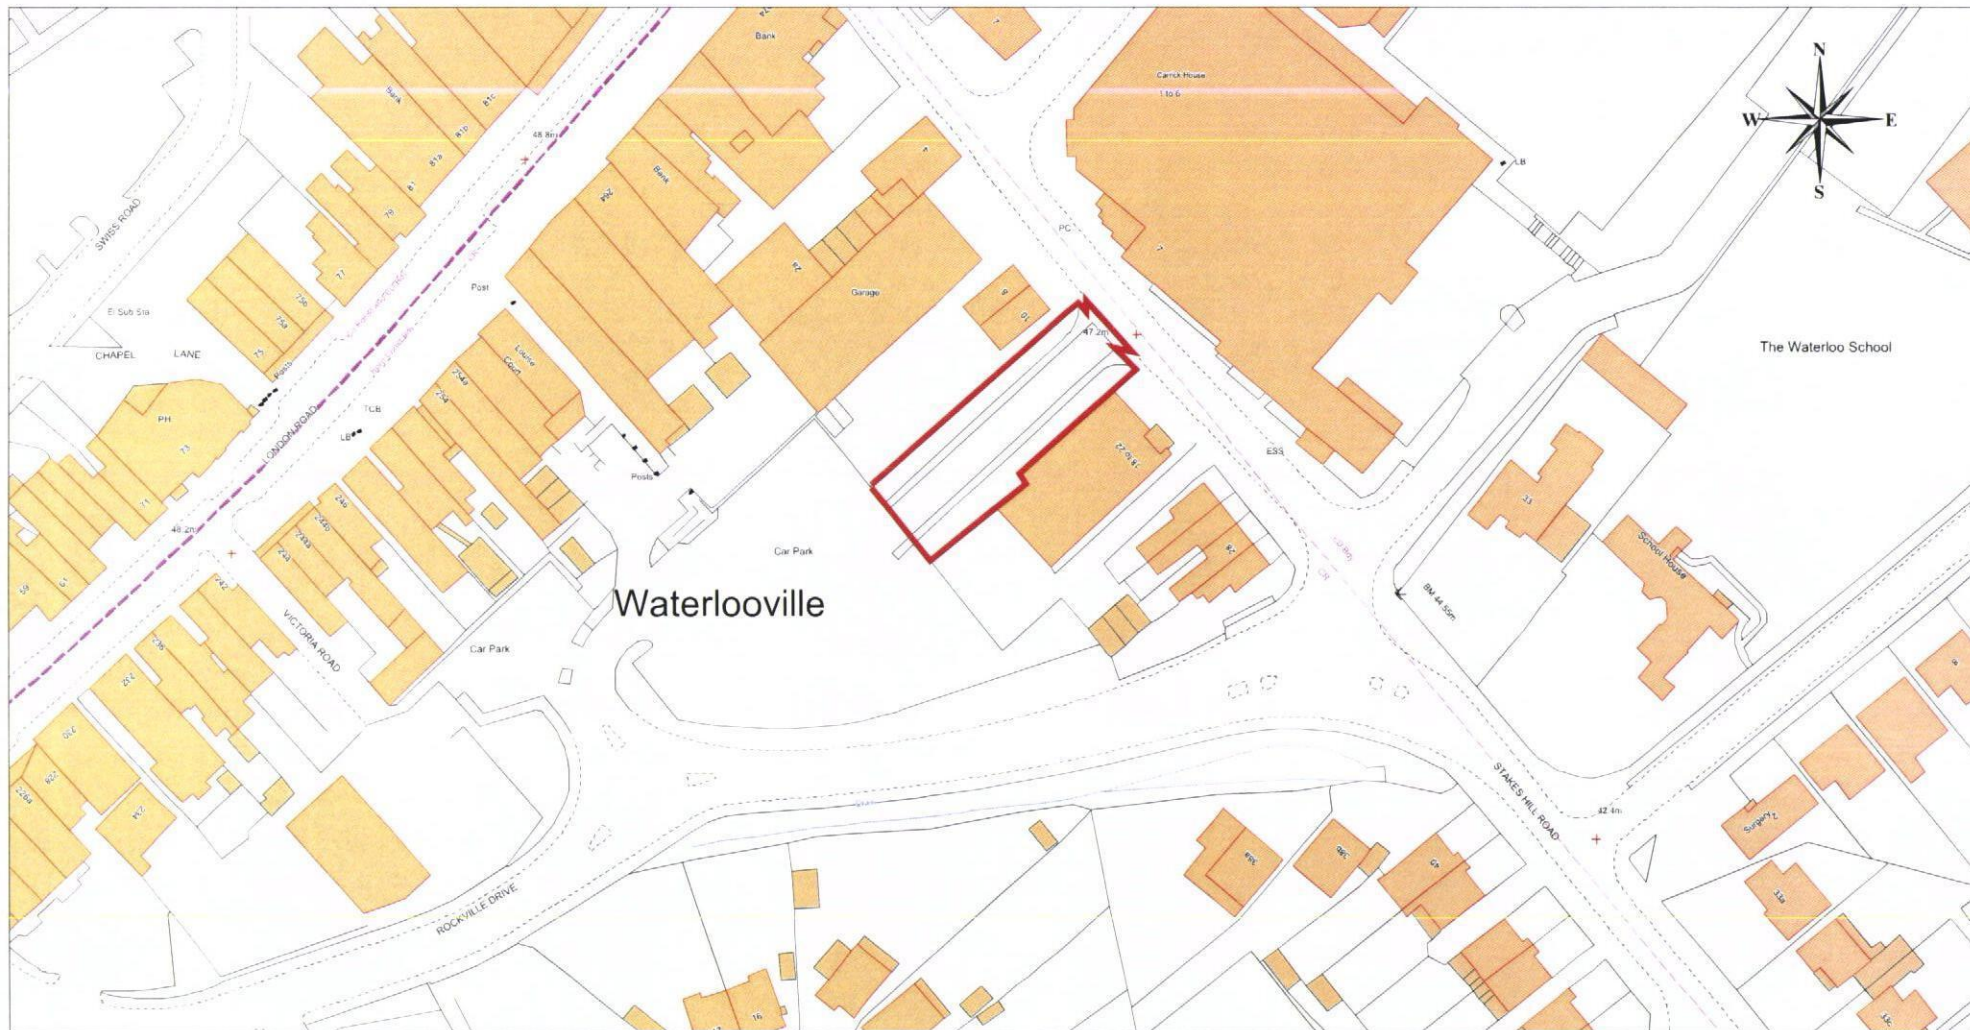

Public Service Plaza
Civic Centre Road
Havant
Hampshire PO9 2AX

tel 023 9247 4174 fax 023 9248 0263
www.havant.gov.uk



Havant
BOROUGH COUNCIL

Title

Location Plan for land next to
10 Stakes Hill Road, Waterloooville.

Drawn By:

TJF


Scale

1:1250@A4

Drawing No.

WLV/SHR-01

Cleaner, Safer, More Prosperous

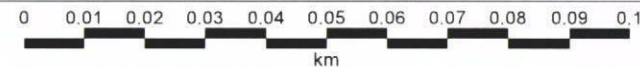

HAVANT BOROUGH COUNCIL
DEVELOPMENT CONTROL

24 JUN 2014

RECEIVED