



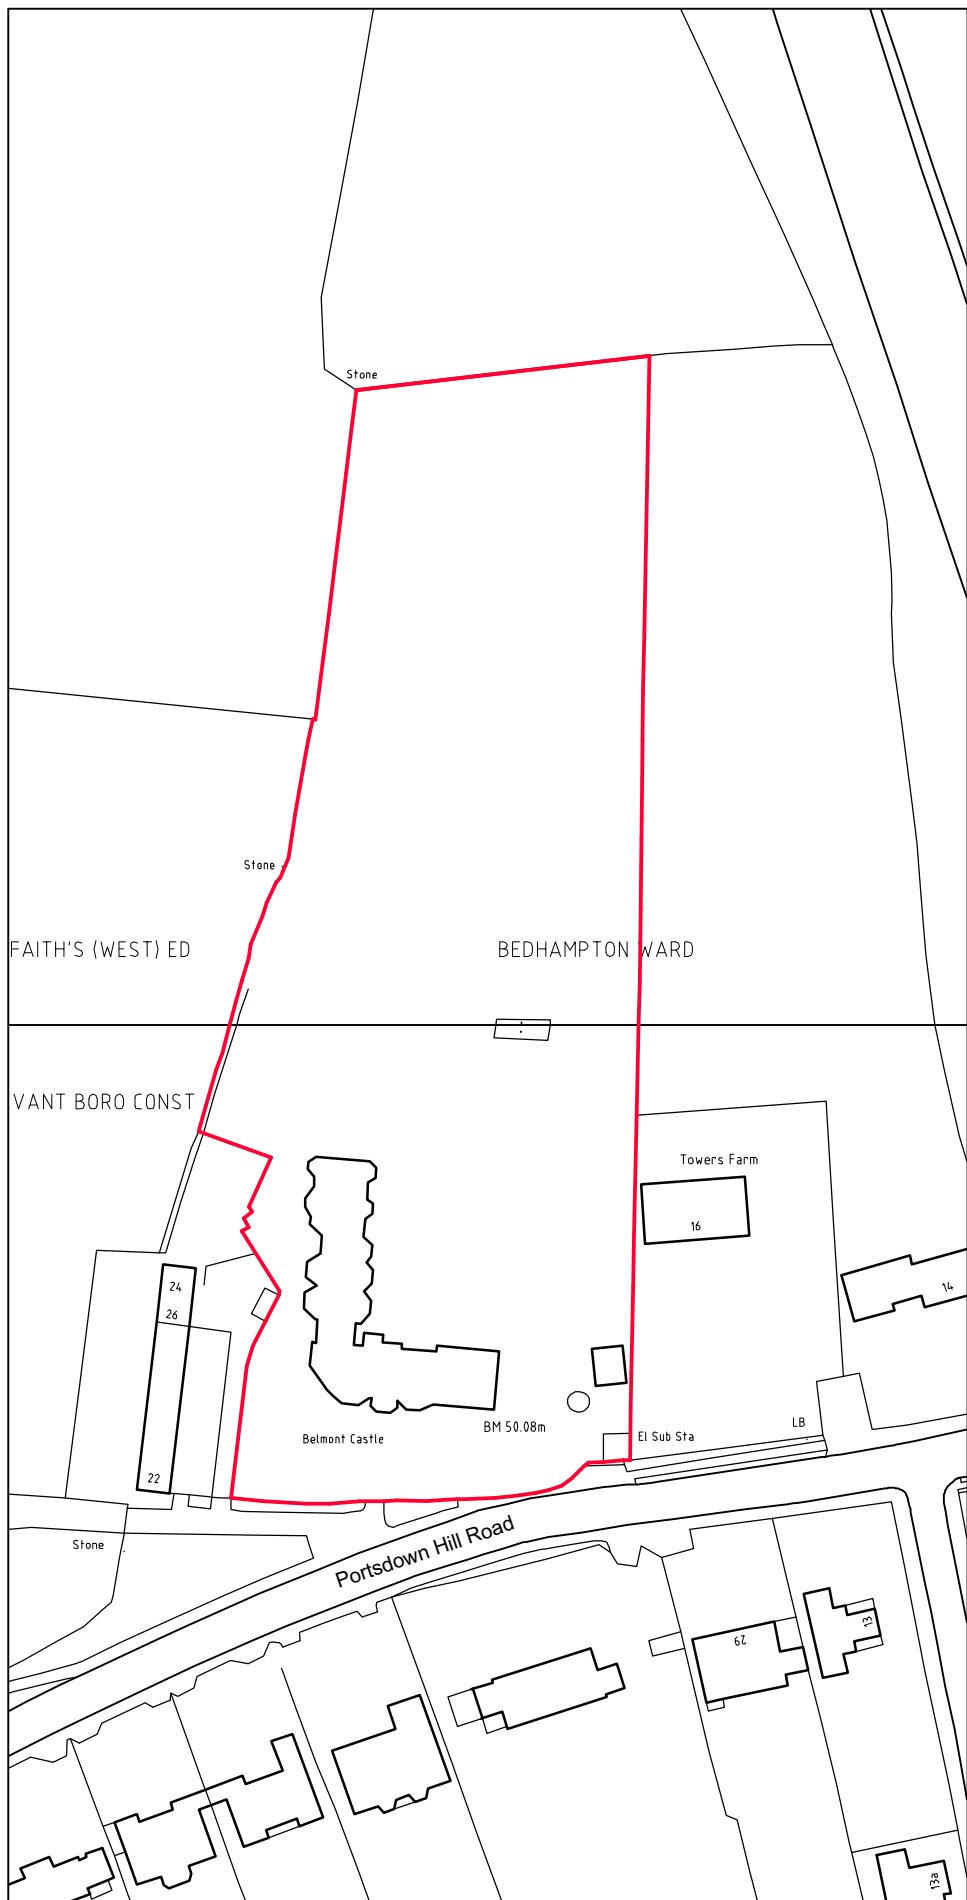

Location Plan

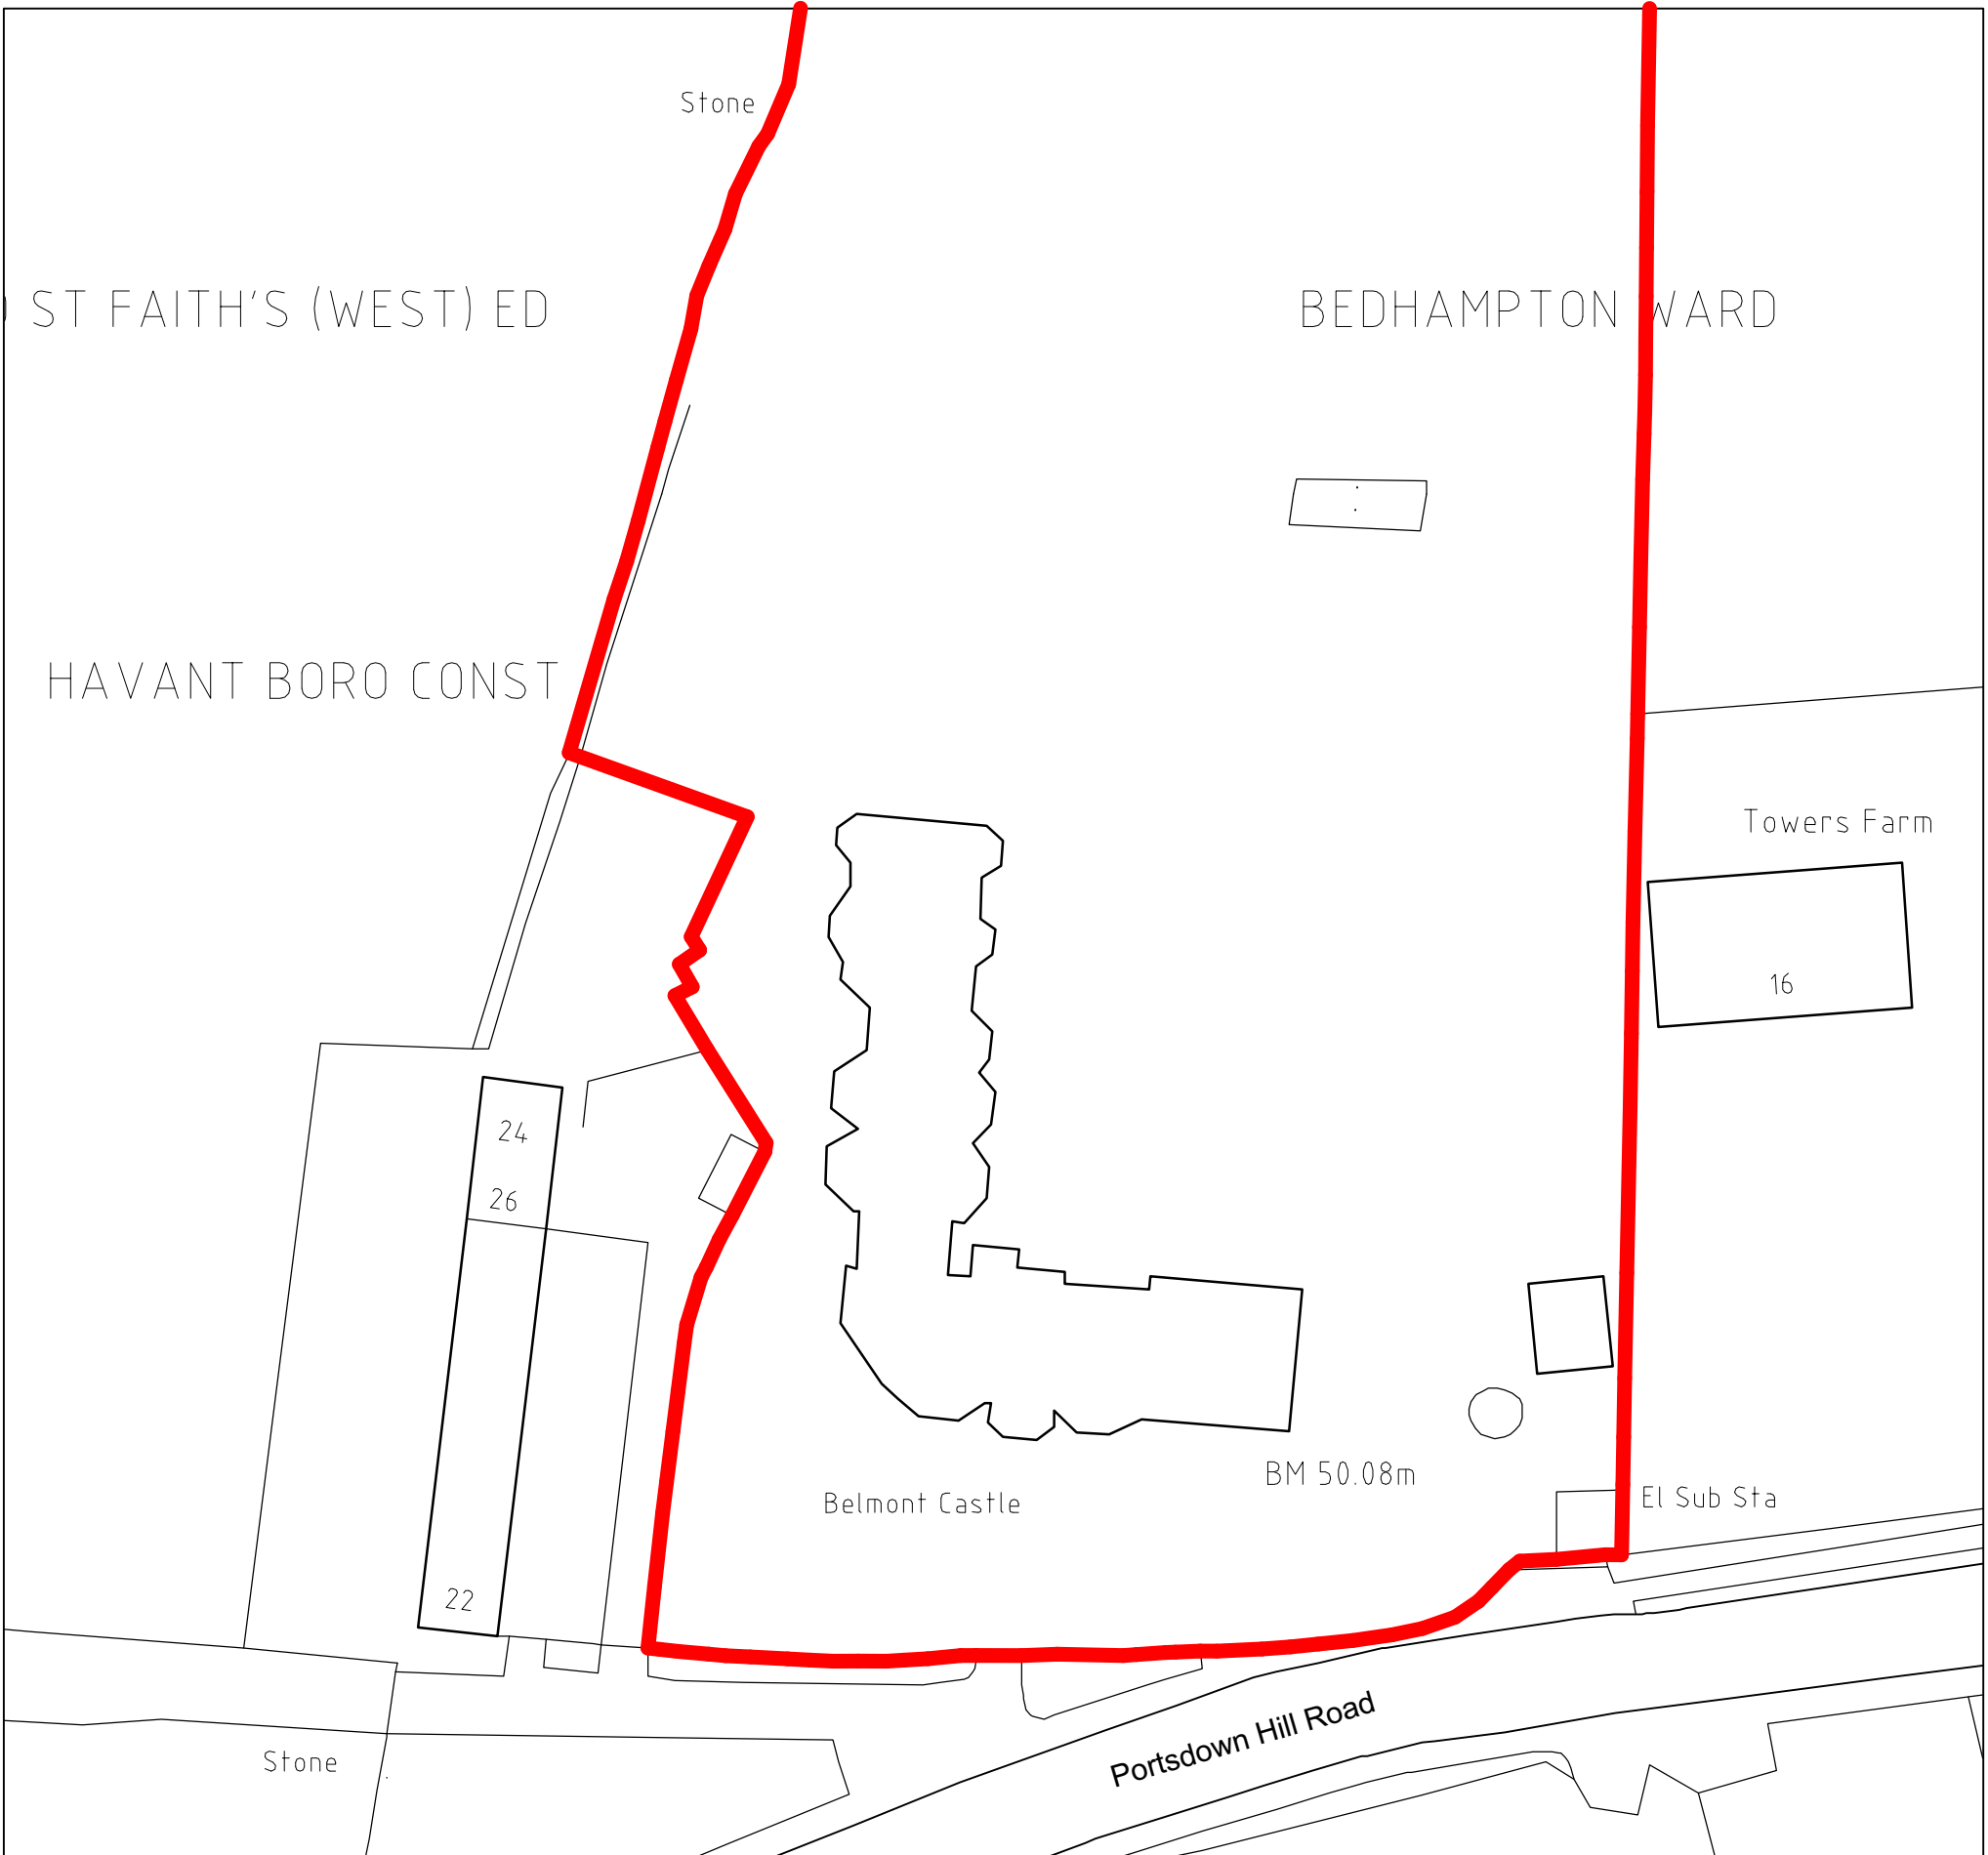

Block Plan

Ordnance Survey (c) Crown Copyright 2013. All rights reserved. Licence number 100020449

revisions & notes: A 28/04/14 ISSUED FOR PLANNING SAB

0 100mm @A1

project: EXTENSION TO BELMONT CASTLE NURSING HOME PORTSDOWN HILL ROAD BEDHAMPTON
drawing name: Location Plan & Block Plan

status: Planning Application
date: April 14
scale: 1/1250&1/500@A1
drawn: SAB



Project No. 4055 drawing No. 1200 rev A

Note: All dimensions to be checked on site by the contractor before fabrication and erection. Figured dimensions to be taken in preference to scaled dimensions. This drawing is the copyright of the architects and must not be reproduced or used without their express consent, except for the purposes of a planning application. Electronic issue of this drawing to be confirmed by paper hard copy only.