



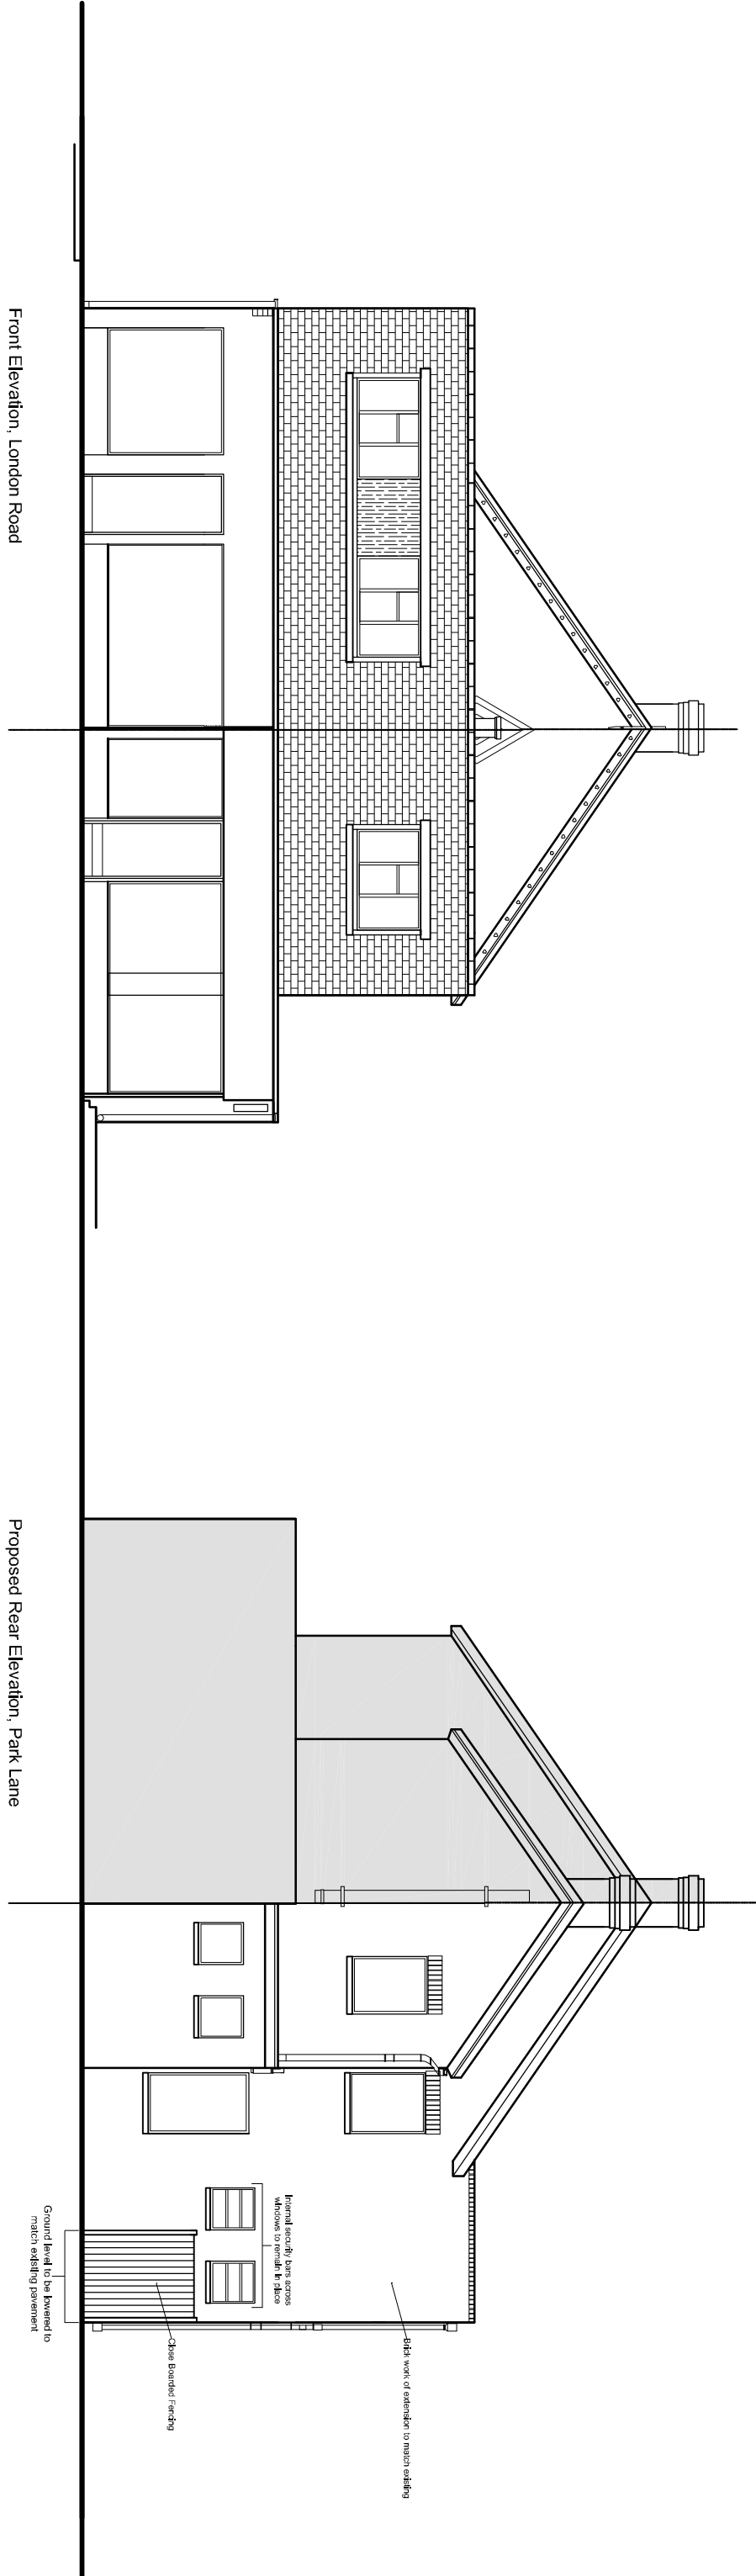

notes:

revisions:

revisions:

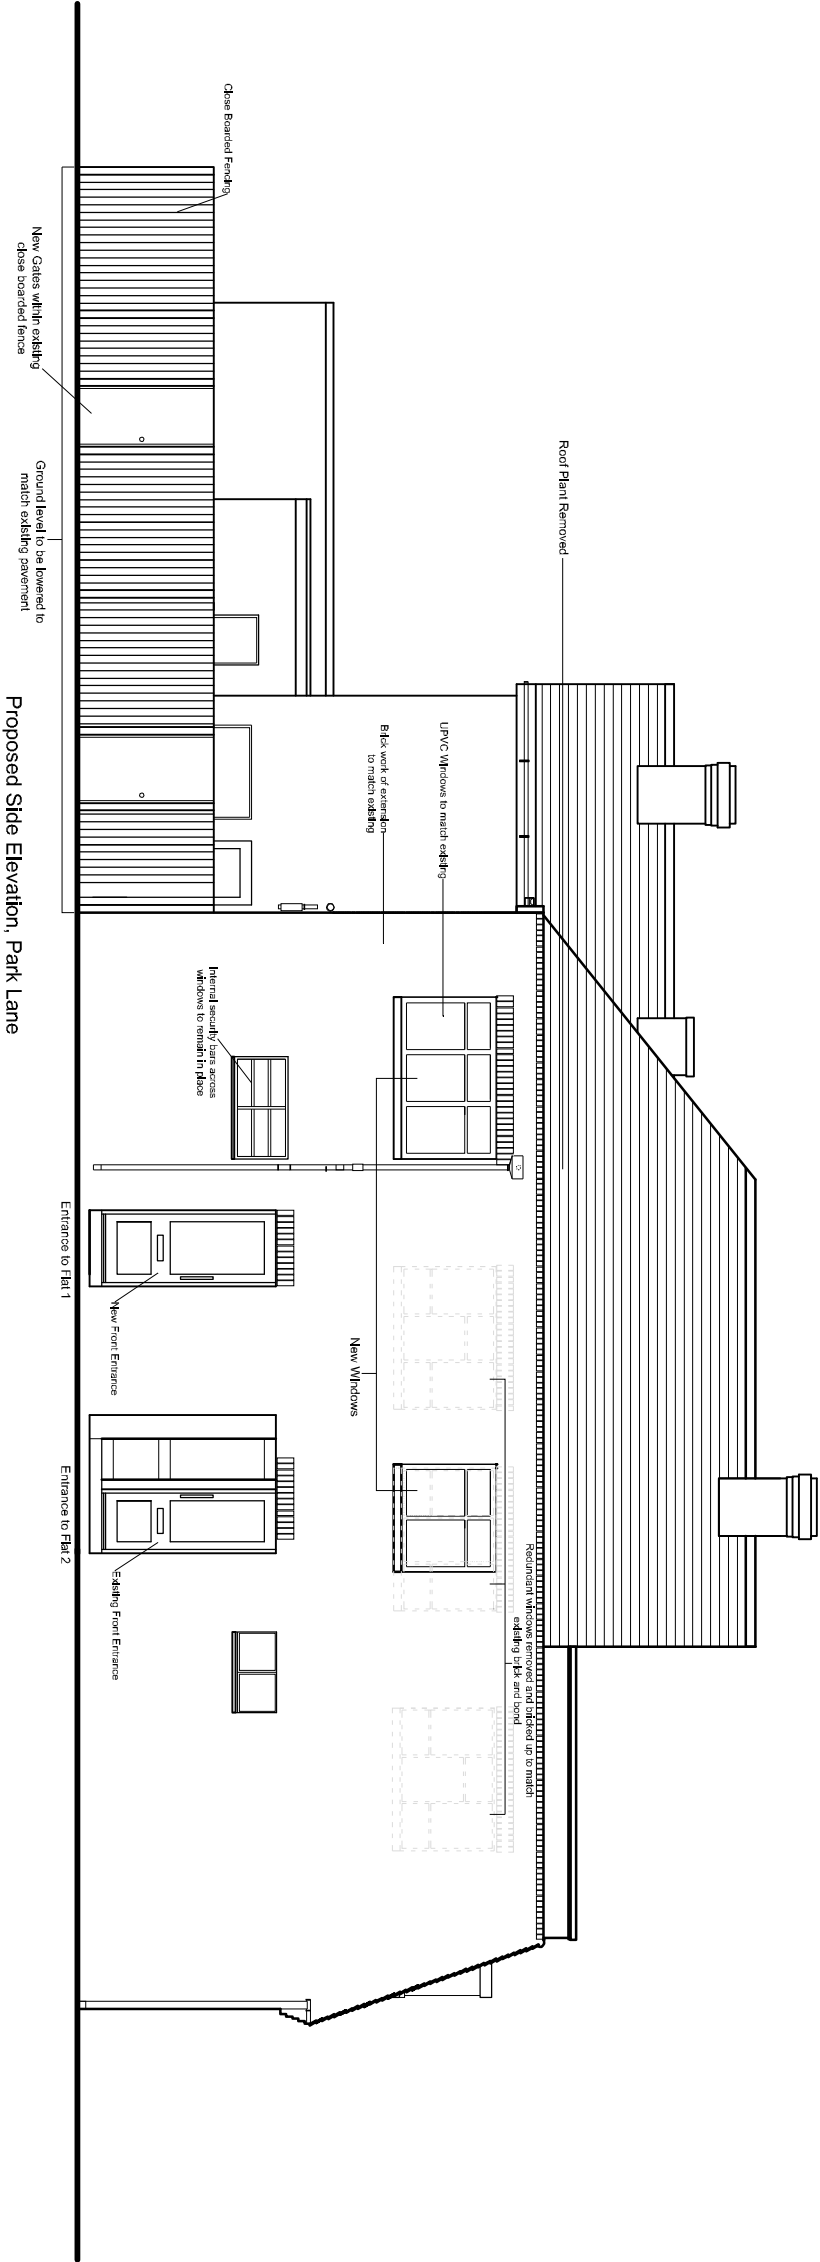

NOTE: The contractor is responsible for checking all site dimensions and levels. These should be checked prior to the ordering of any components and before the commencement of the works. All discrepancies should be brought to the attention of the Contract Administrator

Southern Cooperative Properties

Conversion & Extension
37 London Road, Cowplain

drawing information

title: Proposed Elevations

status:

date:

scale:

drawn:

checked:

by:

date:

scale:

drawn:

checked:

by:

