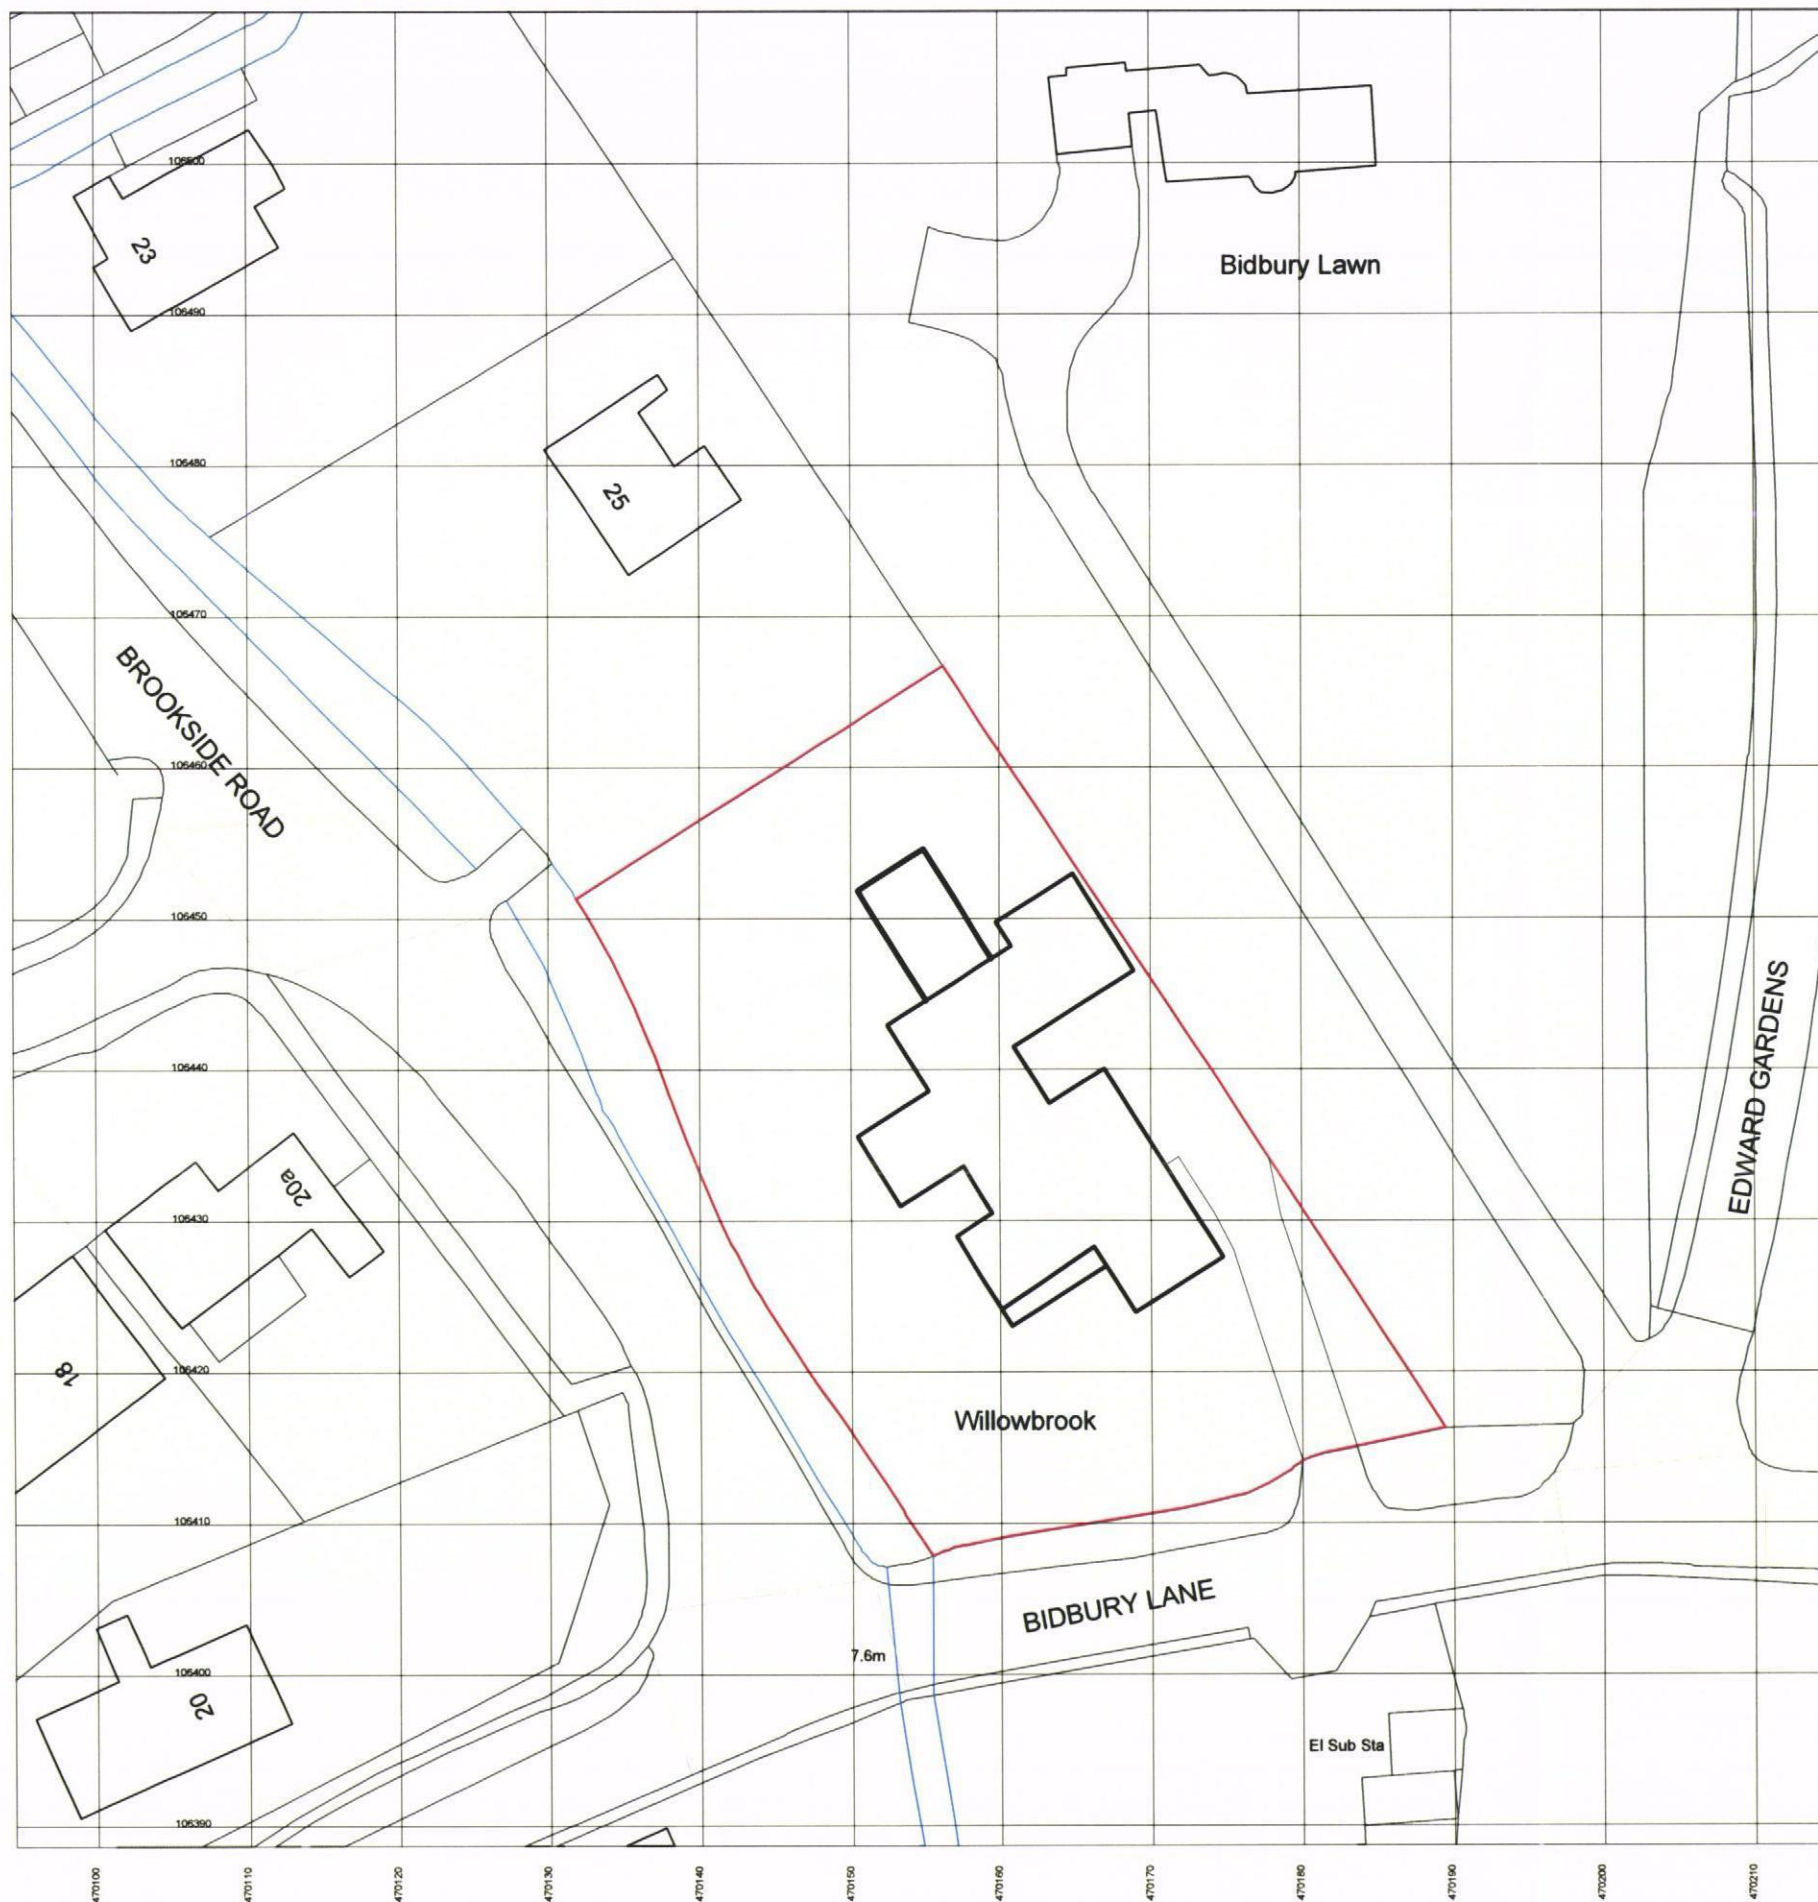


ara
ARCHITECTS

Paper Mews Place
290-292 High Street
Dorking, Surrey, RH4 2HJ
01306 877979
office@araarchitects.co.uk
www.araarchitects.co.uk

Client :	Ben Willis
Project :	Willowbrook, Bidbury Lane, Old Bedhampton, Havant, PO9 3JG
Dwg Title :	Location Plan & Block Plan
Dwg No :	1071/50
Scale :	1:1250 1:500 @ A3
Date :	January 2014

Do not scale. Contractors must verify all dimensions on site before commencing any work.
The drawing must not be disclosed without any authority. The copyright of this drawing is reserved