



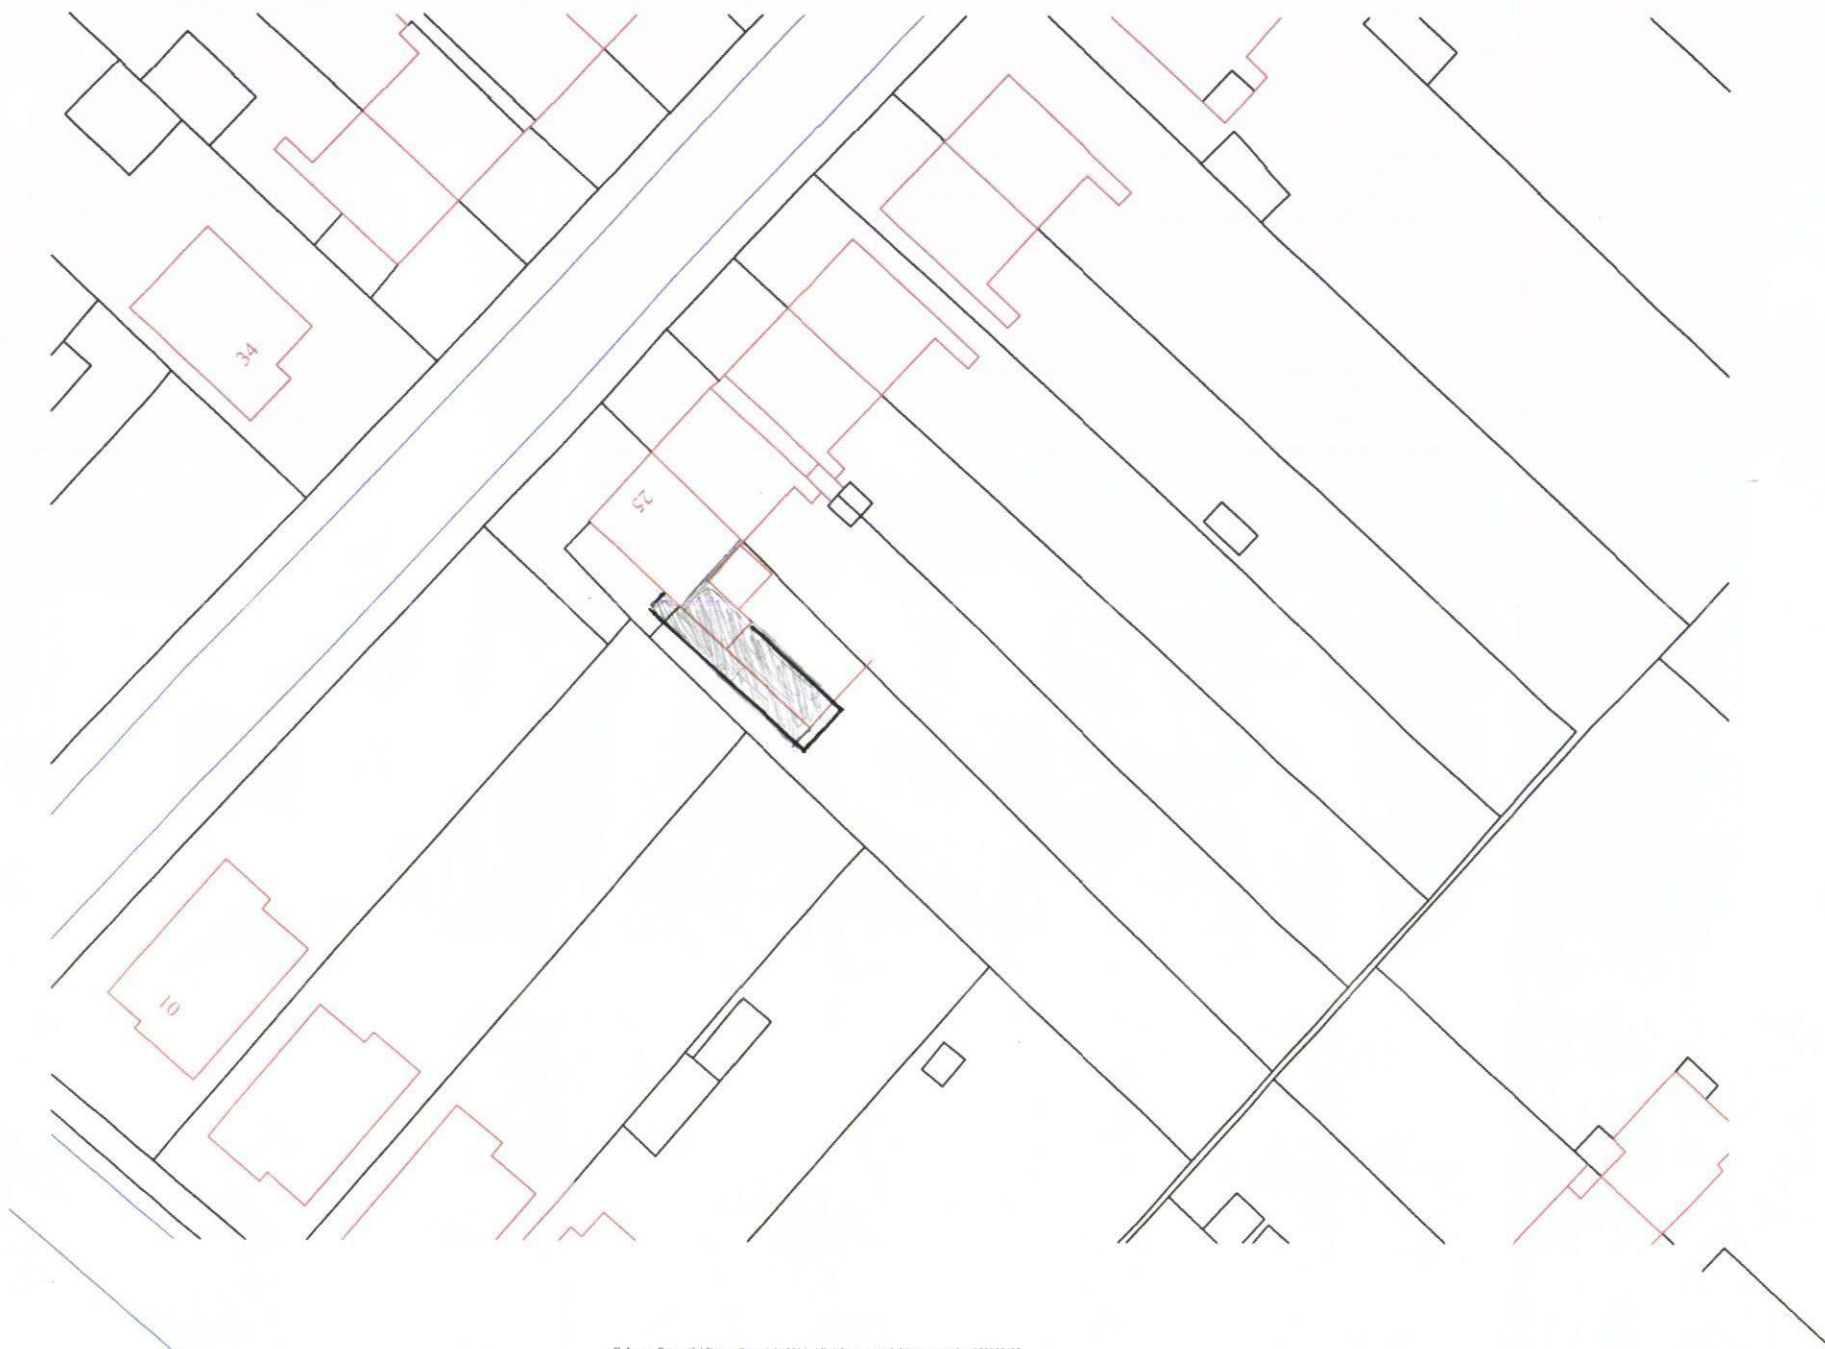

Ordnance Survey (c) Crown Copyright 2014. All rights reserved. Licence number 100022432

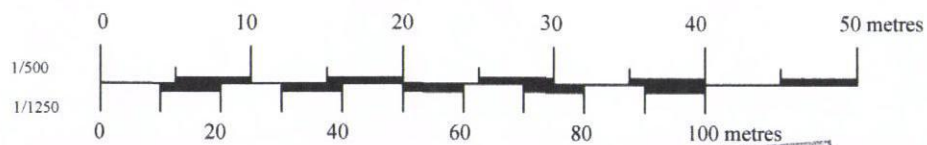

HAVANT BOROUGH COUNCIL
DEVELOPMENT CONTROL
06 OCT 2014
RECEIVED



Ordnance Survey (c) Crown Copyright 2014. All rights reserved. Licence number 100022432