

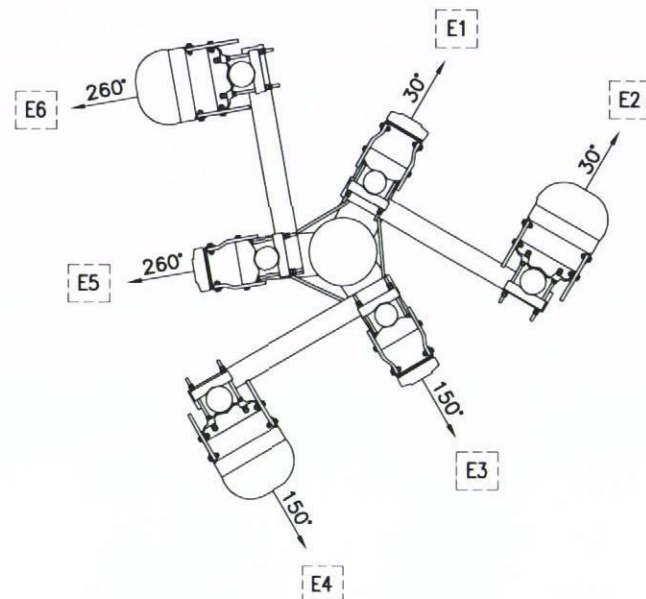
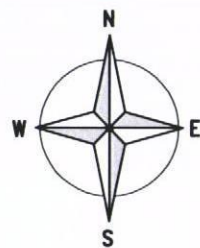


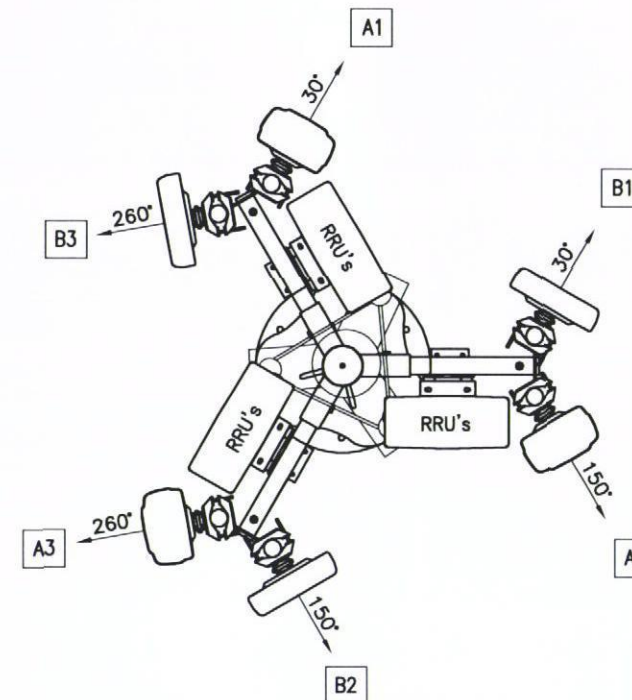

EXISTING ANTENNA PLAN
(1:25)

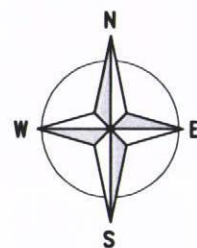


PROPOSED ANTENNA PLAN
(1:25)

N.G.R. E: 470079 N: 109901

- NOTES:
1. ALL DIMENSIONS ARE IN MILLIMETRES UNLESS OTHERWISE SPECIFIED
 2. ASSUME ALL SITE DETAILS ARE EXISTING UNLESS OTHERWISE NOTED.
 3. THE DRAWINGS COMPLY WITH STANDARD ICNIRP GUIDELINES.


HAVANT BOROUGH
COUNCIL
22 APR 2014
RECEIVED

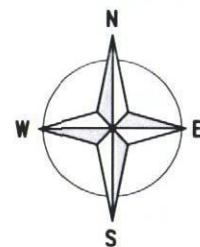

PROPOSED 6 WAY DISTRIBUTION
BOARD FOR RRU's

PROPOSED 2No RBS 6201 CABINETS

PROPOSED ADDITIONAL FEEDERS/FIBRE TO
EXIT CABIN THROUGH EXISTING HIGH LEVEL
ROXTEC GLAND & THEN UTILISE EXISTING
CABLE MANAGEMENT SYSTEM

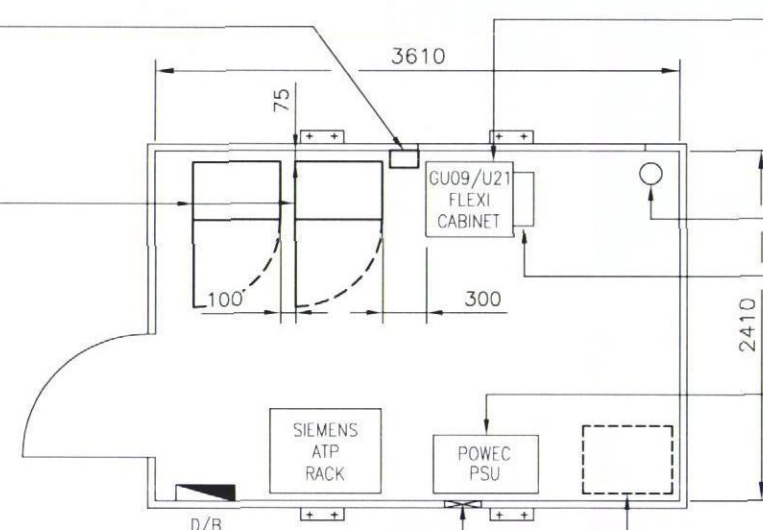

EXISTING FLEXI CABINET
TO BE REMOVED ON
COMPLETION OF UPGRADE

150mm $\varnothing$ FLOOR DUCT
C/W 8No FEEDERS

3No FLEXI MODULES FIXED
TO SIDE OF CABINET

PROPOSED REMOVAL OF EXISTING POWEC
PSU & REPLACED WITH DELTA PSU

PROPOSED LOCATION OF ADDITIONAL PSU
FOR FUTURE UPGRADES

EQUIPMENT LAYOUT
(1:50)

REV	MODIFICATION	BY	CH	DATE
A	Issued for Approval	RKB	MT	04.02.14



The Barn
Elms Farm
Hobb Lane, Daresbury
Warrington, Cheshire
WA4 5LS
Tel: 01925 741 810
Fax: 01925 740 621



Cell Name		Opt
PORTSMOUTH C.C.LAND		—
Cell ID No		
CORNERSTONE (CTIL)	TEF	VF
122808	N/A	04065
Site Address / Contact Details		
FORMER DUNSLEY HILL FARM WOOLSTON ROAD HAVANT HAMPSHIRE PO9 5HQ		
Drawing Title: ANTENNA & EQUIPMENT LAYOUTS		
Purpose of issue: PLANNING		
Drawing Number: 400		
Scale: As Shown	Drawn: RKB	Date: 04.02.14
Checked: MT	Date: 04.02.14	Approved: RB
		Date: 04.02.14
		Issue: V1