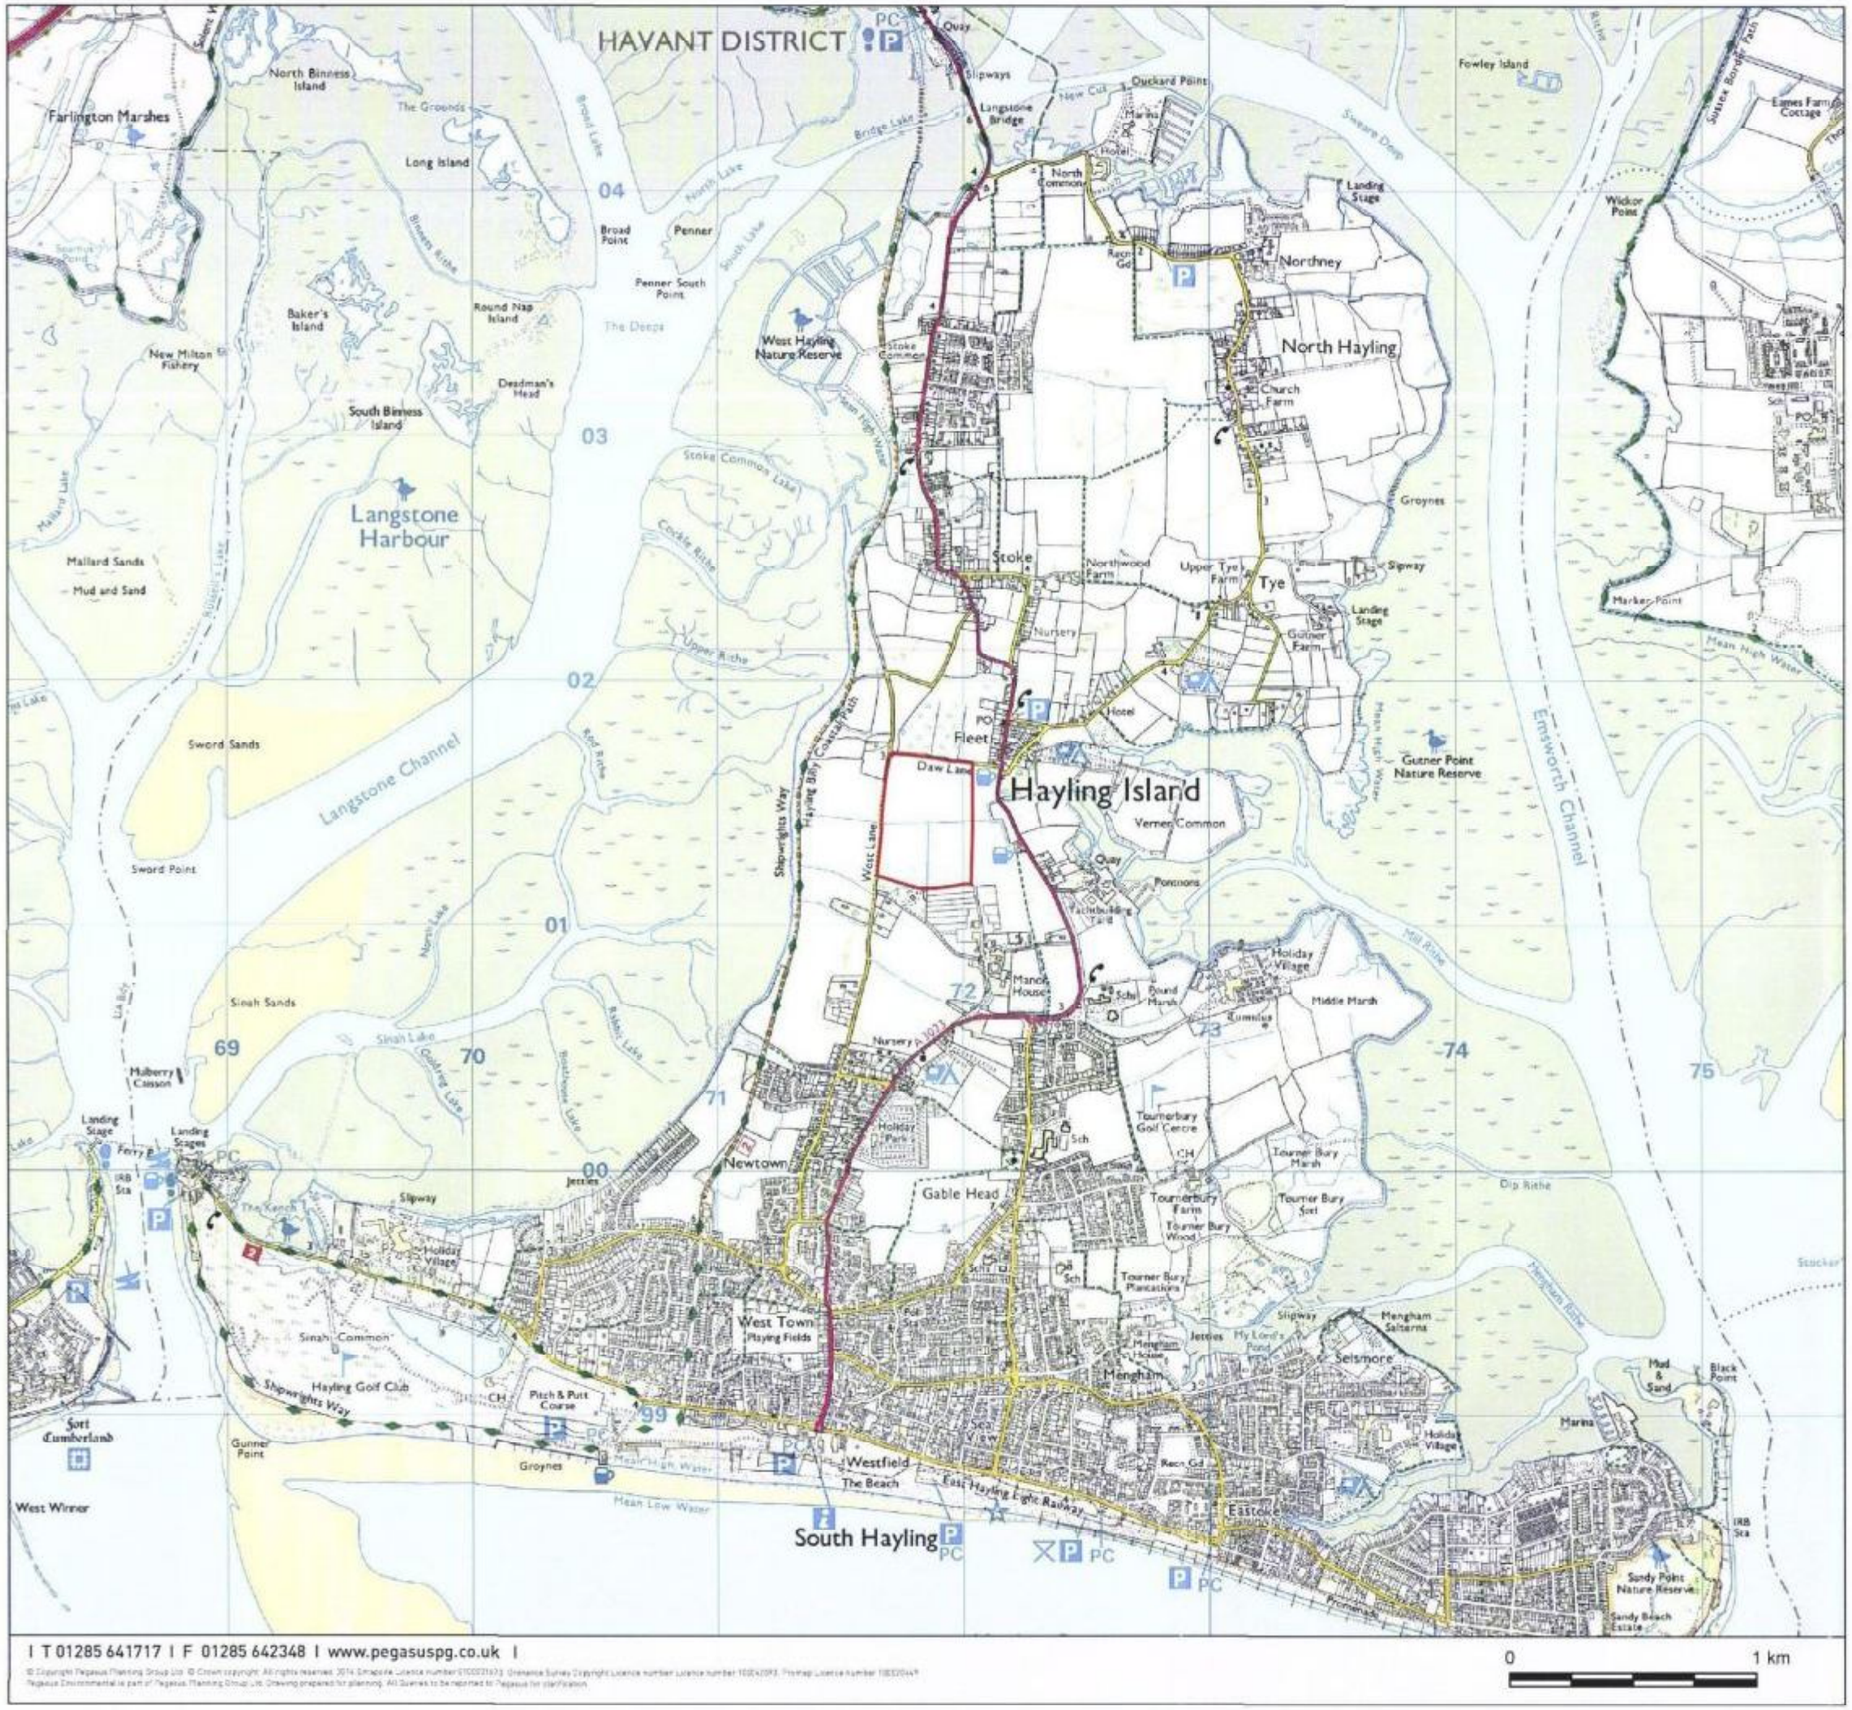

I T 01285 641717 I F 01285 642348 I www.pegasuspg.co.uk I

© Copyright Pegasus Planning Group Ltd. © Crown copyright. All rights reserved. 2014. Ordnance Survey Copyright Licence number 100042093. Pegasus Environmental is part of Pegasus Planning Group Ltd. Drawing prepared for planning. All Queries to be reported to Pegasus for clarification.

KEY

Site Boundary

HAVANT BOROUGH COUNCIL
19 MAR 2014
RECEIVED

Revisions	Date
A - First Issue	12.03.14

Manor Farm, Hayling Island

Site Location Plan

HIVE ENERGY

Drawn by: JS	Checked by: PD
Date: 12.03.14	H.0452_01_A

1:25,000 @ A3

N

Pegasus Environmental