



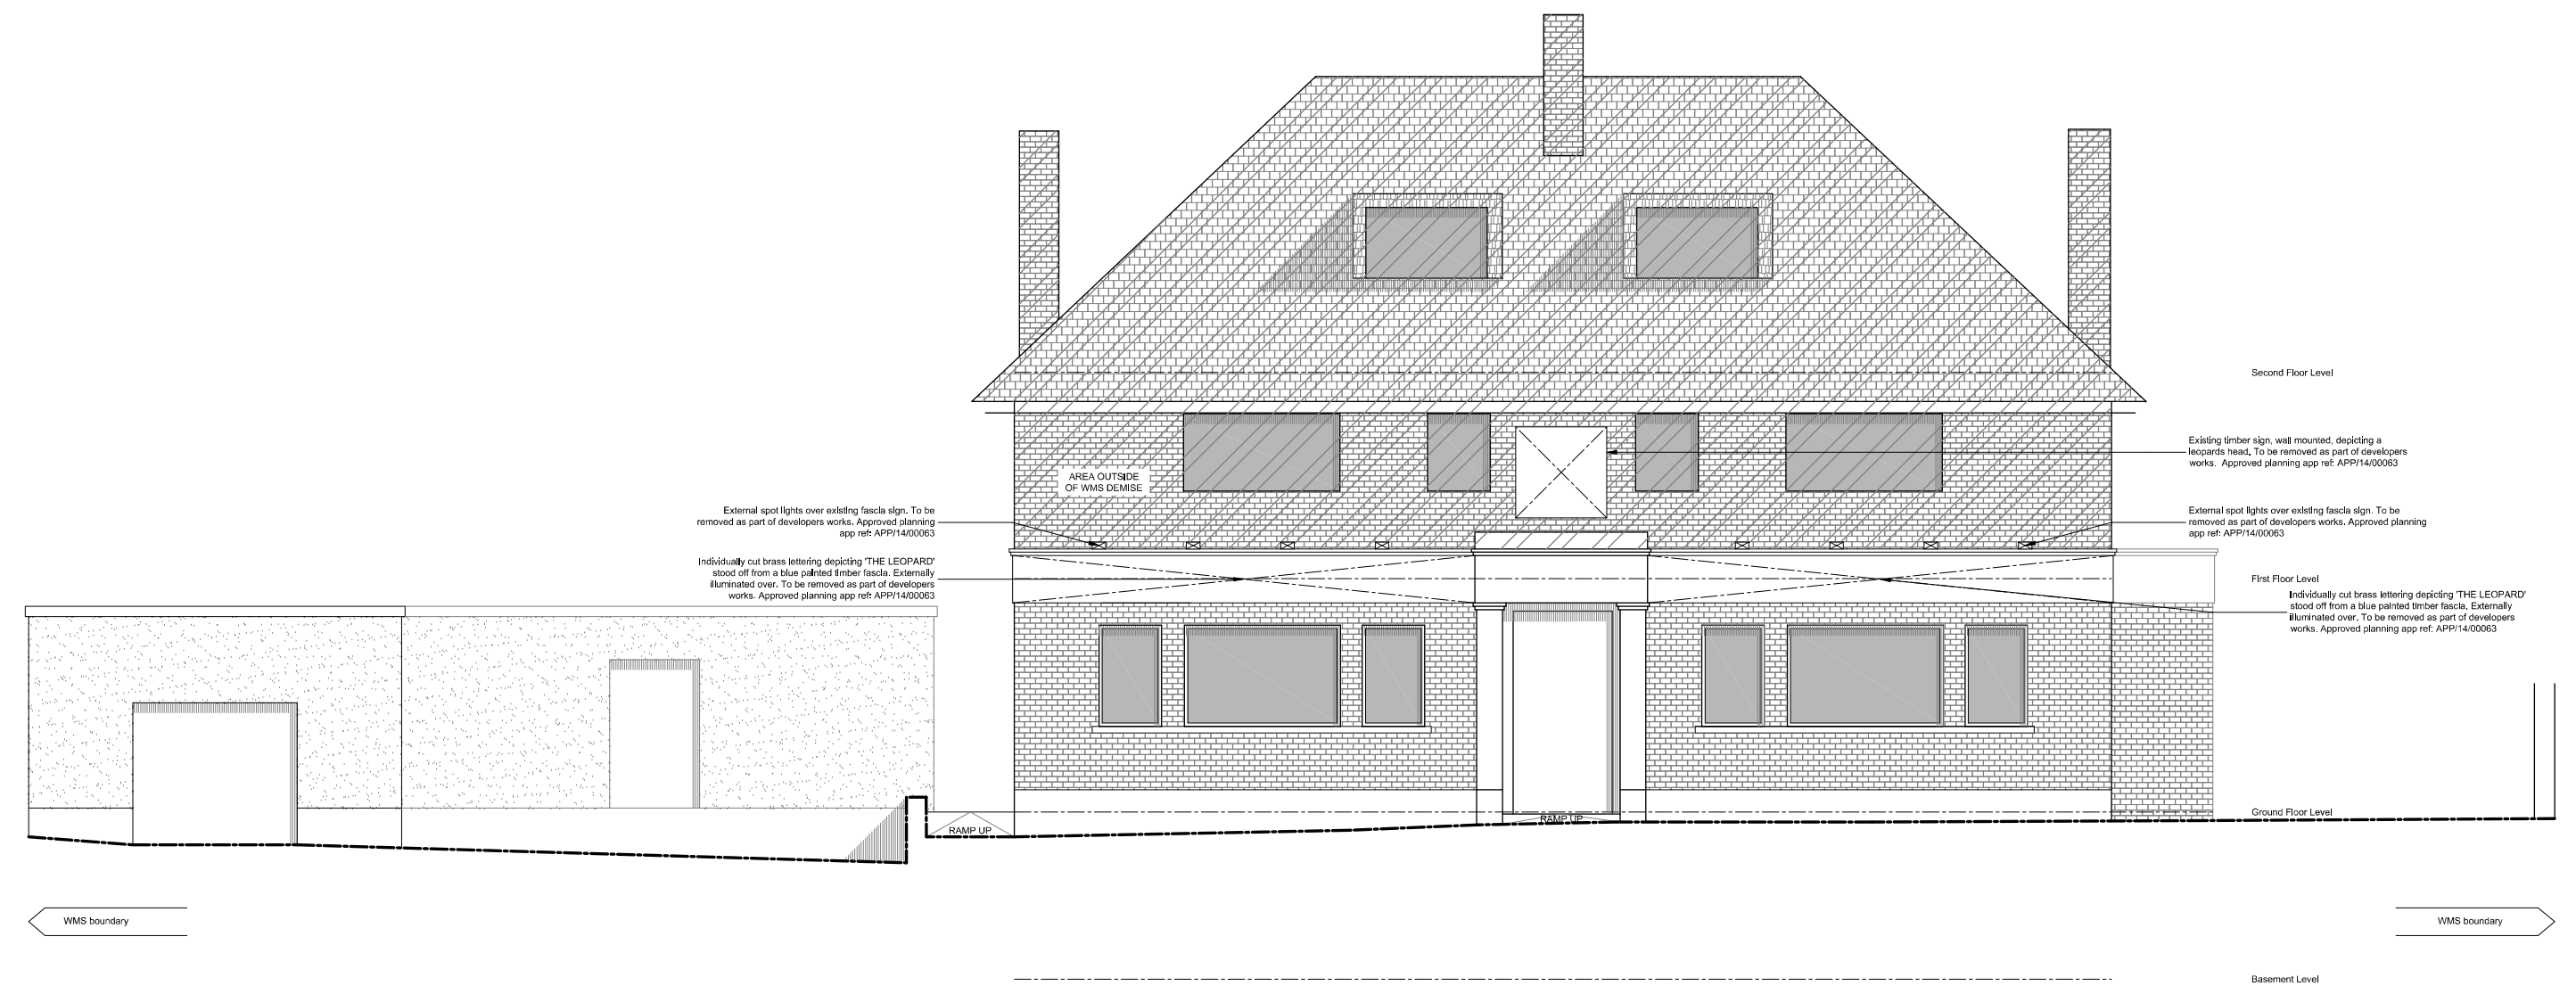


The Leopard, Purbrook_existing north elevation

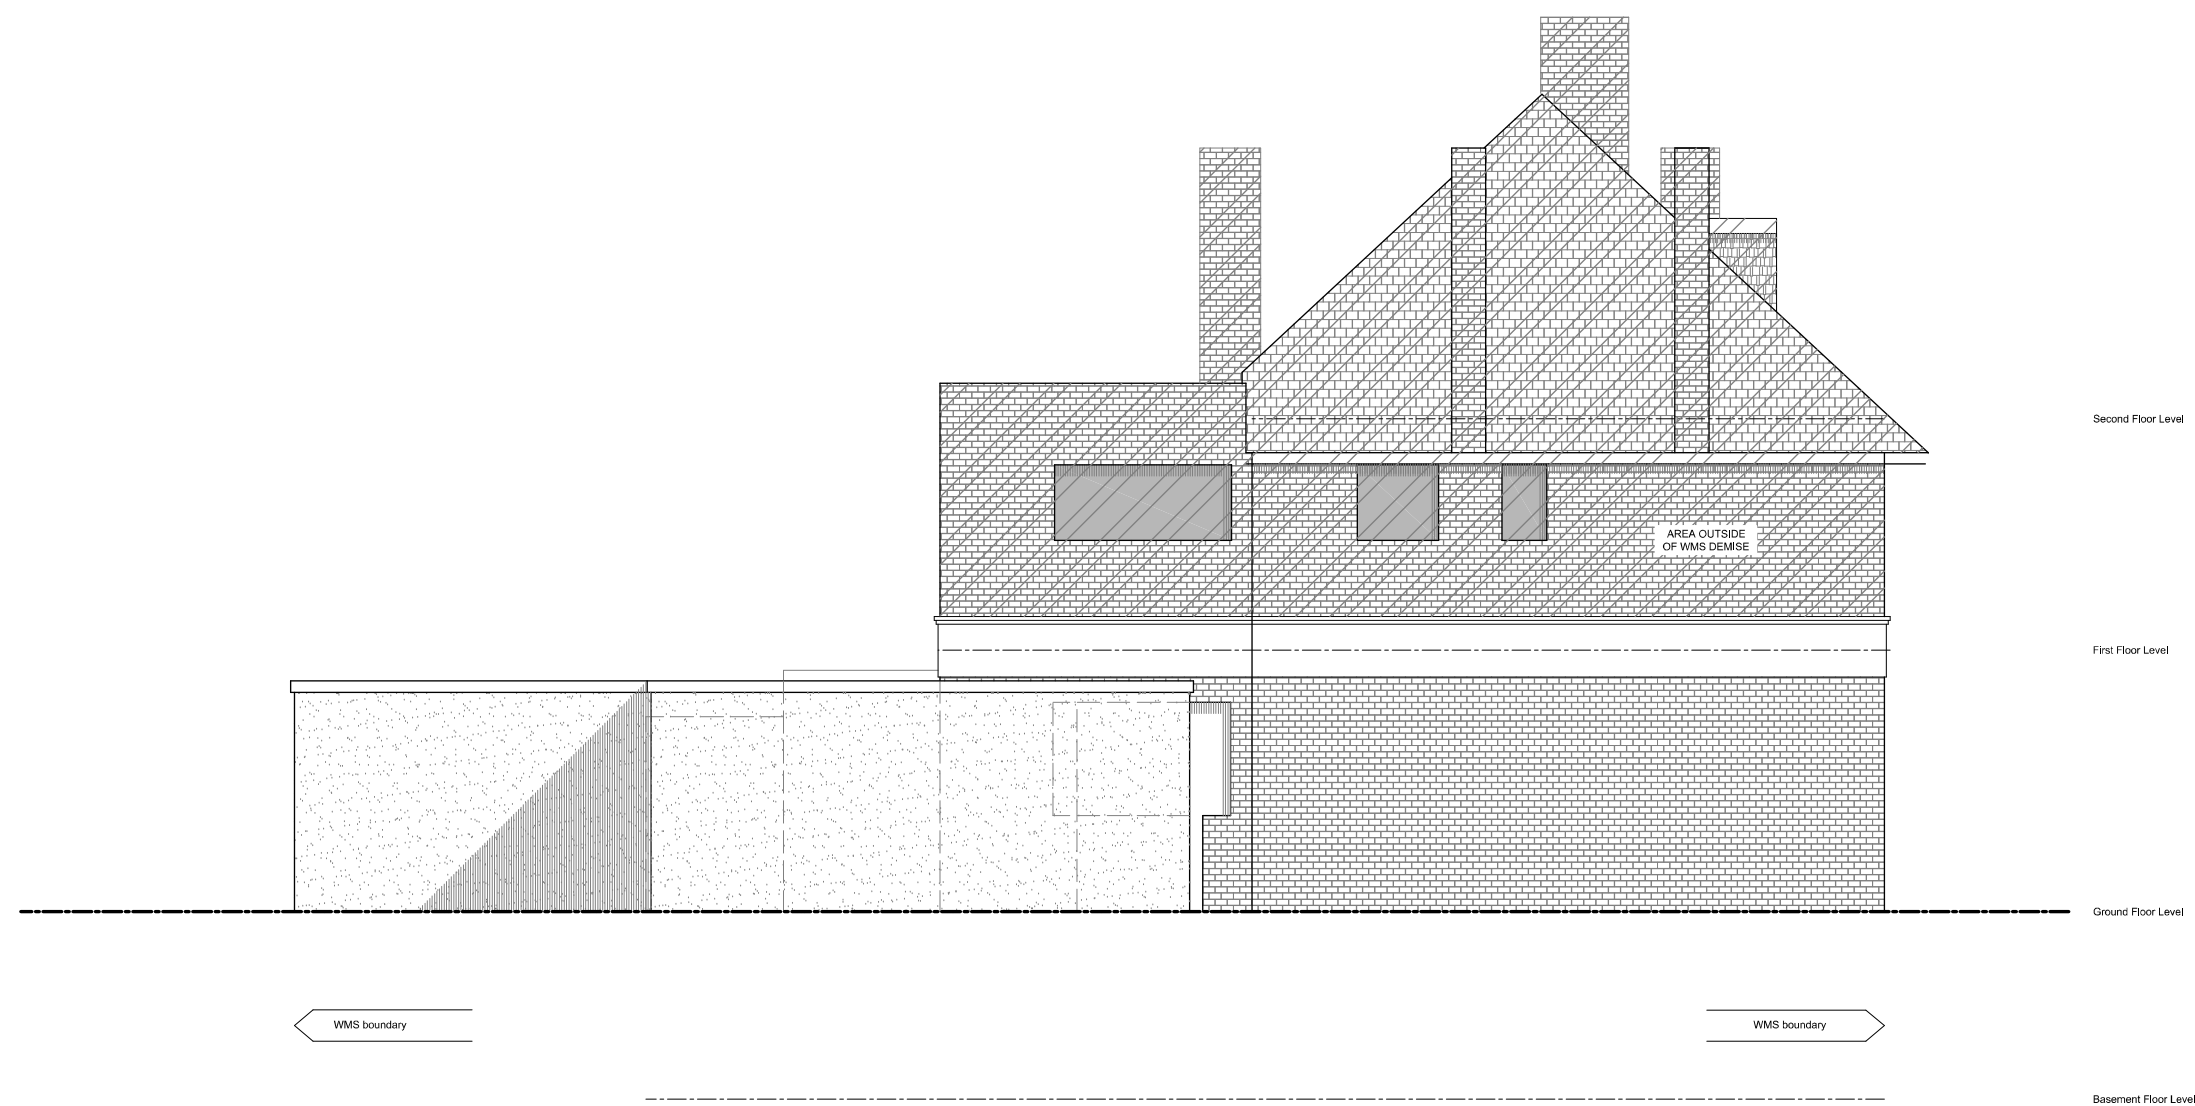

The Leopard, Purbrook_existing east elevation



The Leopard, Purbrook_existing south elevation

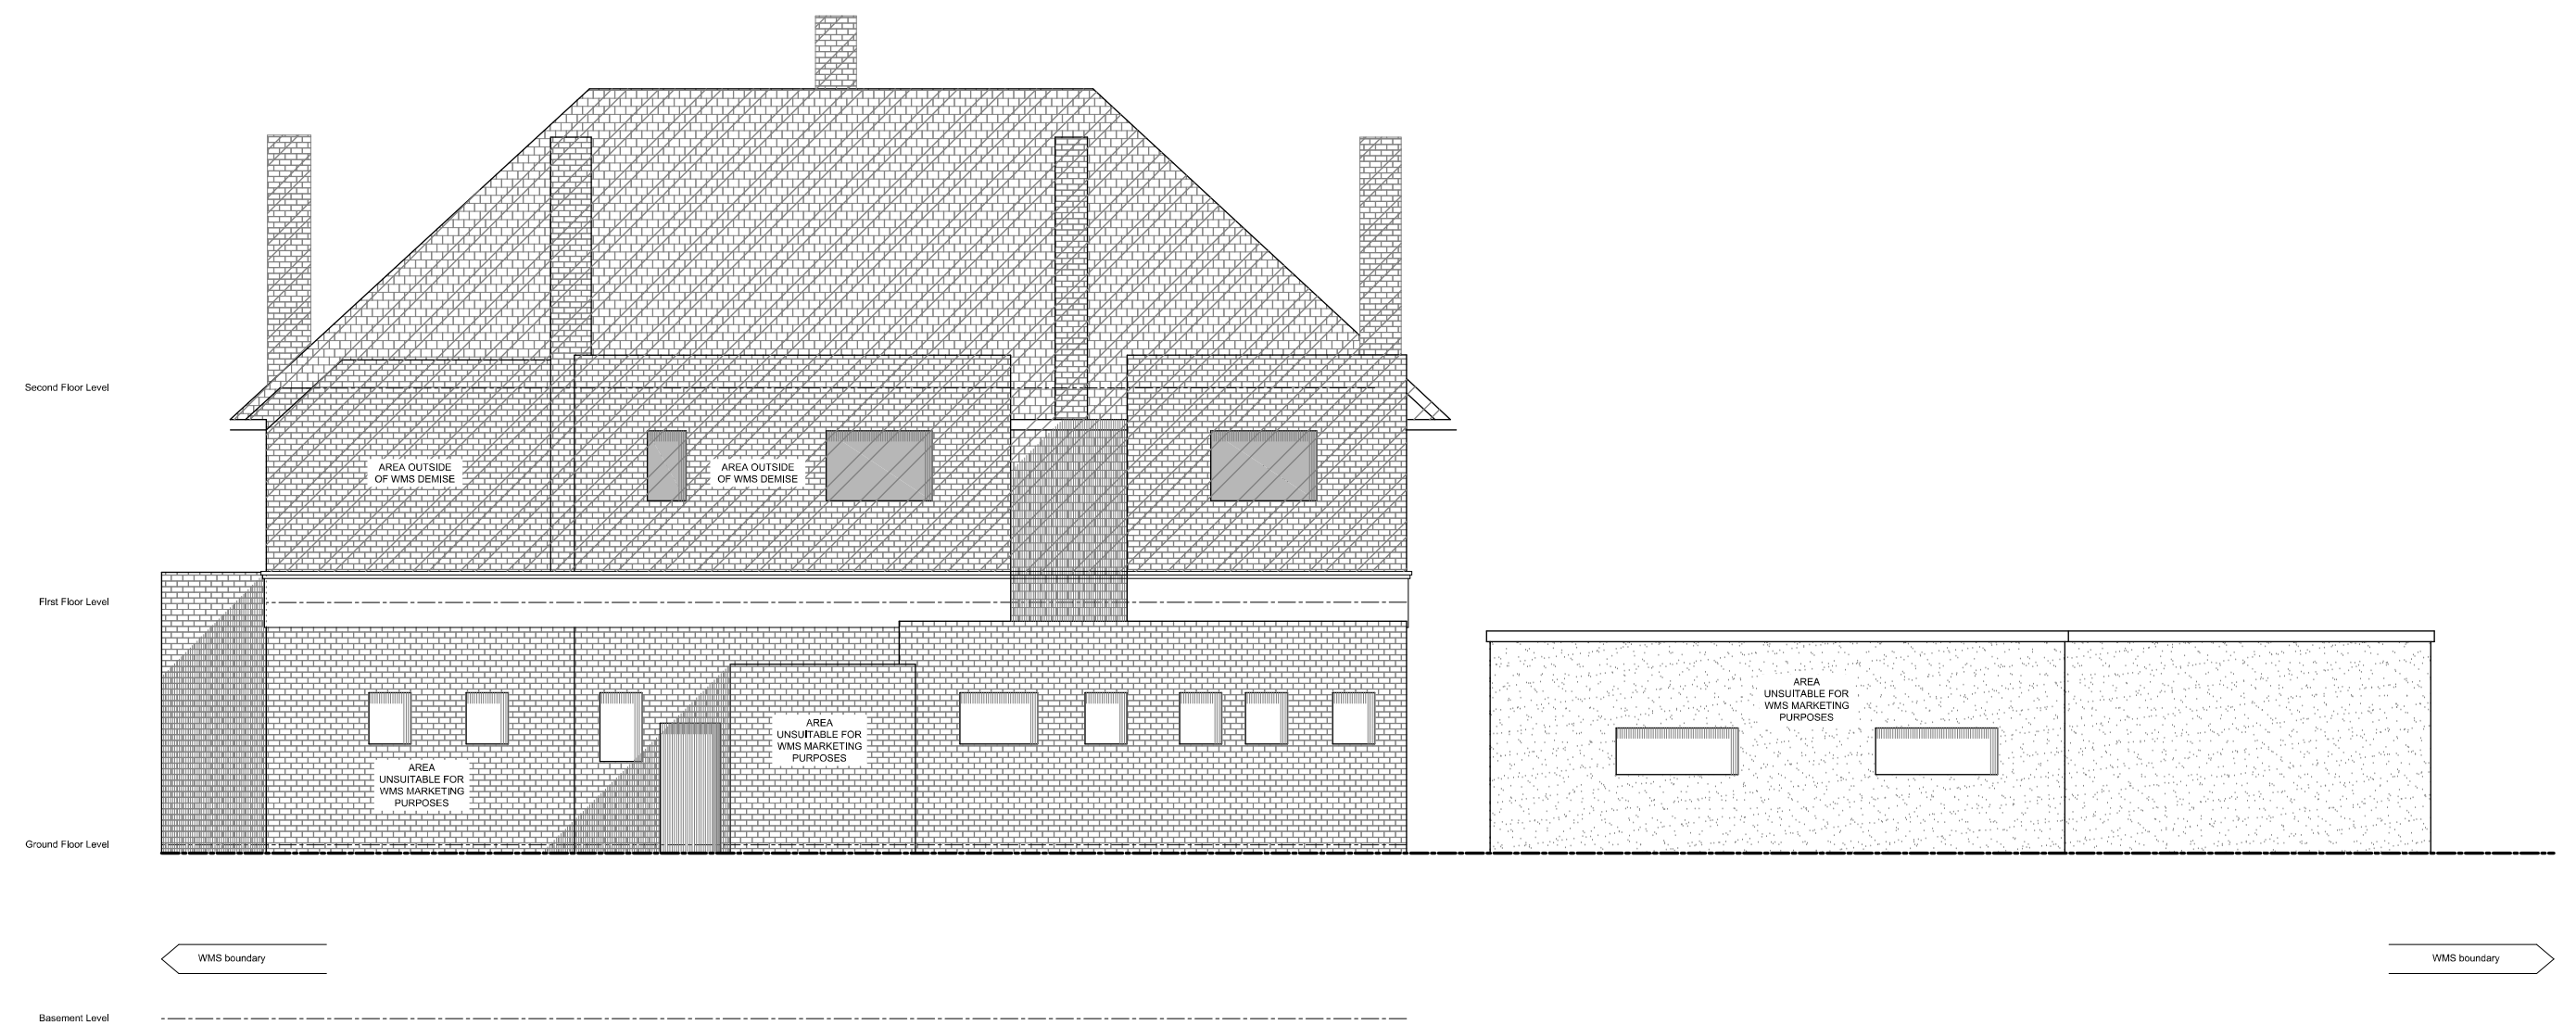

The Leopard, Purbrook_existing west elevation

0 1 2 3 4 5 metres

orme

WMS Purbrook, The Leopard

revision #	revision date	title	existing signage elevations
	10.03.2014	date	
	1:100 @ A1	scale	
		drawing#	635/109

The title, copyright and confidential information in this document belongs to Orme Limited, all rights reserved. All dimensions to be checked on site before work commences and any discrepancies reported to the Architect immediately. This drawing is to be read in conjunction with other documents issued by the Architect.

2 Farm Road, Street, Somerset, BA16 0BJ :: t 01458 445100 :: info@orme-architecture.com