





PHYSICAL SCALE IN METERS @ 1:100

NOTES:
This drawing has been produced solely for PLANNING/DESIGN.
Do not Scale from this Drawing except for planning purposes.
Any drainage shown is presumed and to be checked on site
before commencement of works.
NB: Drawing compiled from record drawings and a few check
measurements only. Do not use for construction/tender.
This drawing is the copyright of MF Designs Ltd.

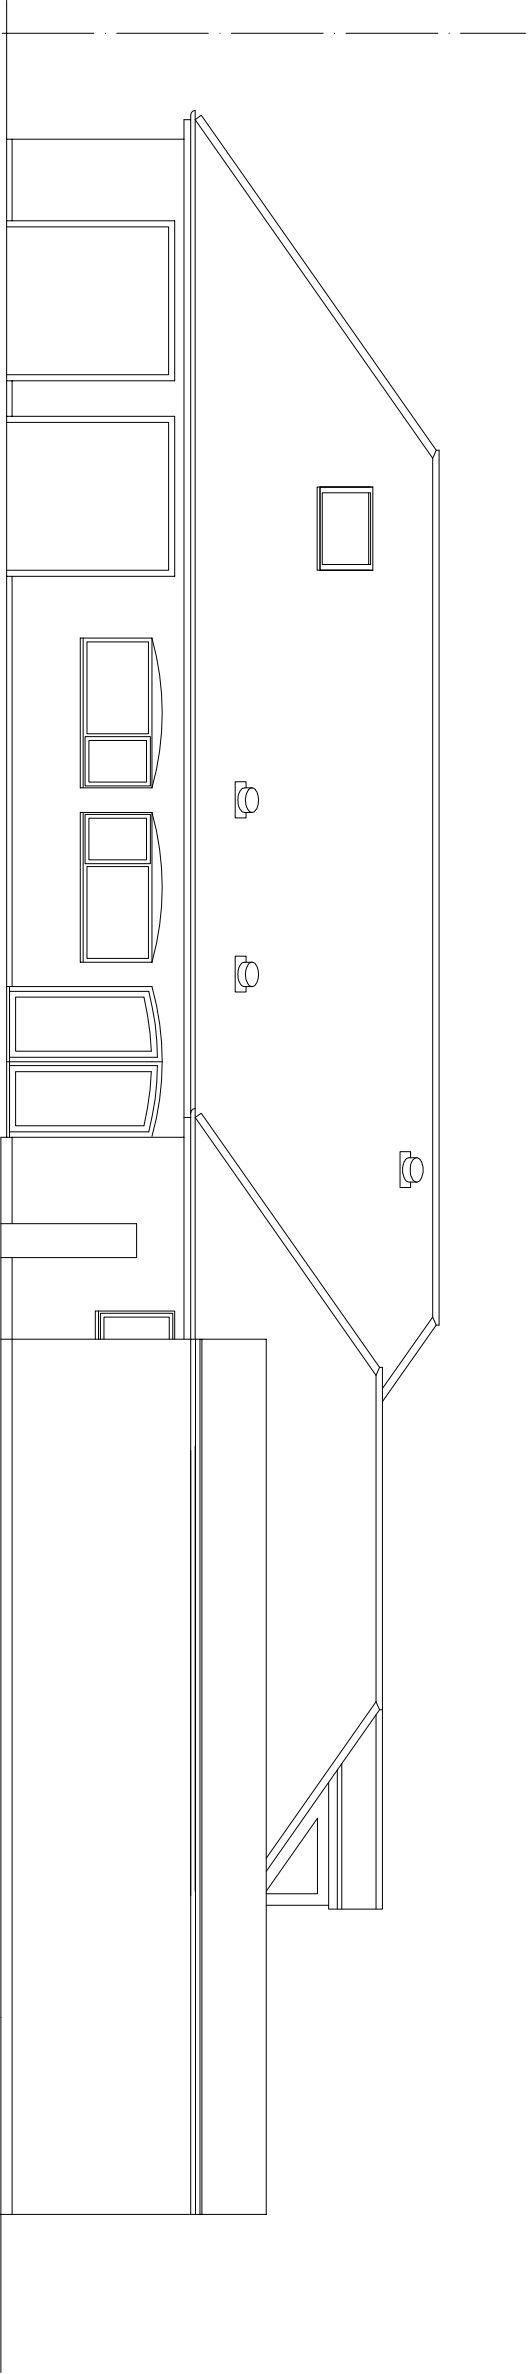

Existing Northwest

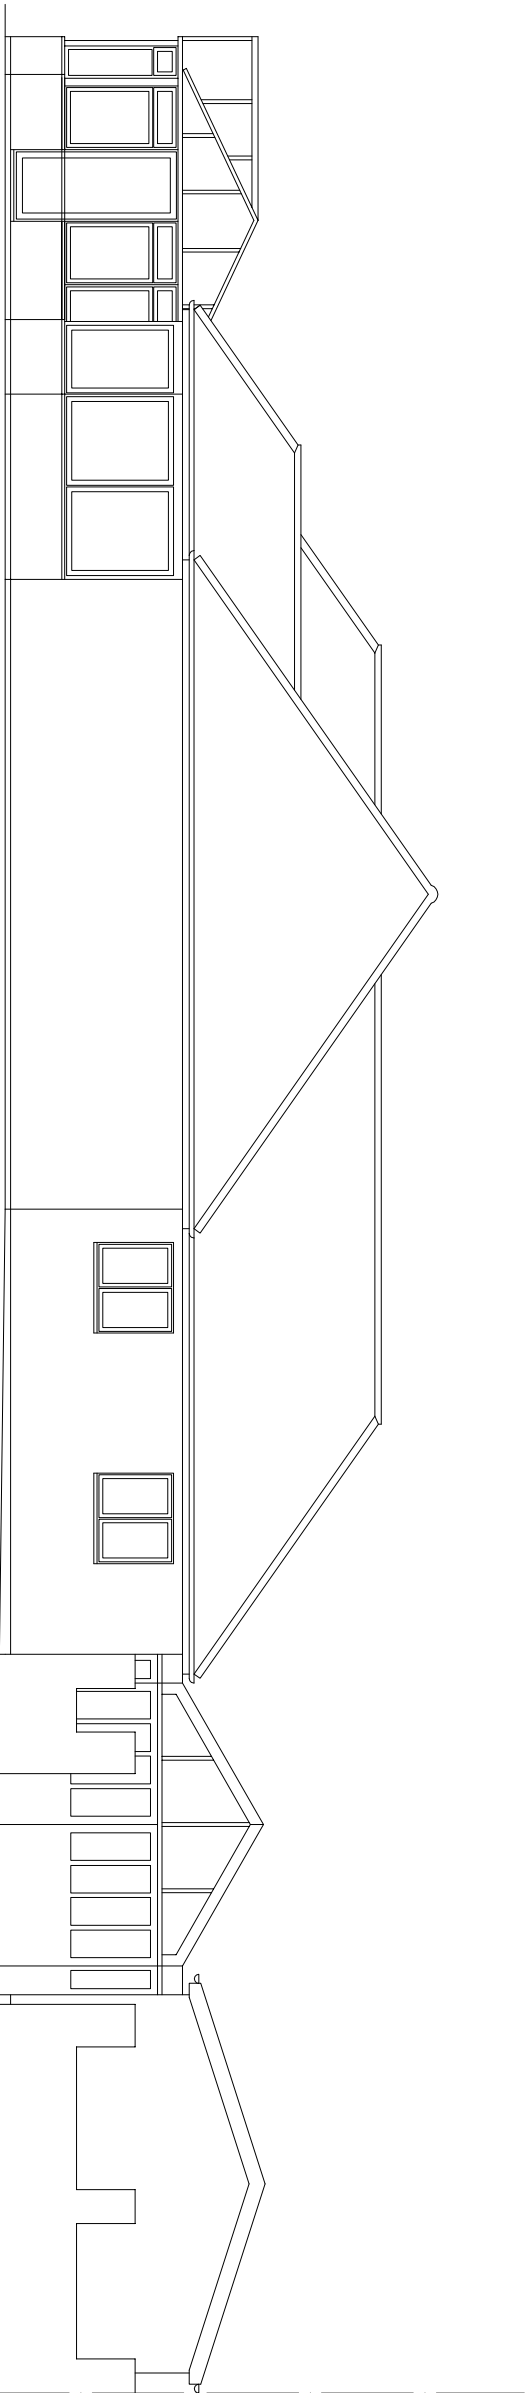

Existing Northeast

Existing Elevations #1

EXISTING SURVEY - 71a Horndean Road, Emsworth

