

Drawing For Planning Purposes Only

All dimensions and details on this drawing are for planning purposes and should not be used for construction and erection purposes. DO NOT scale from this drawing, except for planning purposes, use figured dimensions if available. Any discrepancies should be highlighted without delay.


Note: This drawing has been produced with information from a topographical survey carried out by others. All information therefore derived from the survey drawings is assumed to be accurate and ADP Architects Ltd cannot be held accountable for any discrepancies discovered on site. If N.D.O.I.B.F ASX FOR CONFIRMATION.



LINEAR SCALE 1:200


A1 @ 1:200

Proposed Street Scene

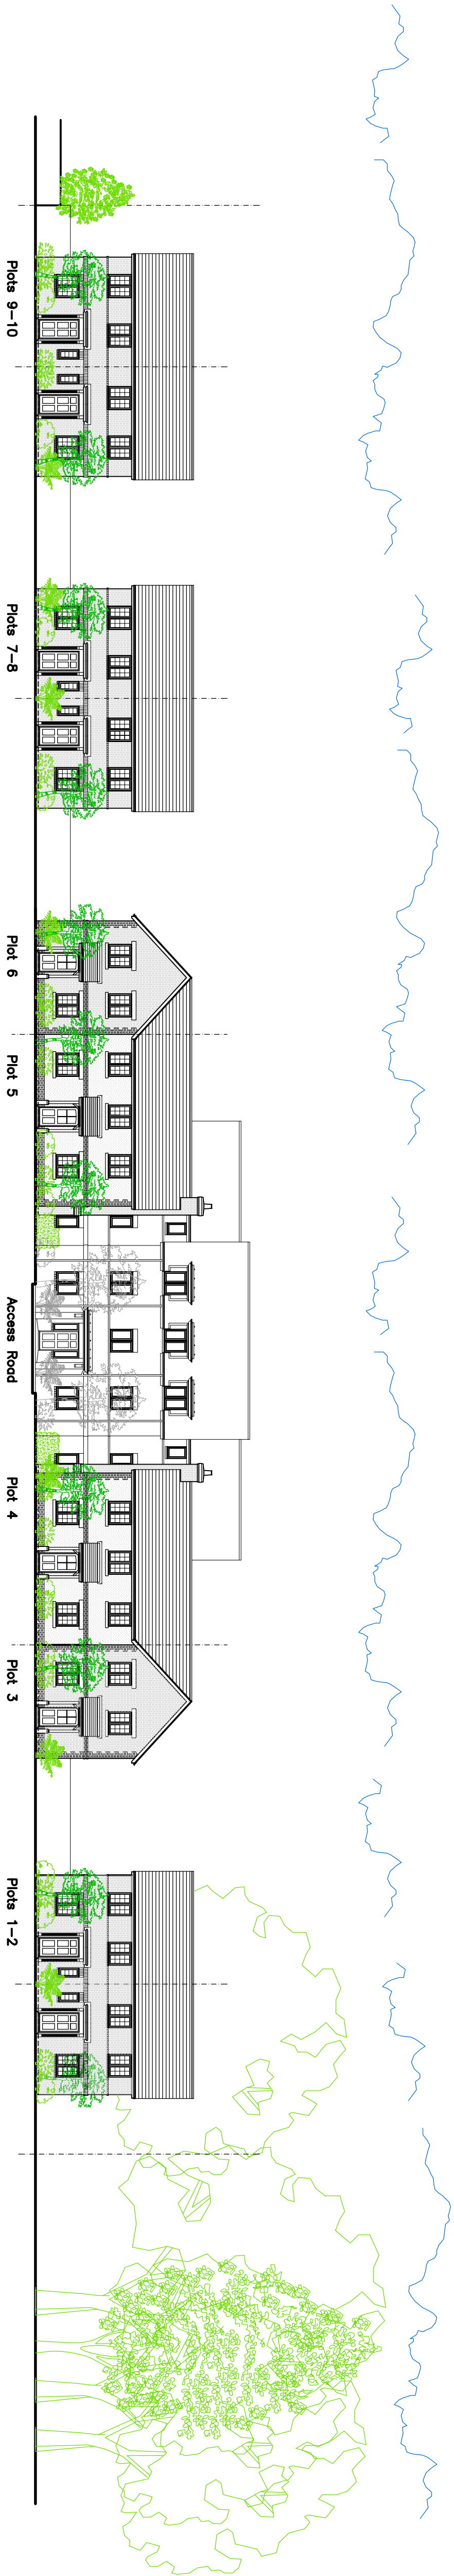

Rev: 01/10/2020

Notes:

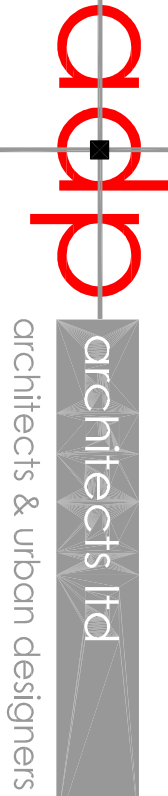

Tel: 0845 365 1475
Email: mail@adp-ld.co.uk
www.adparchitectsld.co.uk
Richmond Court, 94 Botley Road, Park Gate, Southampton, SO31 1BA