


2 Eastoke Avenue, Hayling Island PO11 9QW
Existing ground floor 1:100 May 14
Roger Minost RIBA Chates Studio Stonepit Lane Henfield BN5 9QT

rev :
372su01

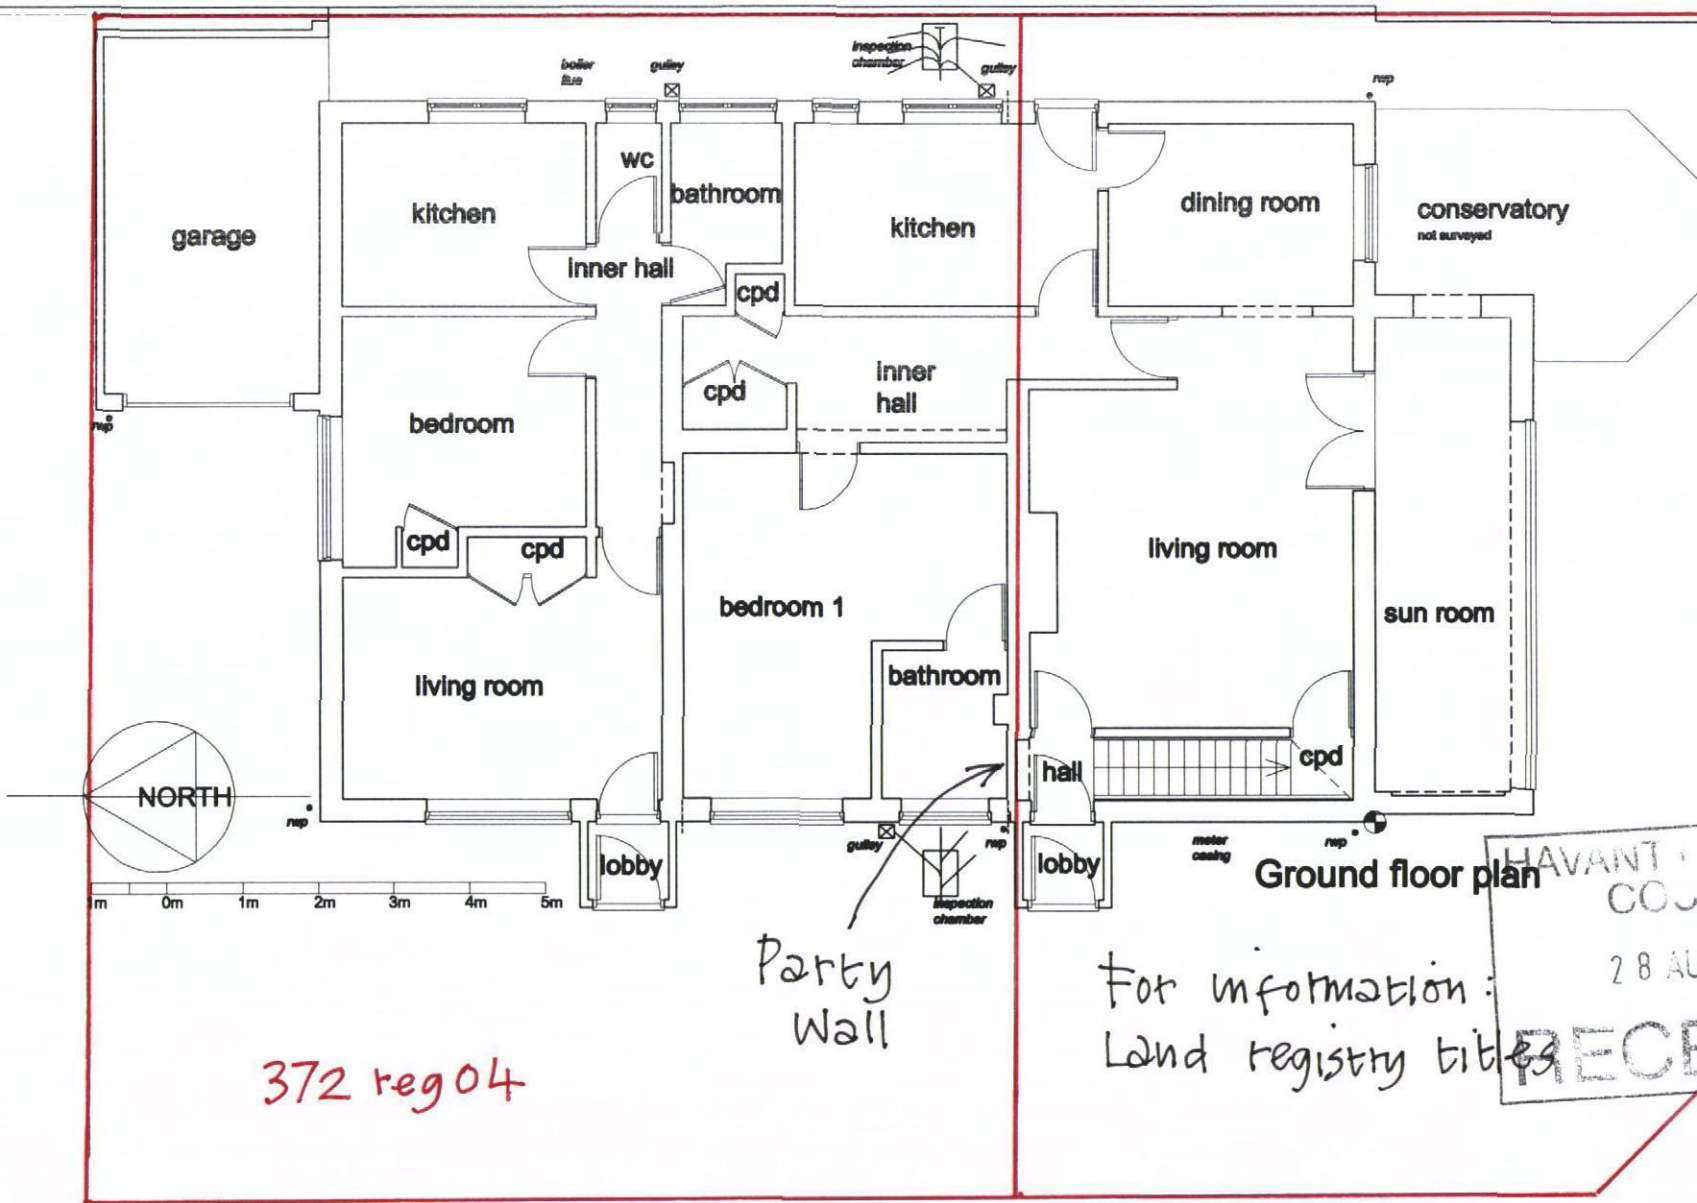

For information:
Land registry titles

