

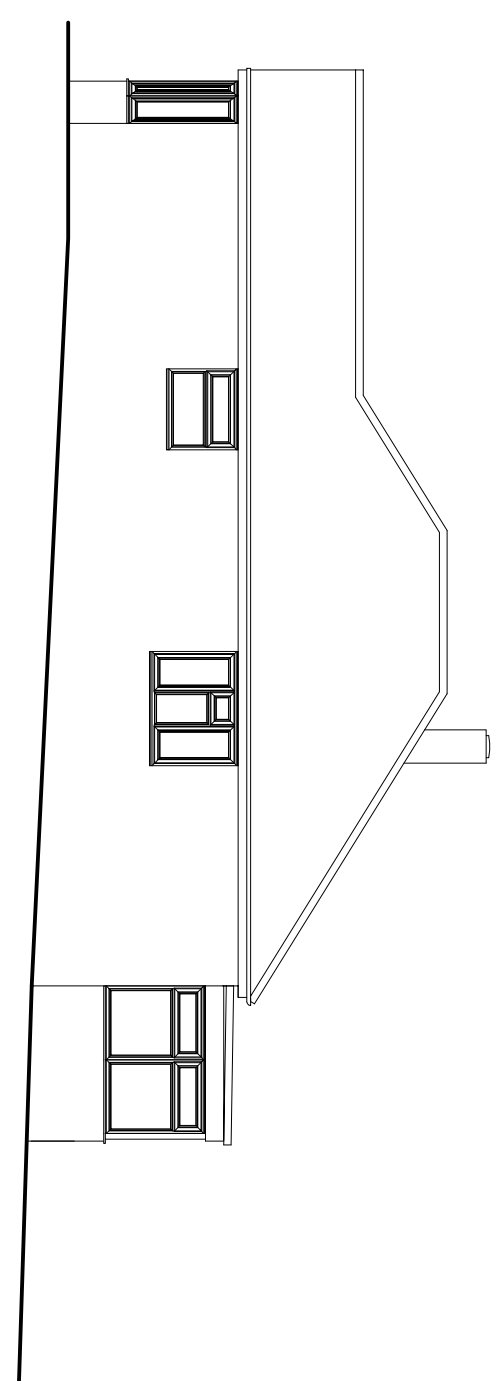
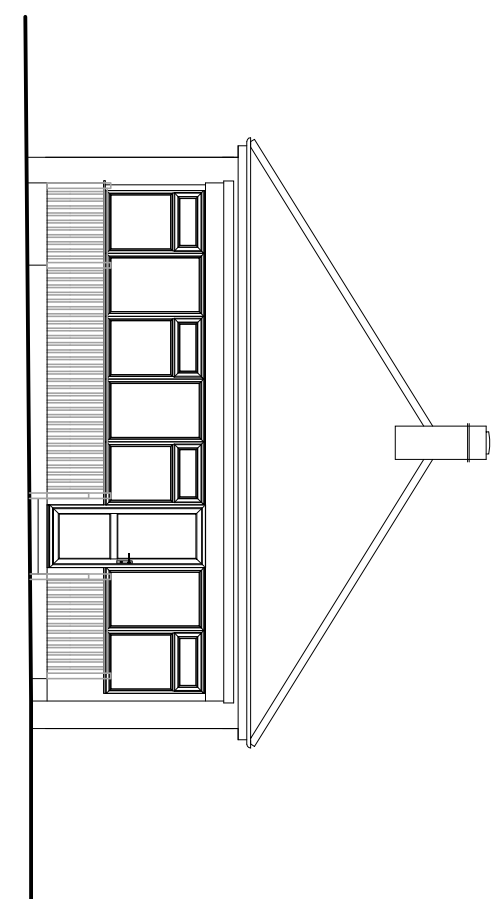
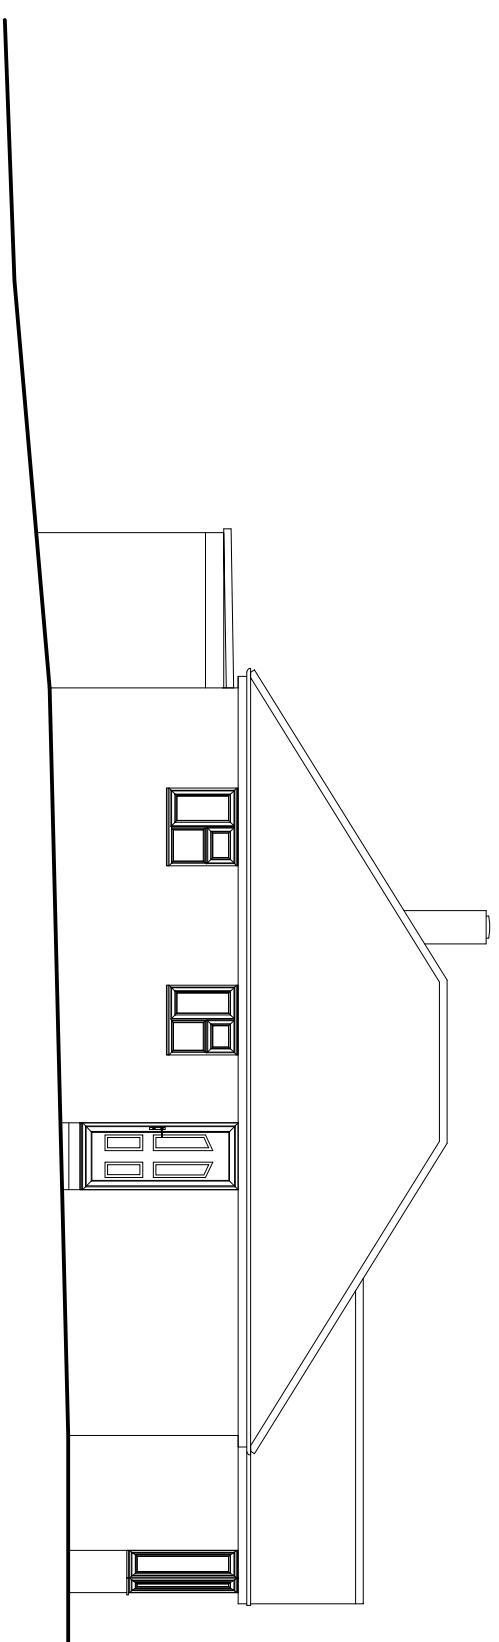
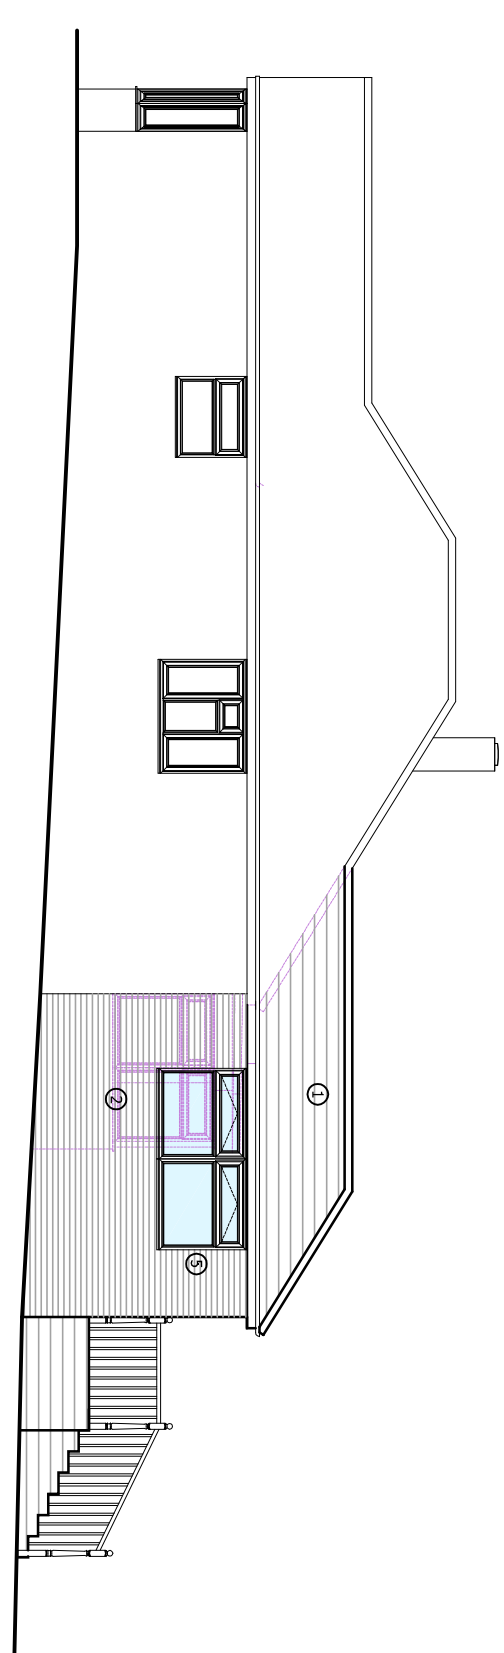
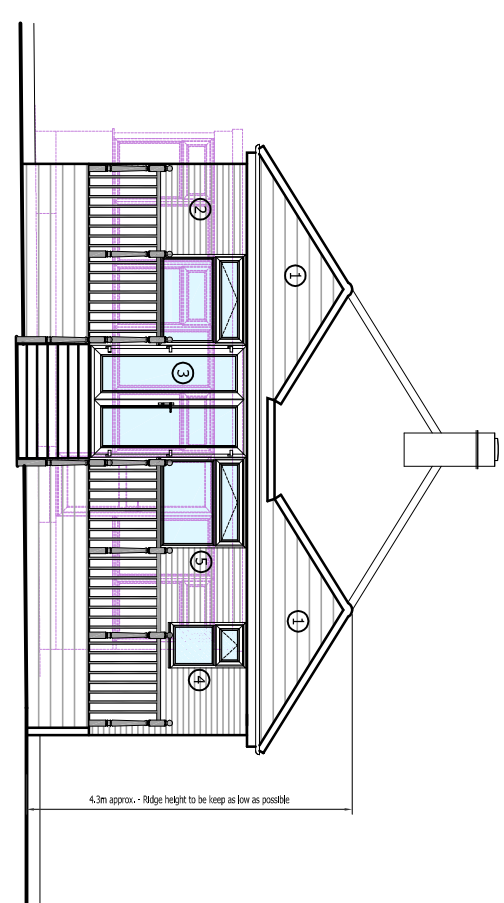
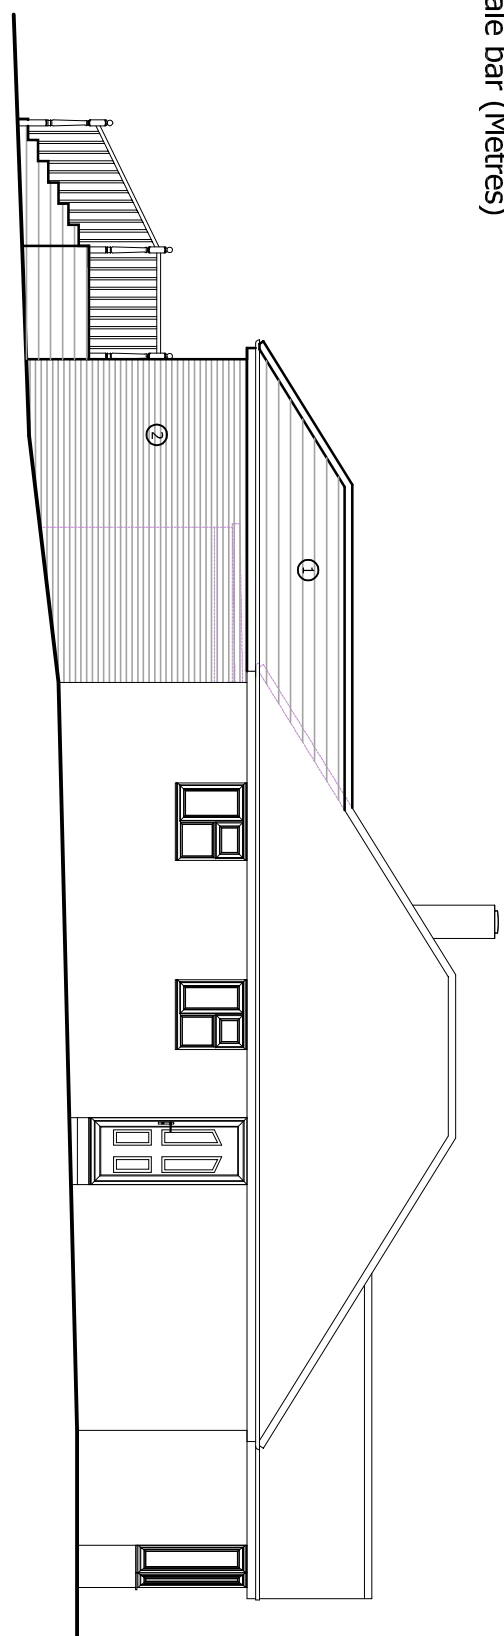
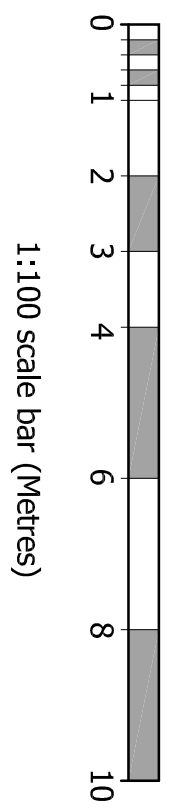
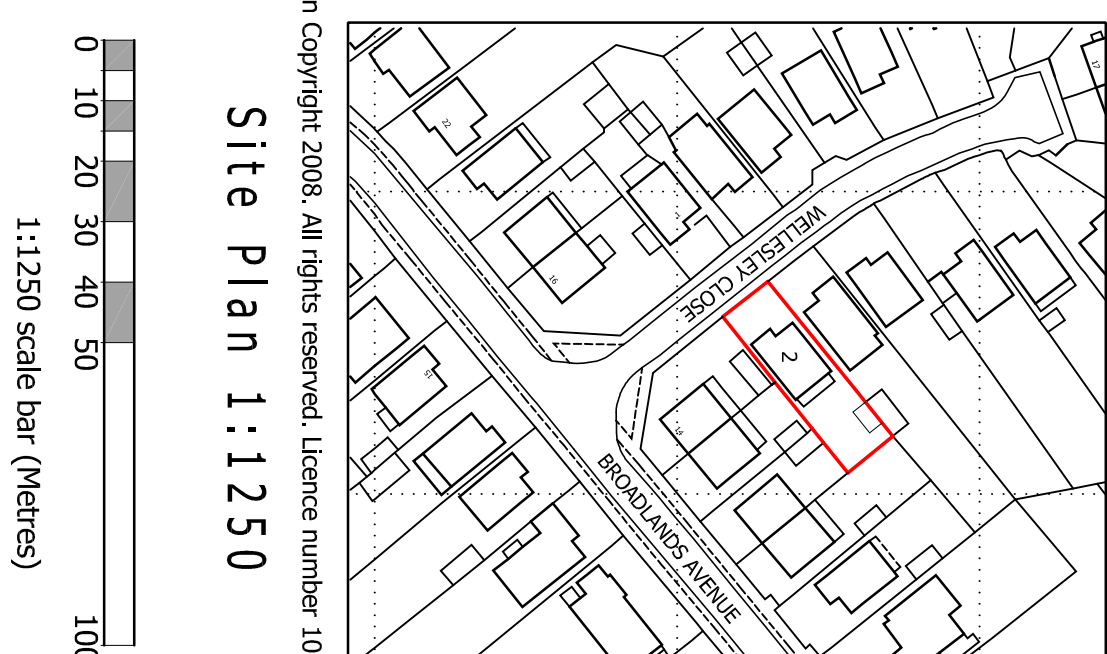
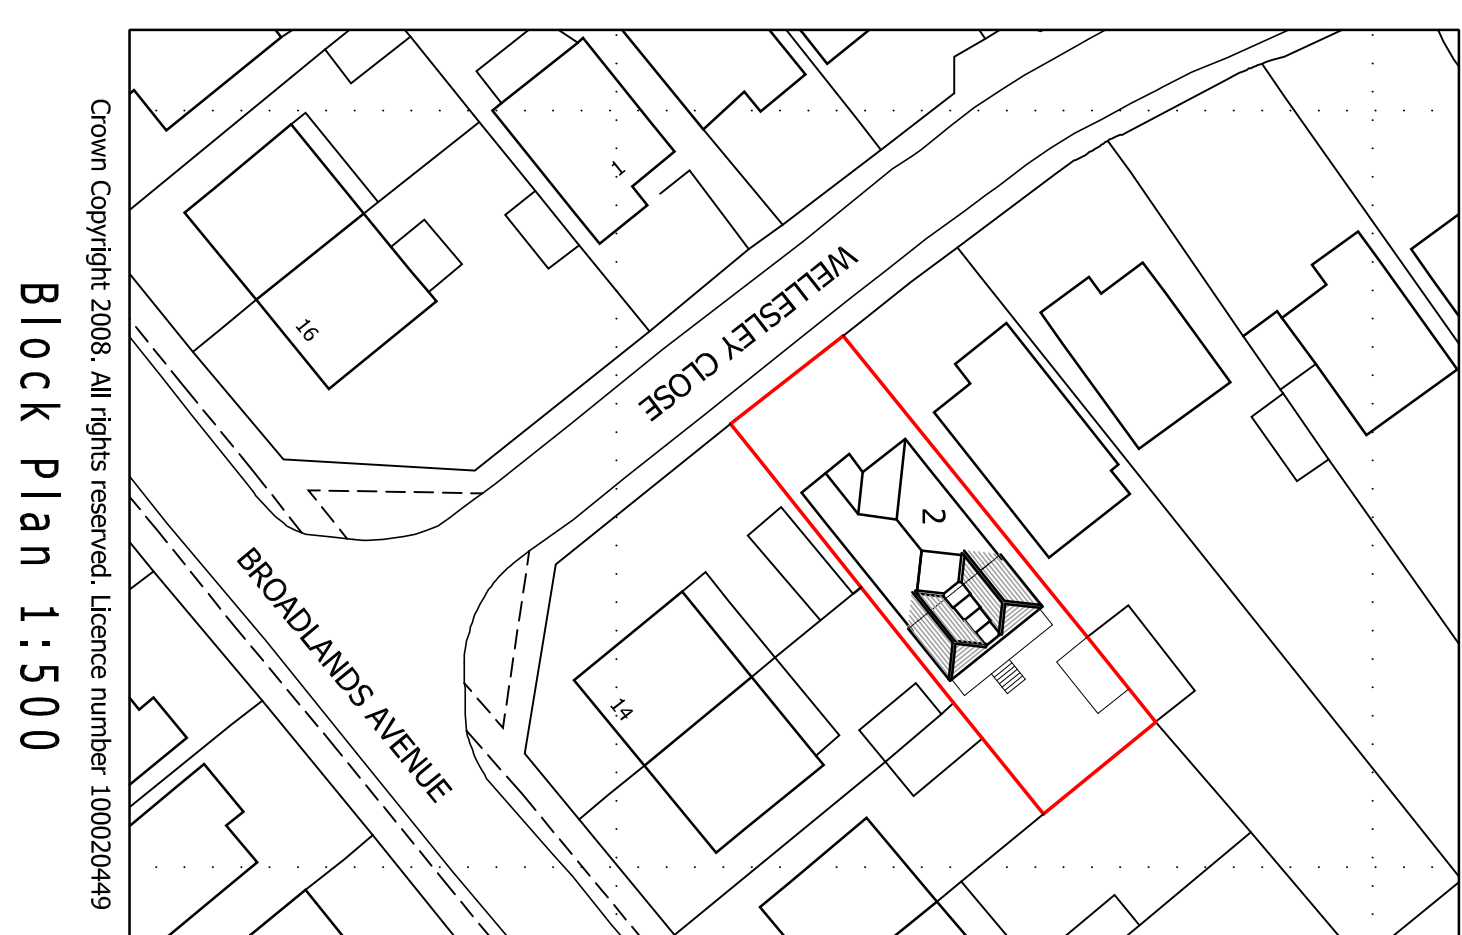
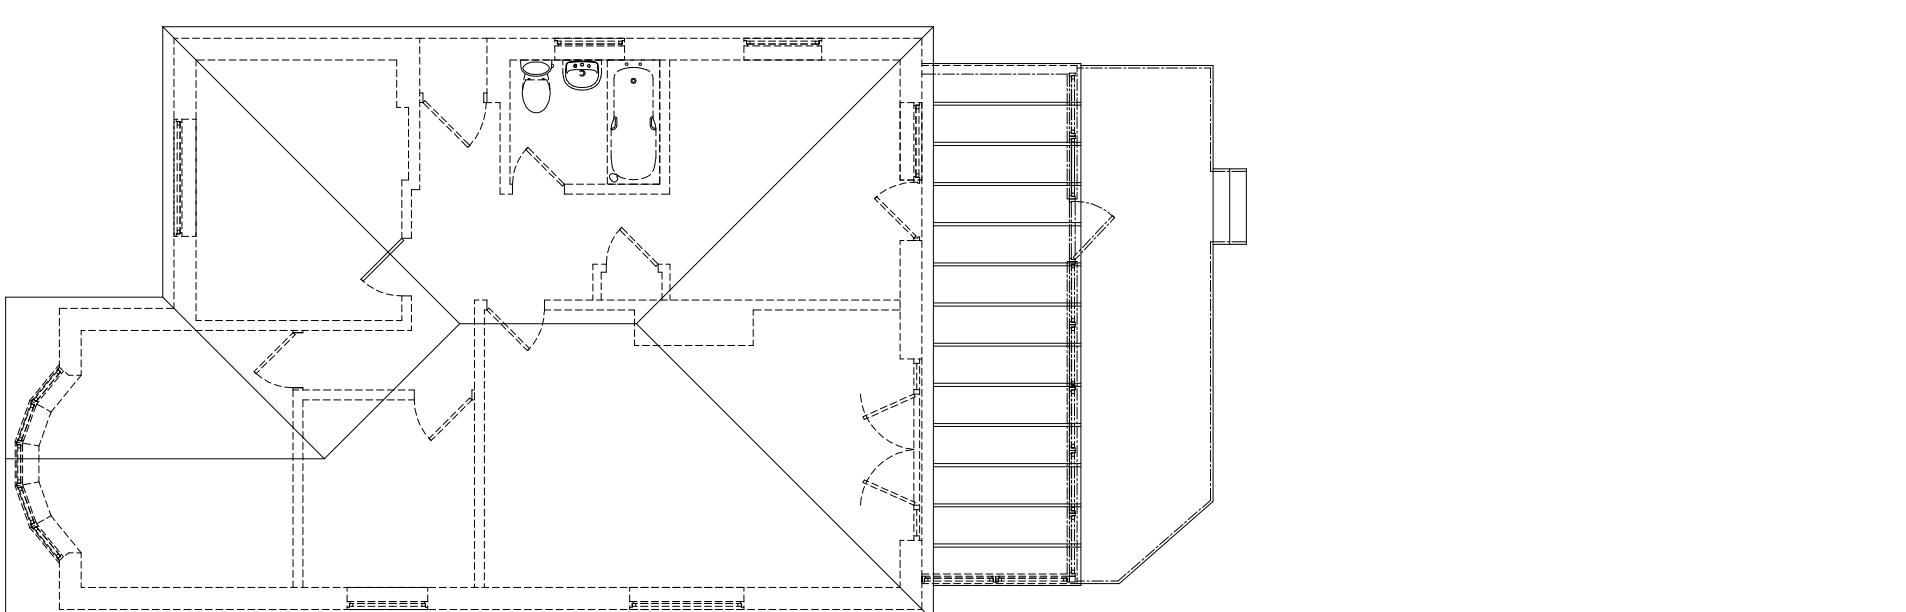
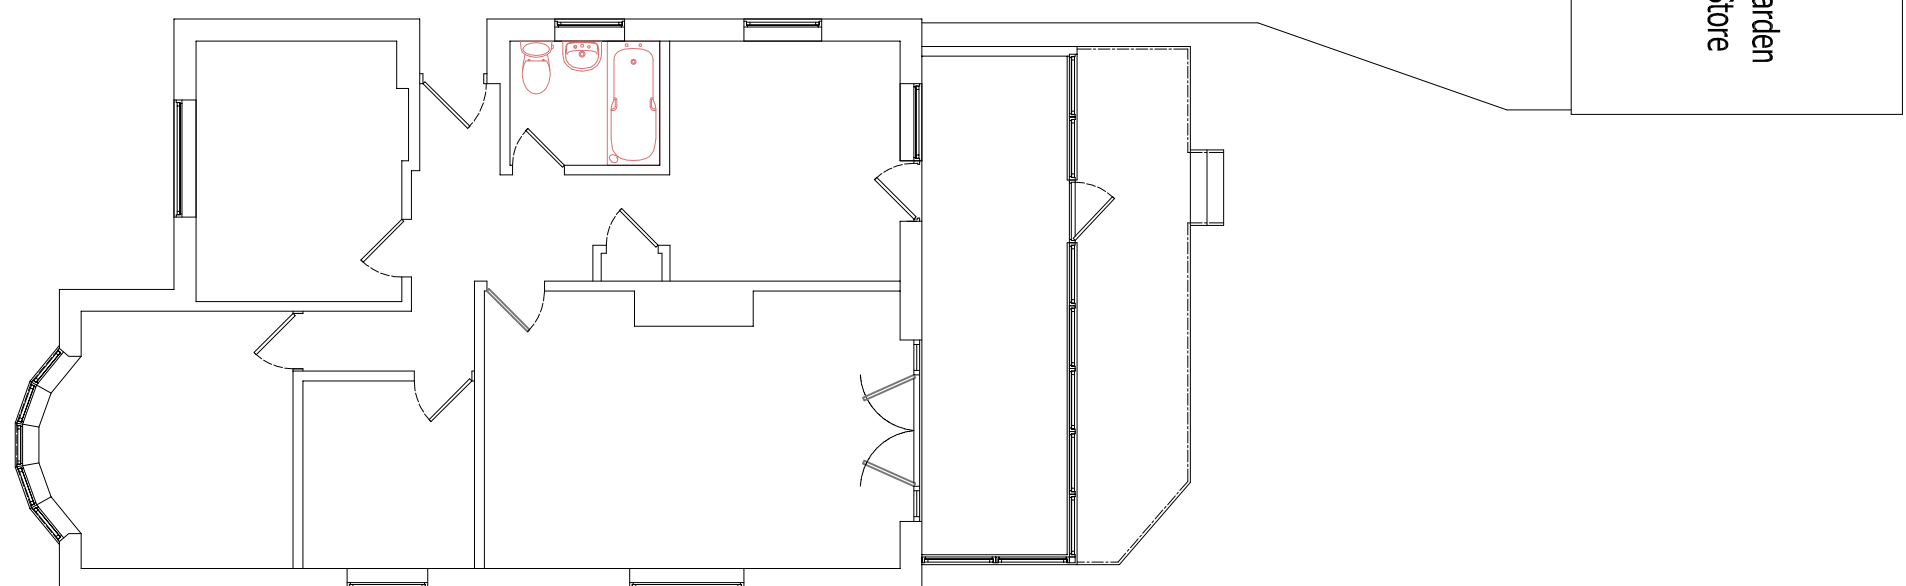


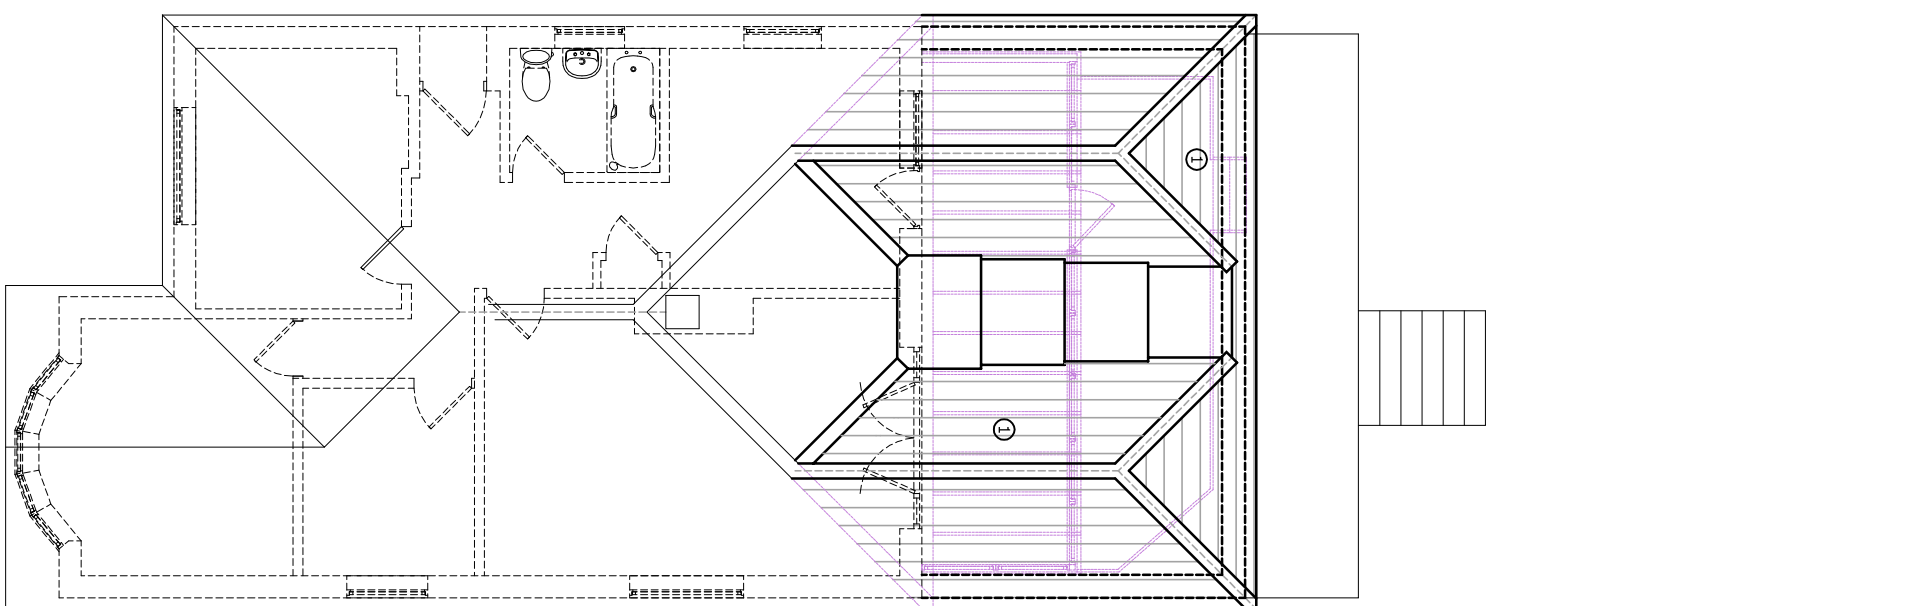

- ① New duo pitched roofs with wide lead lined central valley, finished with profile concrete tiles to match existing (existing tiles to be re-used). Closed eaves detail to match existing
- ② Face brickwork to match existing
- ③ Double glazed white PVCu french doors with flush threshold to blend with existing
- ④ Double glazed white PVCu window to match existing, with obscure glazing (tinted/um privacy level 4) to WC
- ⑤ Double glazed white PVCu windows to match existing
- ⑥ Raised timber patio area with Part M access steps

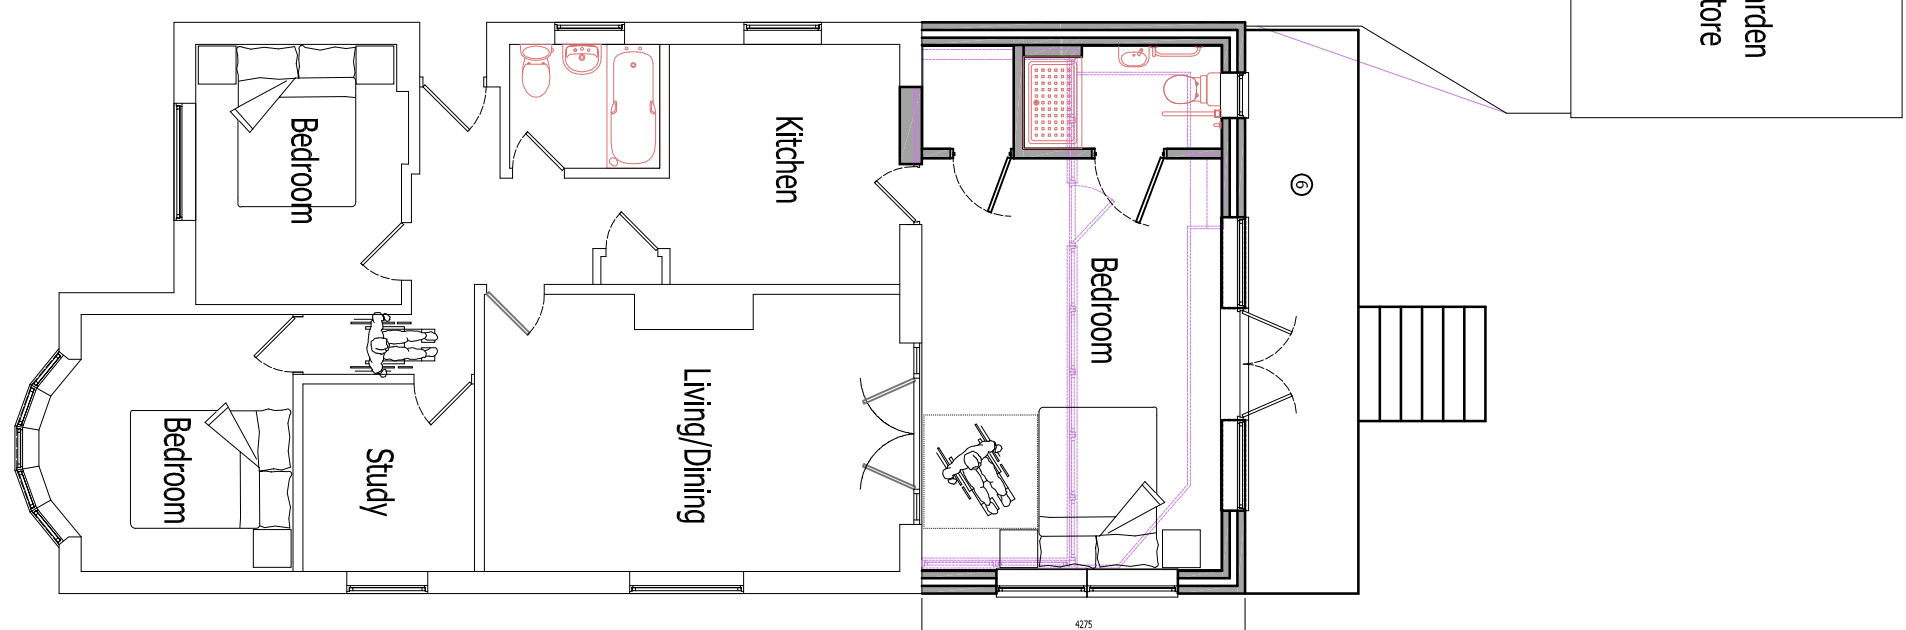

B	15.12.14	Over pitched roofs added to reduce ridge height
A	26.09.14	Relief height reduced
-	24.09.14	Issued for Planning

REV	DATE	DESCRIPTION	BY
 H J CONCEPTS LTD Suite 106, Fareham Reach 166 Fareham Road, Gosport, Hampshire, PO13 0FW Telephone: 01329 286884, Email: info@hjconcepts.co.uk			
CONTRACT PROJECT TITLE Mr & Mrs C Lewington 2 Wellesley Close, Putbrook Hampshire, PO7 7JD			
DRAWING TITLE Plans & Elevations			
PROJECT NO CA		DATE Sept.14	
PROJECT REFERENCE NO. 14-1011 —		SCALE 1:100, 500, 1250	
REVISION	A	B	
A1			