

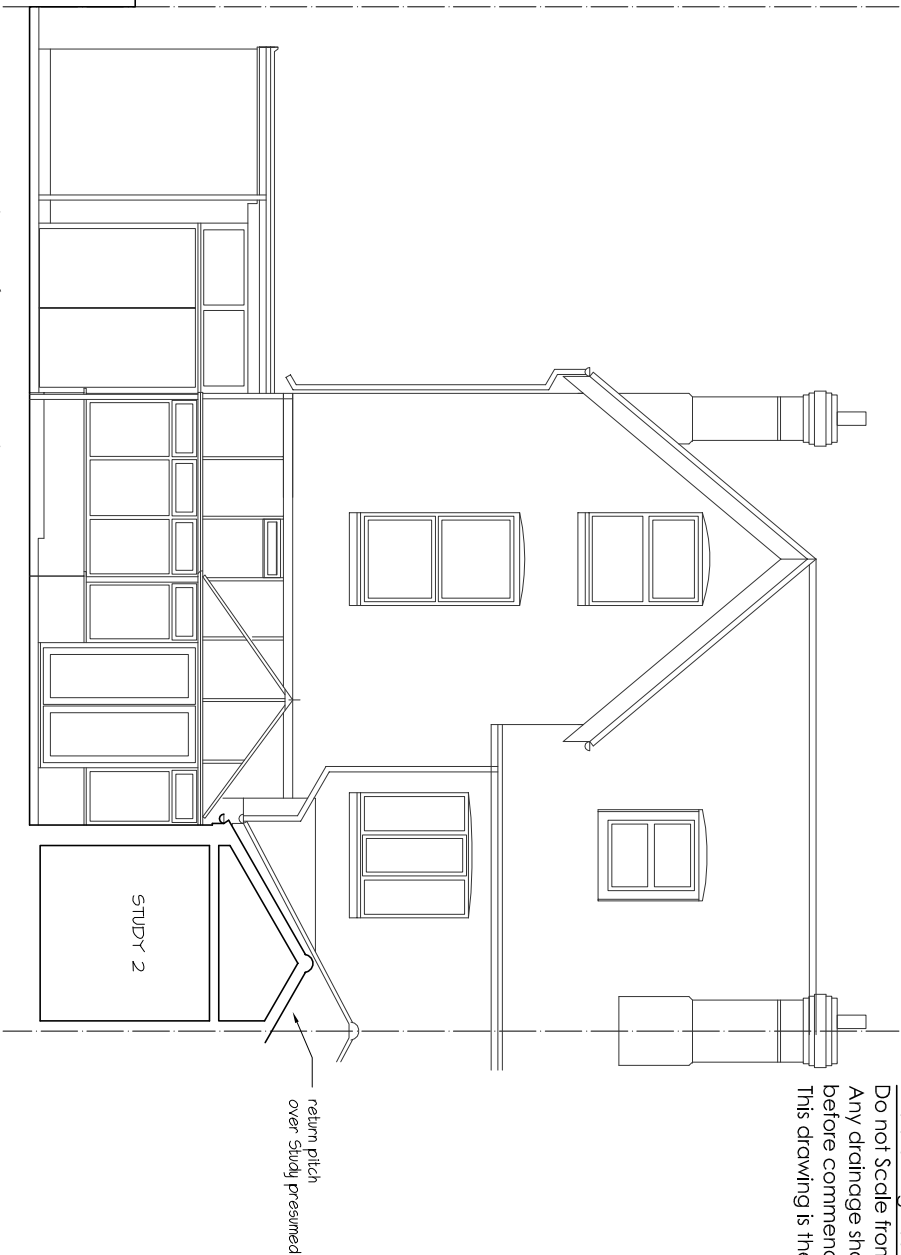


PHYSICAL SCALE IN METERS @ 1:100

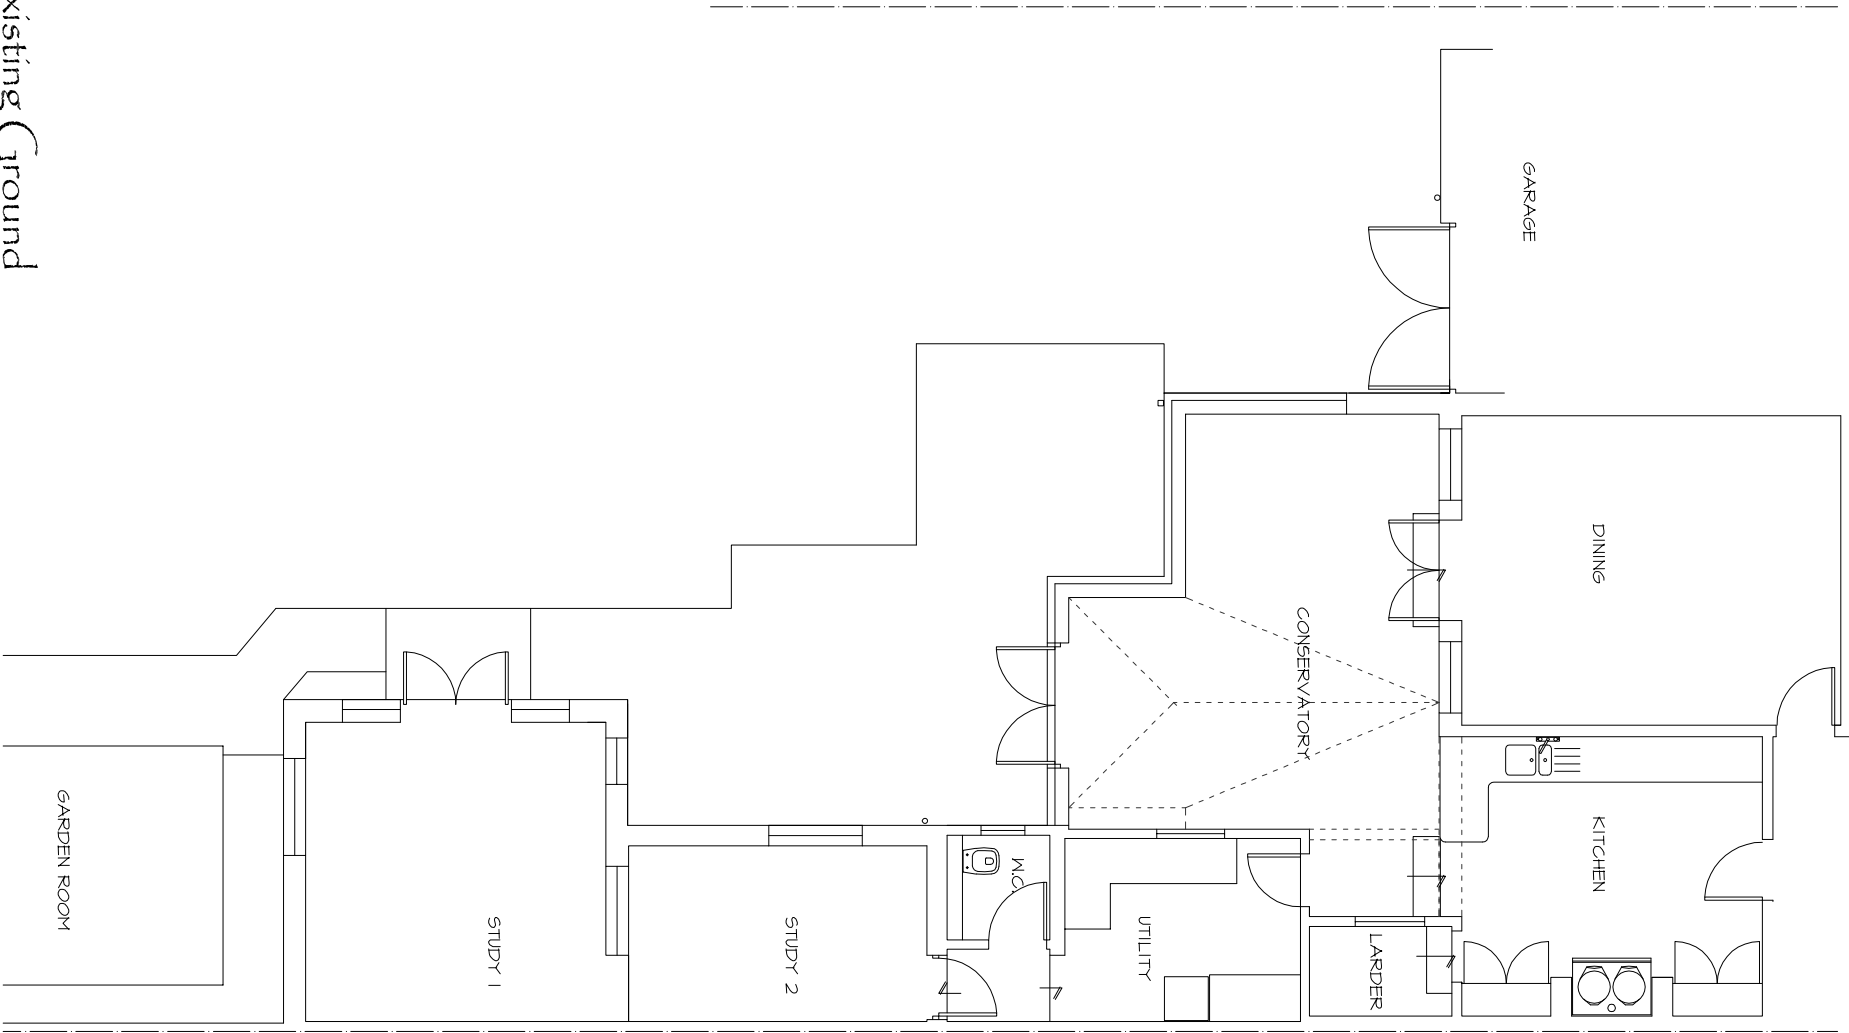

NOTES:
This drawing has been produced solely for PLANNING/DESIGN.
Do not Scale from this Drawing except for planning purposes.
Any drainage shown is presumed and to be checked on site
before commencement of works.
This drawing is the copyright of MF Designs Ltd.

Existing Southwest/Section

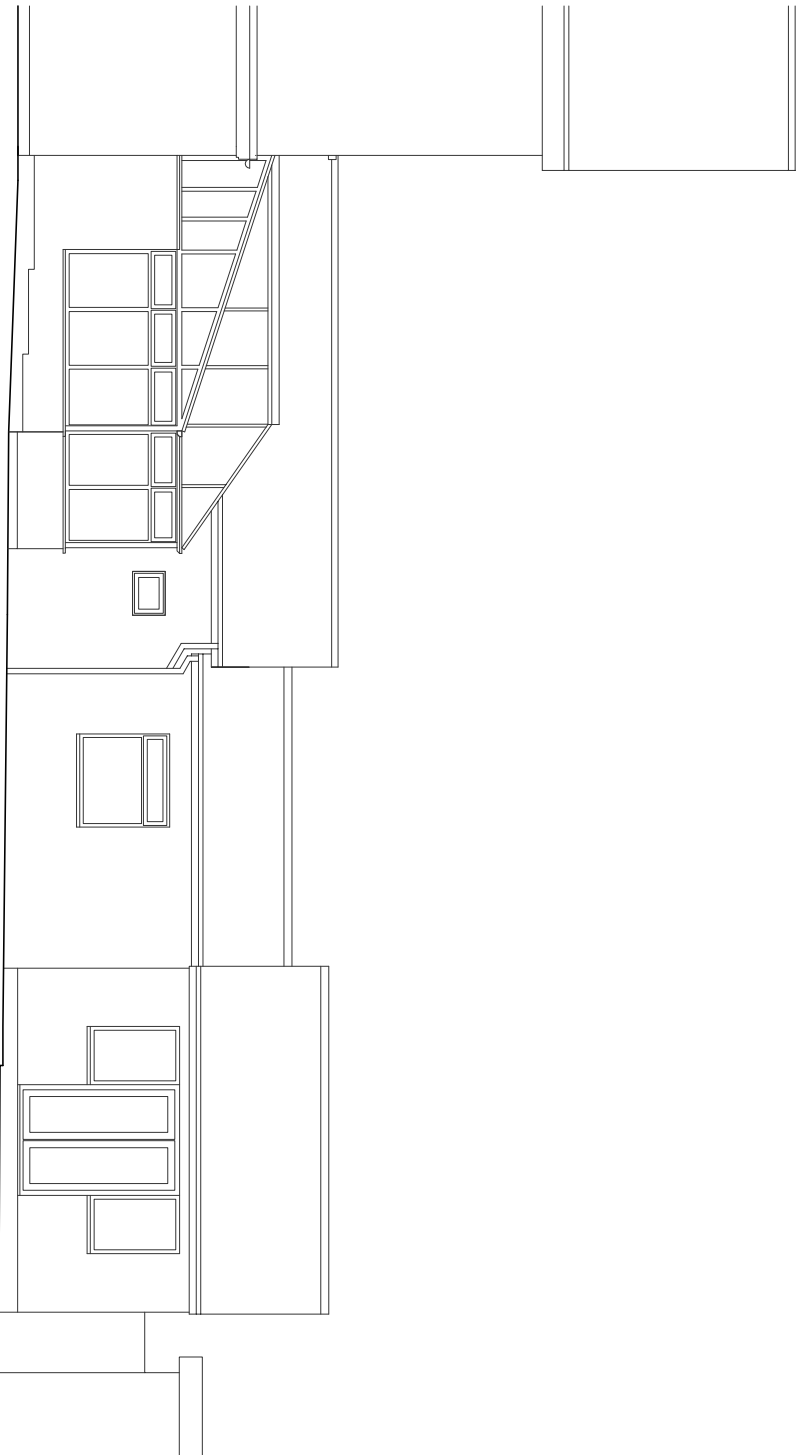

Existing Northwest

Existing Ground

EXISTING SURVEY - 39 Hordean Road, Emsworth. PO10 7PU



mf designs ltd
Chartered Architects



52 King Street • Emsworth • Hampshire • PO10 7AZ
Director: Martin Farrer RIBA • Co Registration No.4507379

01243 377766
admin@mfdesigns.org.uk

Date: April 2014
Scale: 1:100

Job No: 3097
Dwg No: 100