


Notes


- 1. This drawing is the copyright of MH Architects Ltd
- 2. Do not scale this drawing except for Local Authority planning purposes
- 3. All dimensions must be checked on site by the contractor prior to commencement of the works.

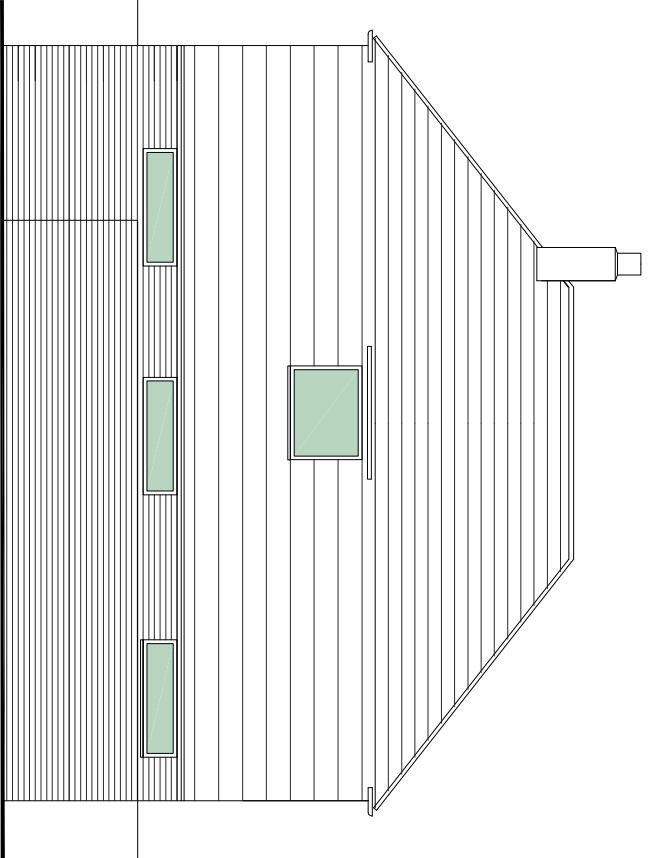


Rev.	Revision	By	Date	Check	Date
------	----------	----	------	-------	------




North

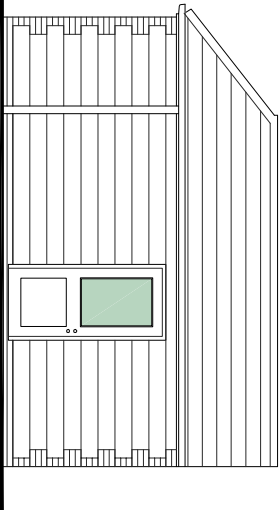


North

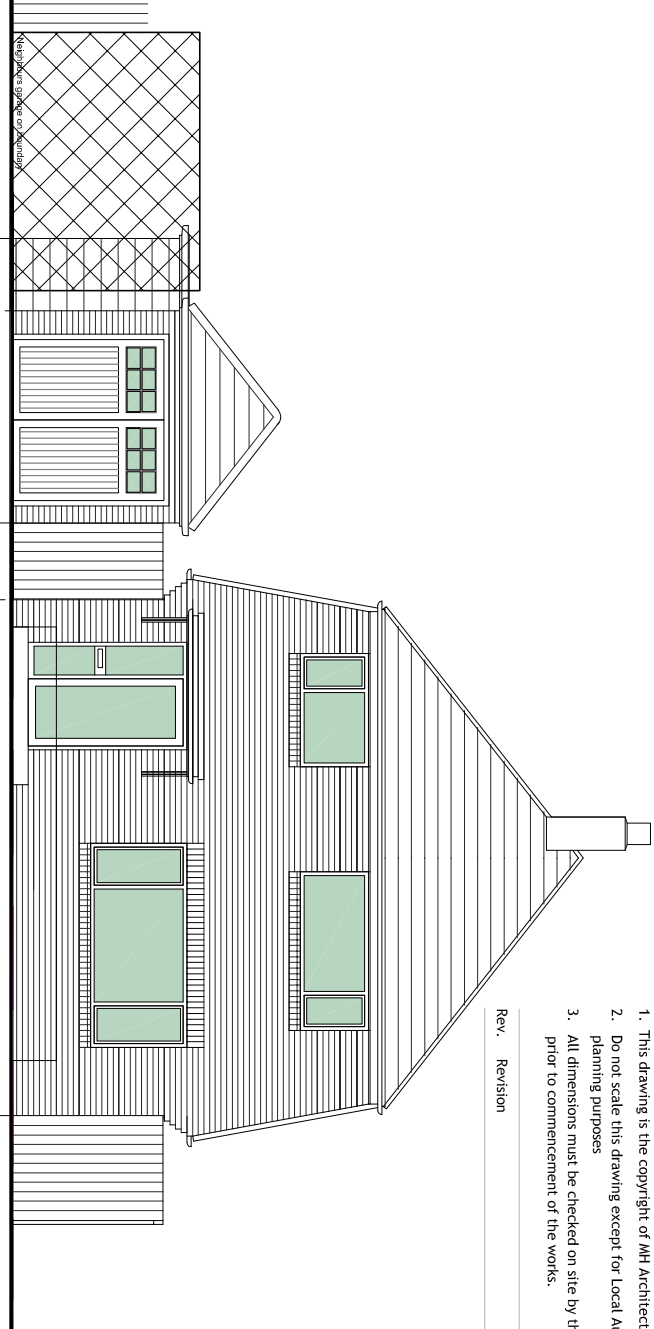


East

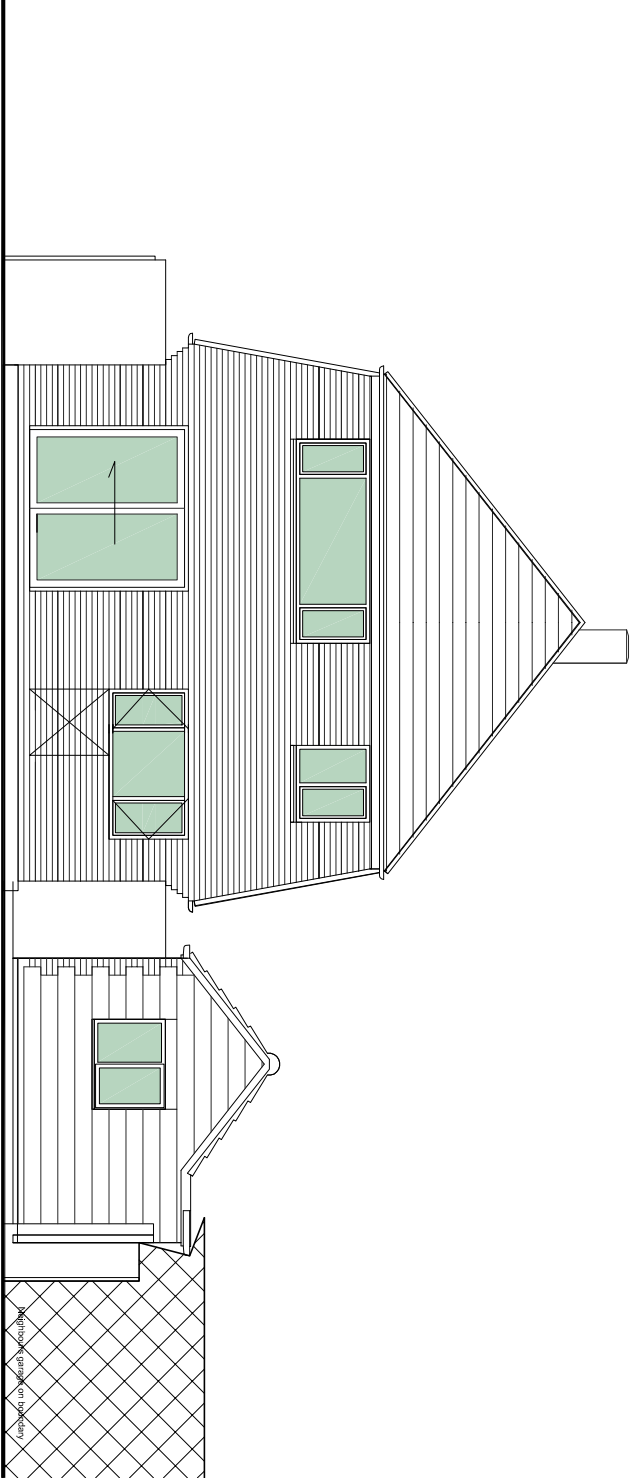

West

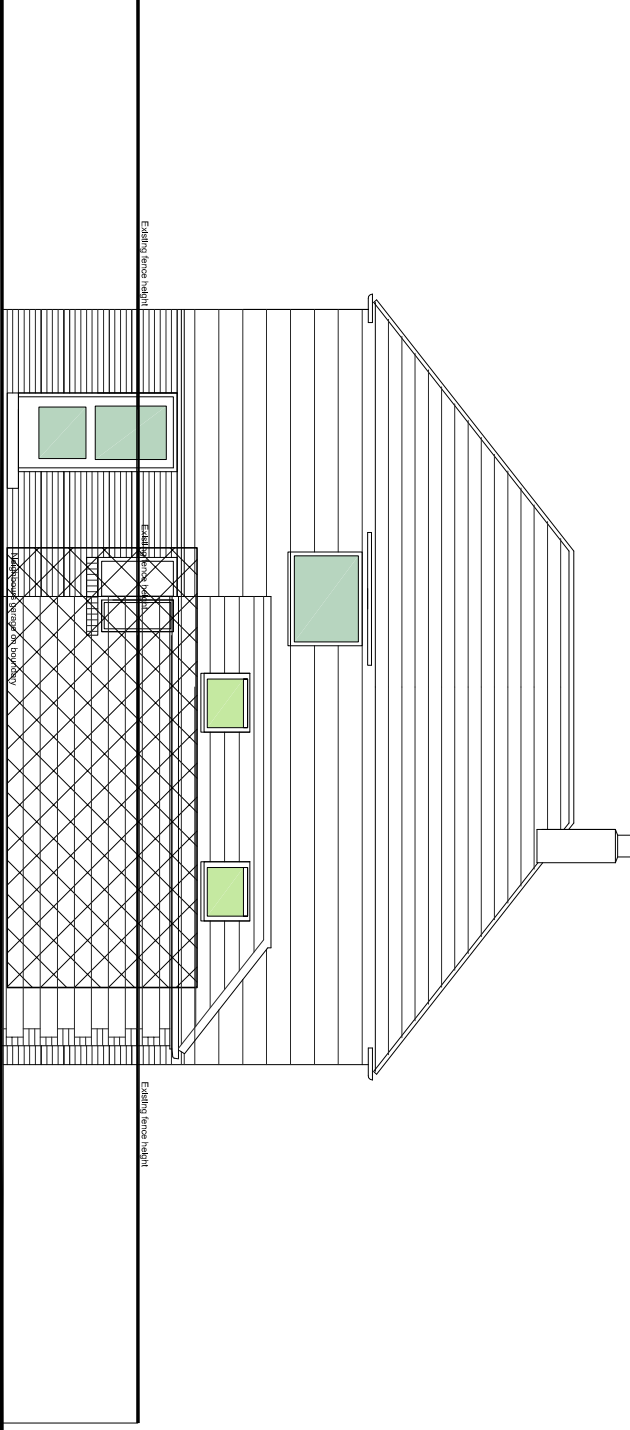

South

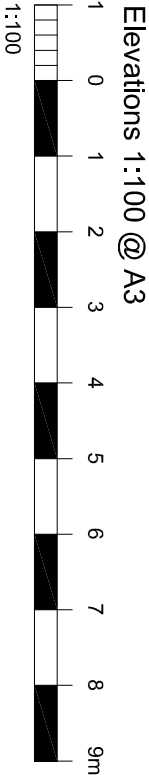

Client Mr & Mrs Groucott

Job title 3 Chaplains Close
New side extension

Drawing title Proposed Elevations

Drawn HG Date 13.02.14 Checked Date Scale at A3 1:100

Job N°. X-111 Drawing N°. P005 Rev. D

Status

Planning Application

Ground Floor | Bicentennial Building
Southern Gate | Chichester
West Sussex | PO19 8EZ
t. 01243 774748
e. admin@mharchitects.co.uk
www.mharchitects.co.uk
Limited Company
Registered in England No 5924393

