

NOTES:

This drawing has been prepared for the purposes of concept and design development and is not to be used for any other purpose. Dimensions are indicative and should be referenced against measured surveys only.

This drawing is the property of Martin Ralph and must not be reproduced, in part or whole, or deviated from, without their permission.

AMENDMENTS		DATE
B	PLANNING SUBMISSION	21.11.14
A	Layout updated	09.07.14

CLIENT
Mr. Gary Cook
3 Queens Road
Waterlooville
Hants

PROJECT
NEW RESIDENTIAL UNIT
Rear of 3 Queens Road

DRAWING TITLE
LOCATION AND BLOCK PLAN

DATE 09.04.2014	
SCALE 1:1250 1:500 @ A3	
DRAWING No. 14A_025 001	REVISION B

THE

MARTIN RALPH


GROUP




CHARTERED SURVEYORS
ARCHITECTS & ENGINEERS

11 Dragon House
Hussar Court
Brambles Business Park
Portsmouth
Hampshire
PO7 7SF

www.martinralph.co.uk
info@martinralph.co.uk
T. 023 9225 7711
F. 023 9225 7712

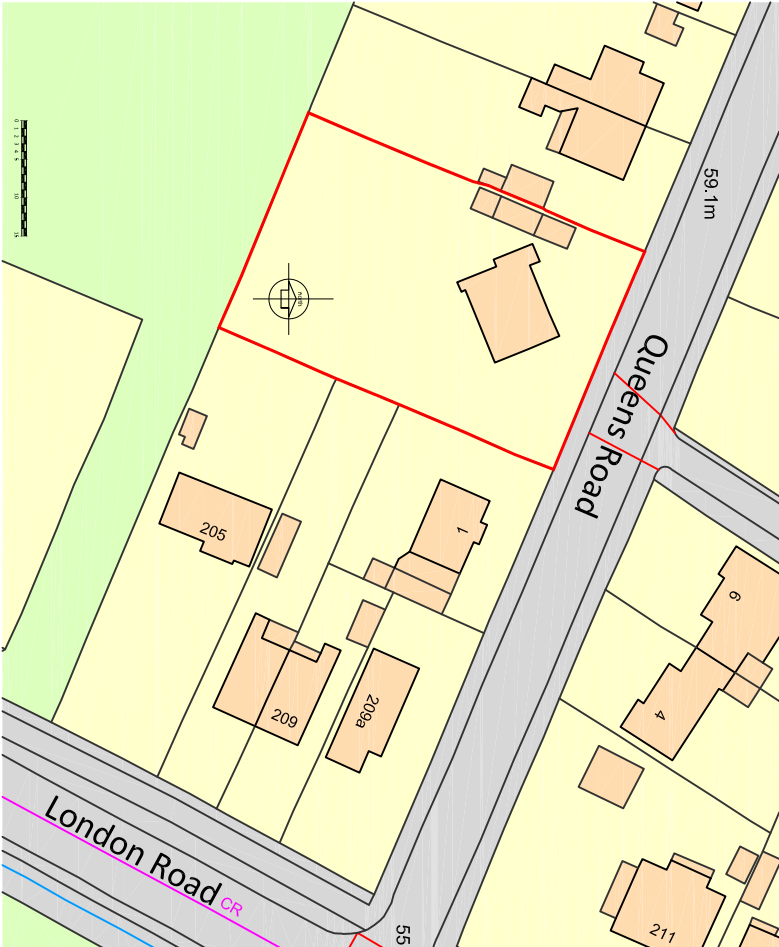

Block Plan
1:1250

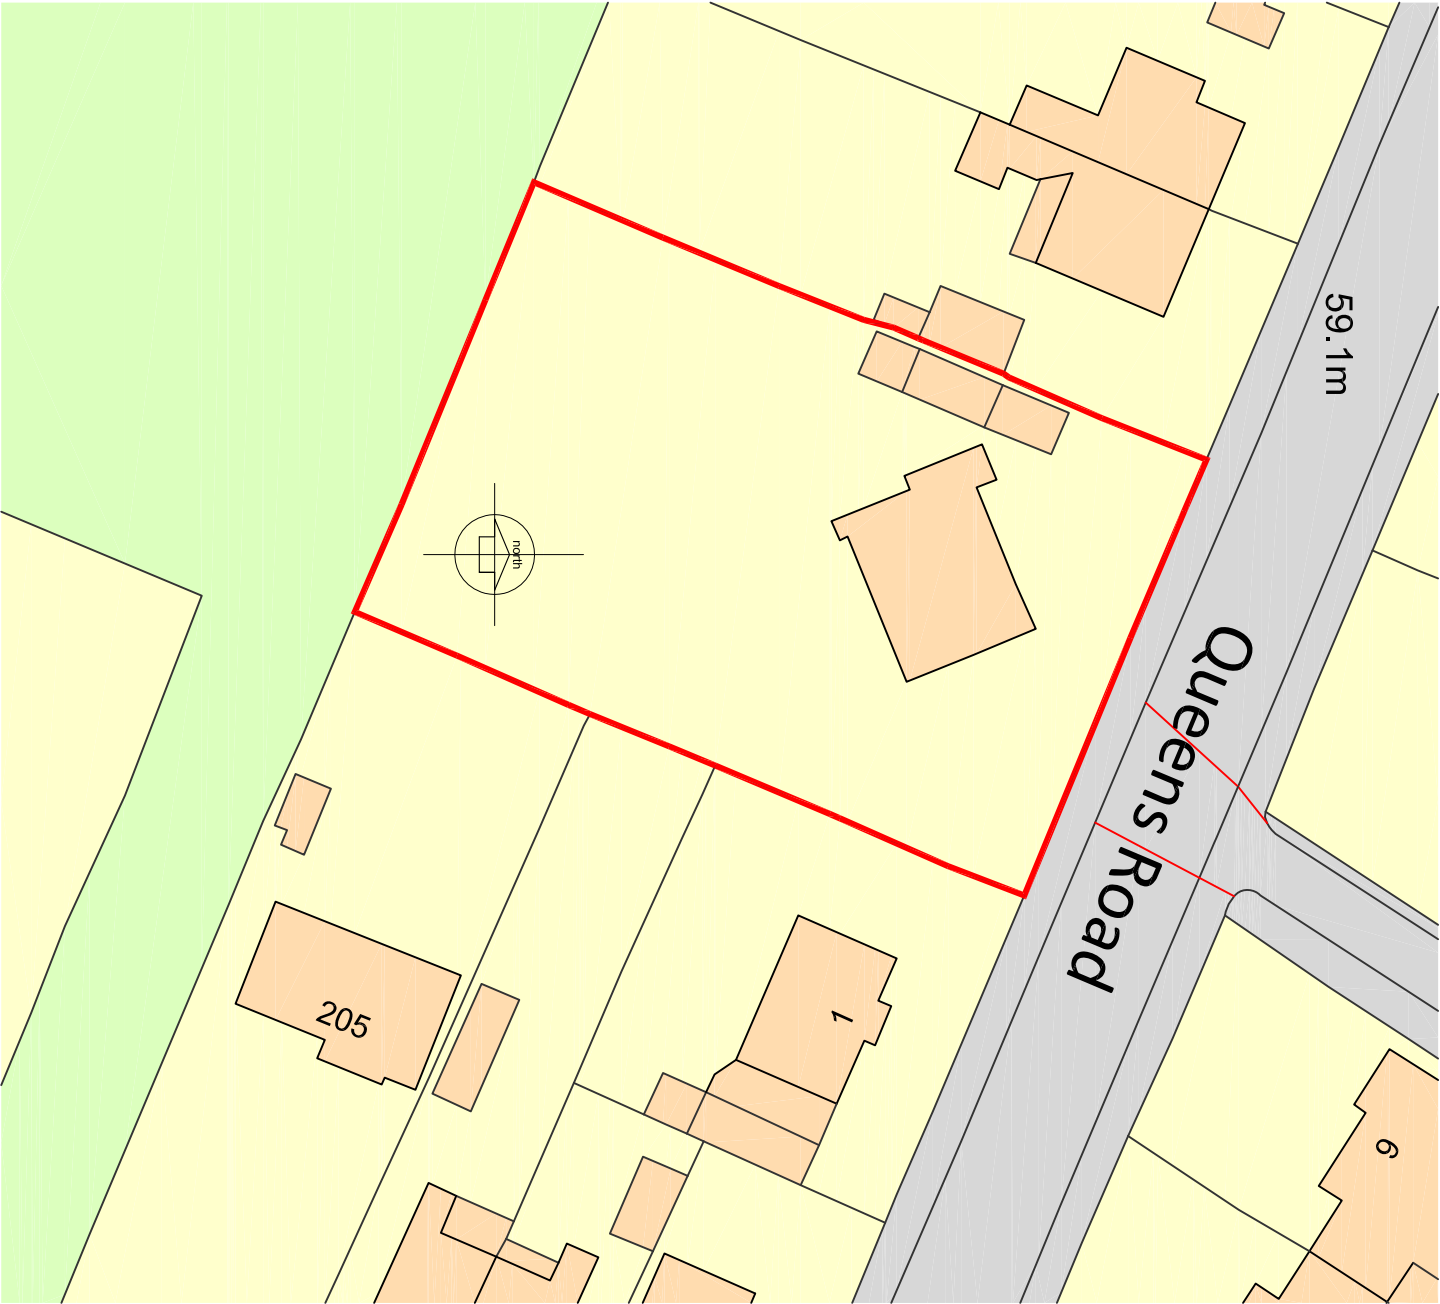

Location Plan
1:500

SITE
3 QUEENS ROAD, WATERLOOVILLE