


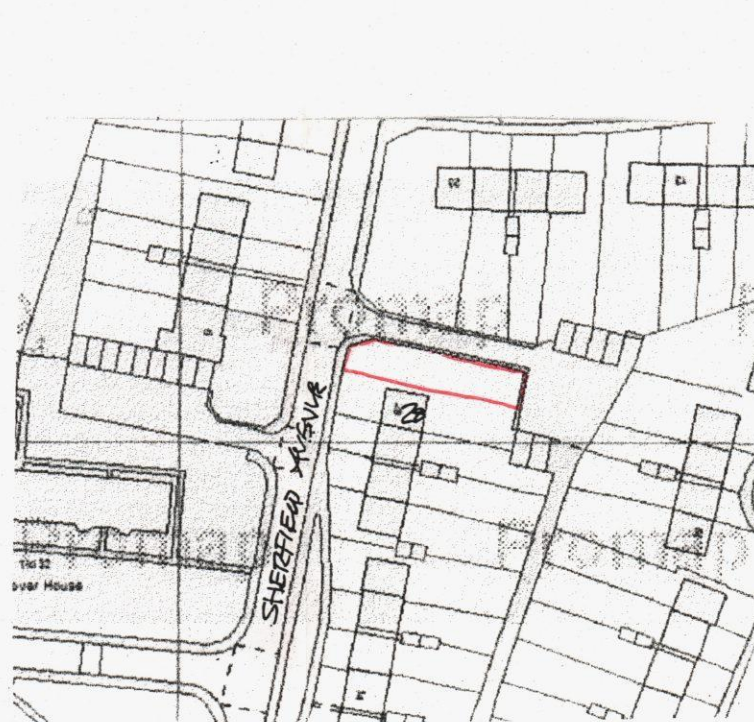
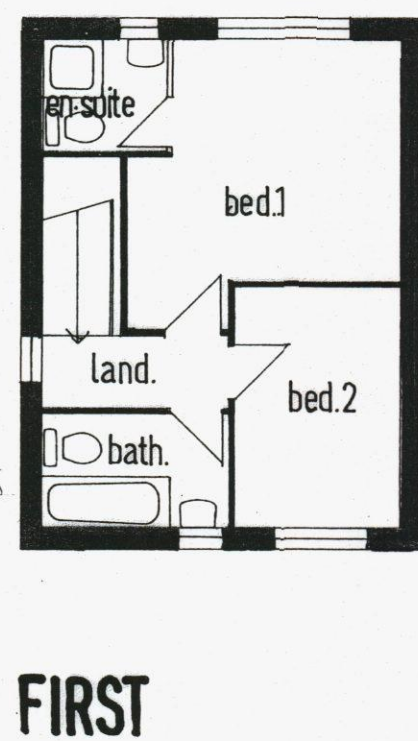
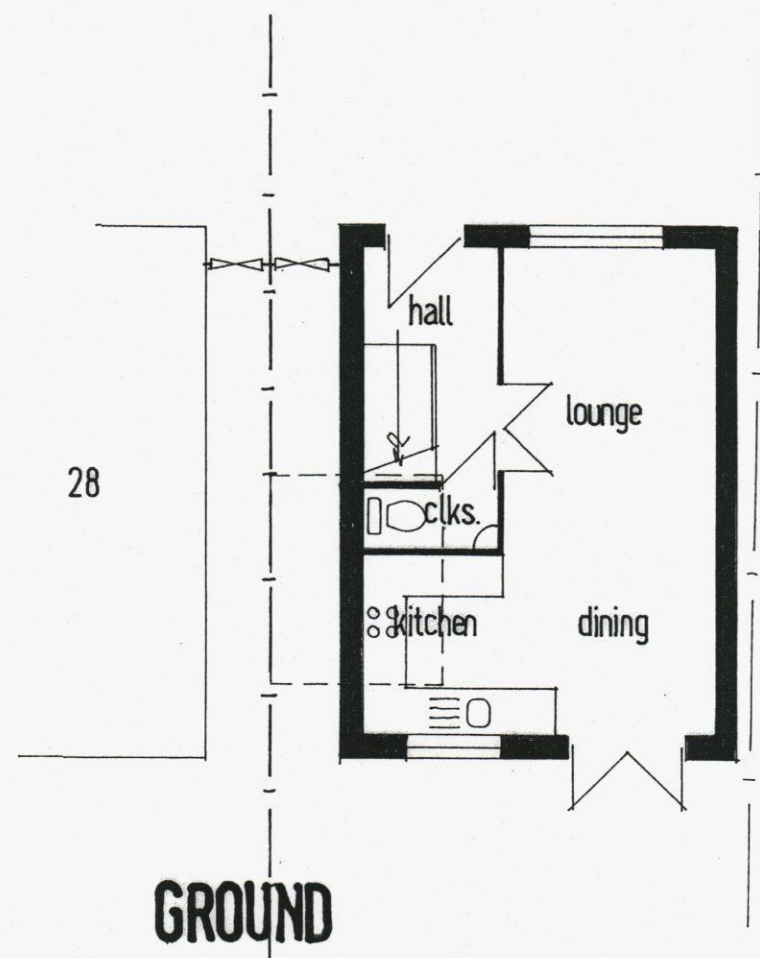


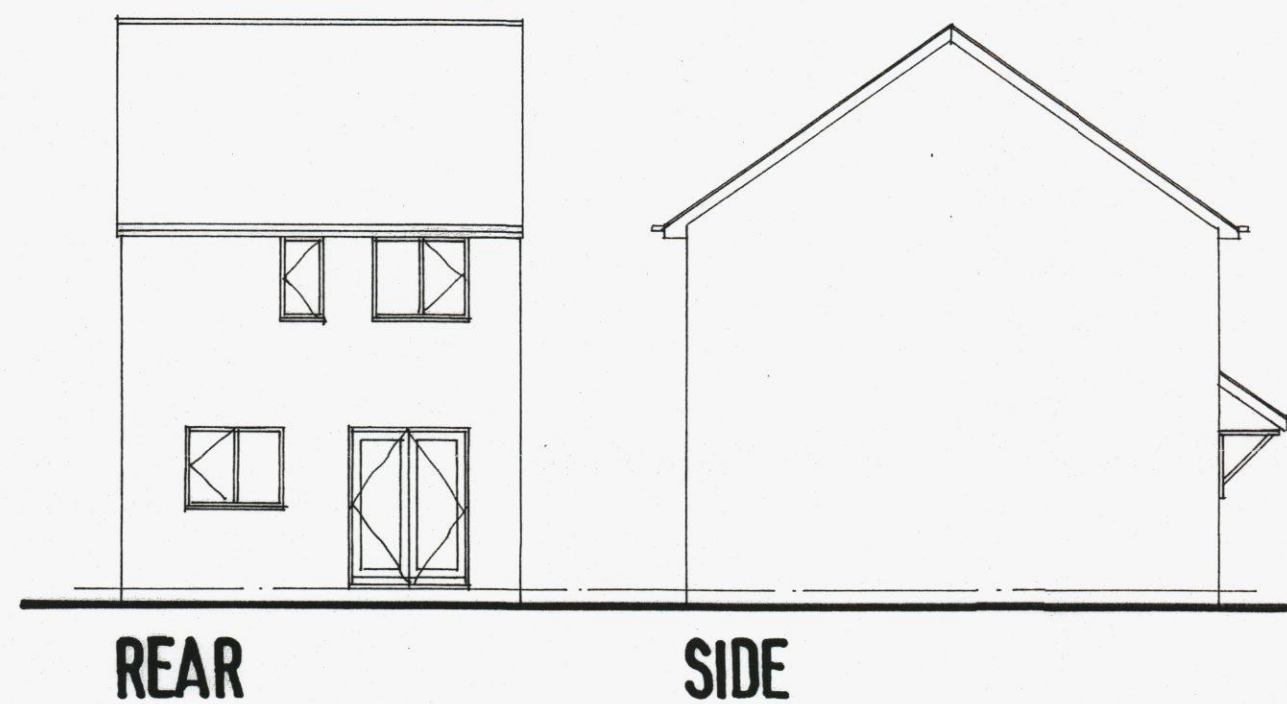

SCALE 1:1250
OS UL No 100046326

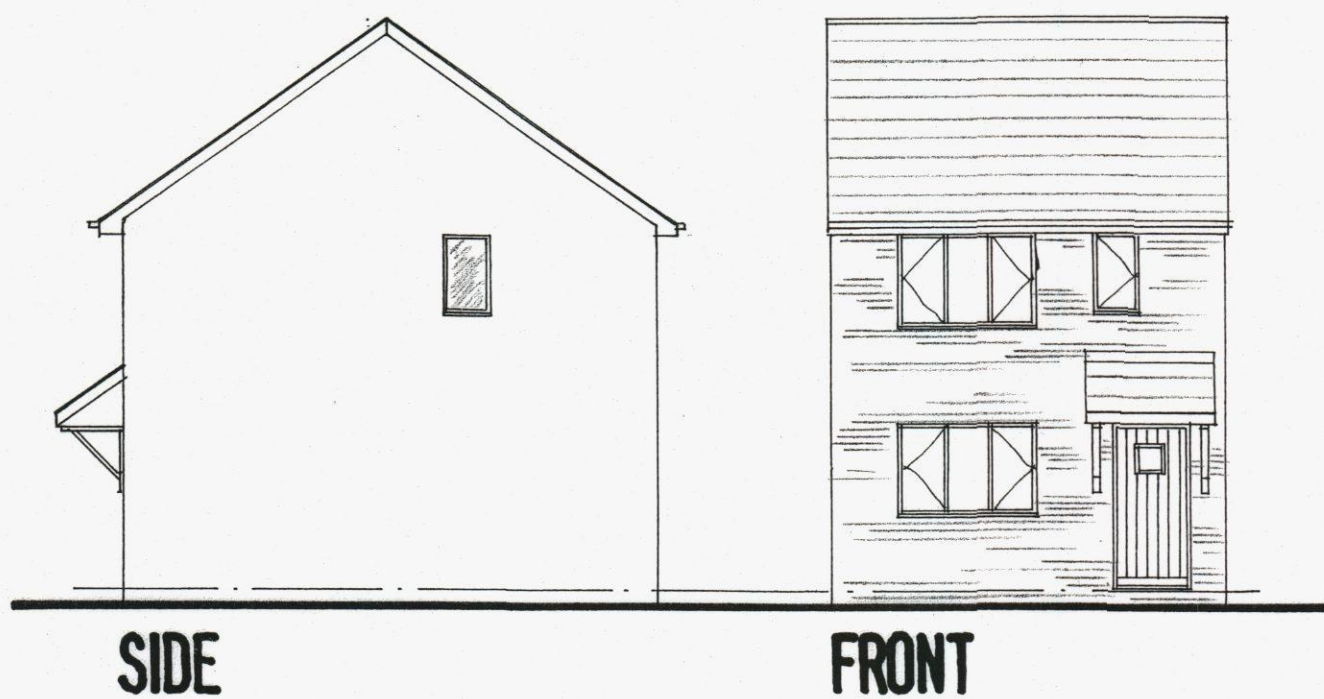

SCALE 1:500

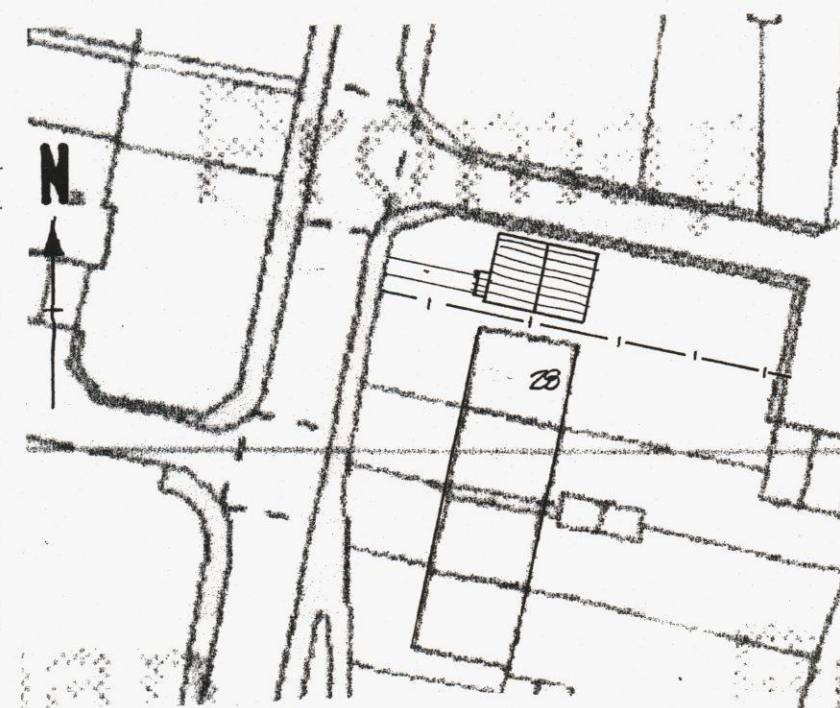

Derek Treaqus Associates
ARCHITECTURAL SERVICES
No 3 The Townhouse, 20 Nelson Road, Southsea, HANTS PO5 2AS
Tel 07956 624094
derek.treaqus@ntlworld.com

Project **NEW DWELLING
ADJACENT TO
28 SHERFIELD AVENUE,
HAVANT,
HAMPSHIRE.**

Client **Mr L Bridle**

Title **PLANNING DRAWING**

Date	Drawn	Scale
June 2013	DT	1:500, 1:100, 1:1250

Dwg. No. **13.199.01** Rev