

PROPOSED TWO STOREY REAR ADDITION & ALTERATIONS. 4, SPINDLE WARREN. DENVILLES, HAVANT, HANTS. FOR MR & MRS A. JONES.


ROOF TYVEK BREATHABLE FELT/BATTENS AND TILES
TO LA APPROVAL TO MATCH ON 100X50MM RAFTERS
AND 175X50MM CEILING JOISTS AT 400MM CENTRES.
12.5MM PLASTERBOARD & SET CEILING WITH 400MM
FIBRE GLASS QUILT LAID OVER.

WALLS 100MM BLOCKWORK RENDERED TO MATCH
EXTERNALLY 100MM CAVITY WITH 50MM CELOTEX
INSULATION CLIPPED TO 100MM CELCON SOLAR
BLOCKS INTERNALLY RENDER AND SET TIE WALLS WITH
APPROVED STAINLESS STEEL WALL TIES EVERY 750MM
HORIZONTALLY AND 450MM VERTICALLY.

CATNIC LINTELS OVER ALL OPENINGS, SIZE IN
ACCORDANCE WITH THE MANUFACTURERS SPAN
TABLES MINIMUM 150MM END BEARINGS.

STRAP DOWN NEW ROOF/GABLE ENDS AND FIRST
FLOOR JOISTS WITH MILD STEEL ANCHORS MINIMUM
CROSS SECTION 30MMX5MM AND AT 1.2M CENTRES.
CLOSE TOP OF NEW CAVITY WALLS WITH BRICKWORK.

WINDOWS TO BE DOUBLE GLAZED AND TO ACHIEVE A
U VALUE OF 1.6W/M2K WITH A MINIMUM 1/20TH OF
THE FLOOR AREA AS OPENING. PROVIDE 10,000 MM
SQ. TRICKLE VENTS TO ALL NEW ROOMS. NOTE ANY
LOW LEVEL GLAZING TO CRITICAL AREAS IN EITHER
DOORS/WINDOWS/SIDELIGHTS ETC. TO BE SAFETY
GLASS TO B.S 6206

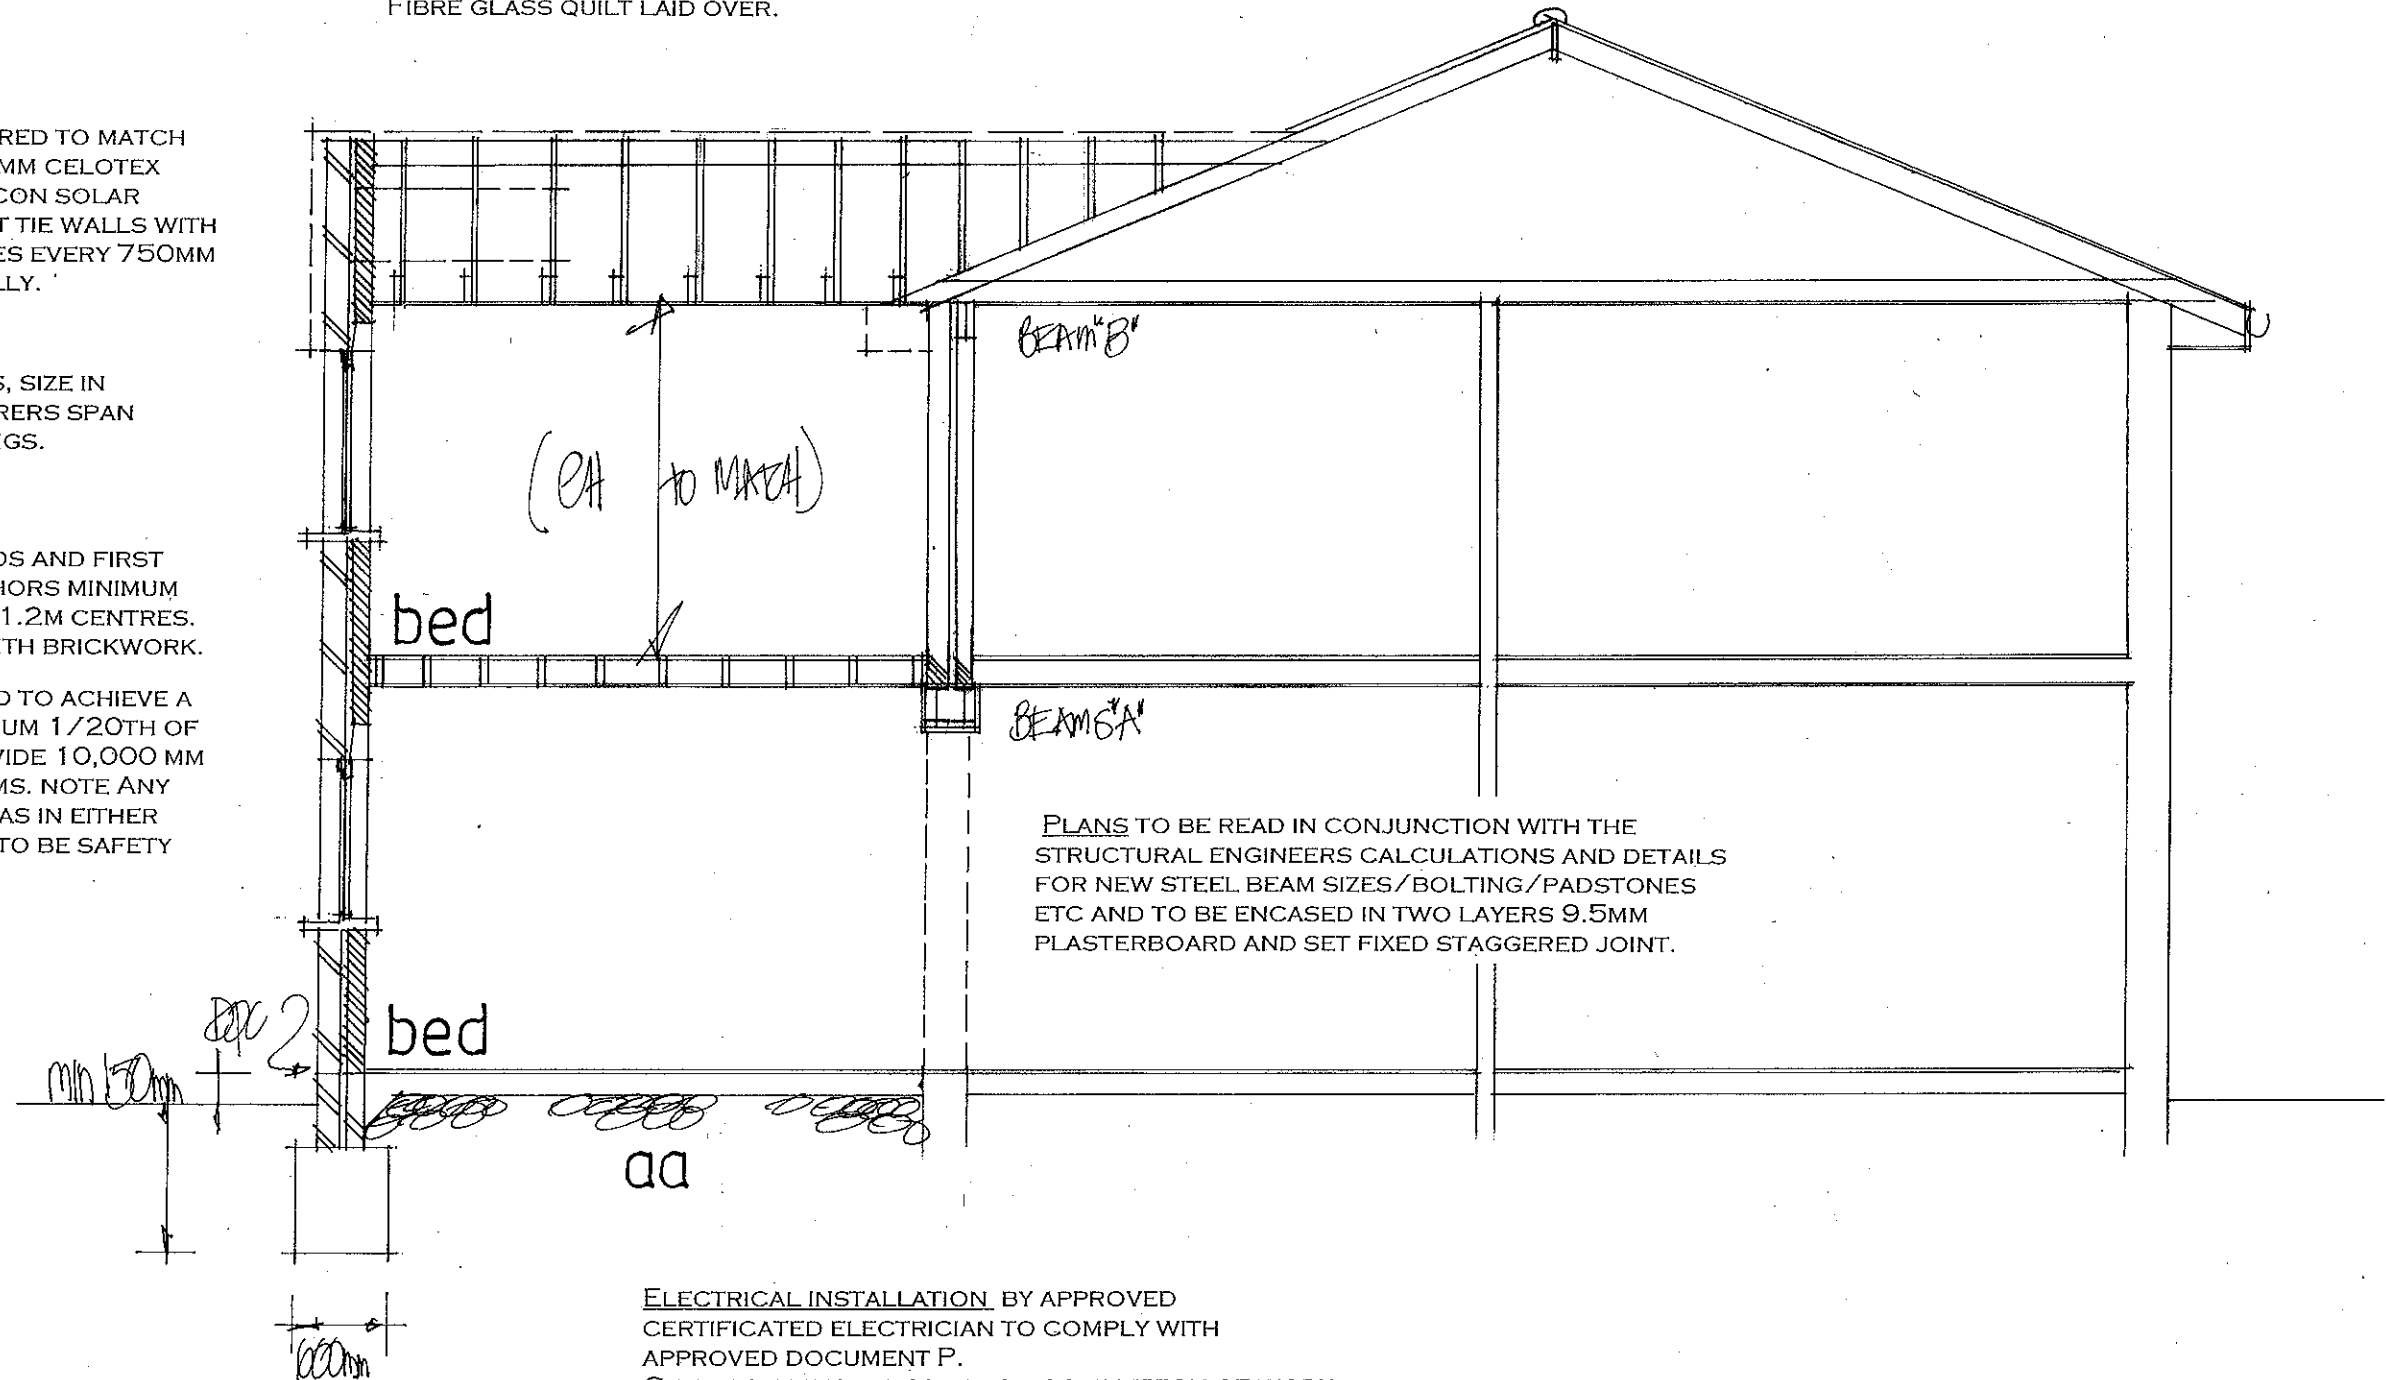

ELECTRICAL INSTALLATION BY APPROVED
CERTIFICATED ELECTRICIAN TO COMPLY WITH
APPROVED DOCUMENT P.
CERTIFICATE TO BE ISSUED ON COMPLETION OF WORK.
BY COMPETENT APPROVED CERTIFICATED ELECTRICIAN
USE ENERGY EFFICIENT LIGHT BULBS AND FITTINGS.

SECTION DRAWING

date july 2013
scale 1:50

PETER J. WALKER MRICS
CHARTERED SURVEYOR
182 SEAFRONT, HAYLING ISLAND, HANTS
PO11 9 AN

TEL: 02392 467571