


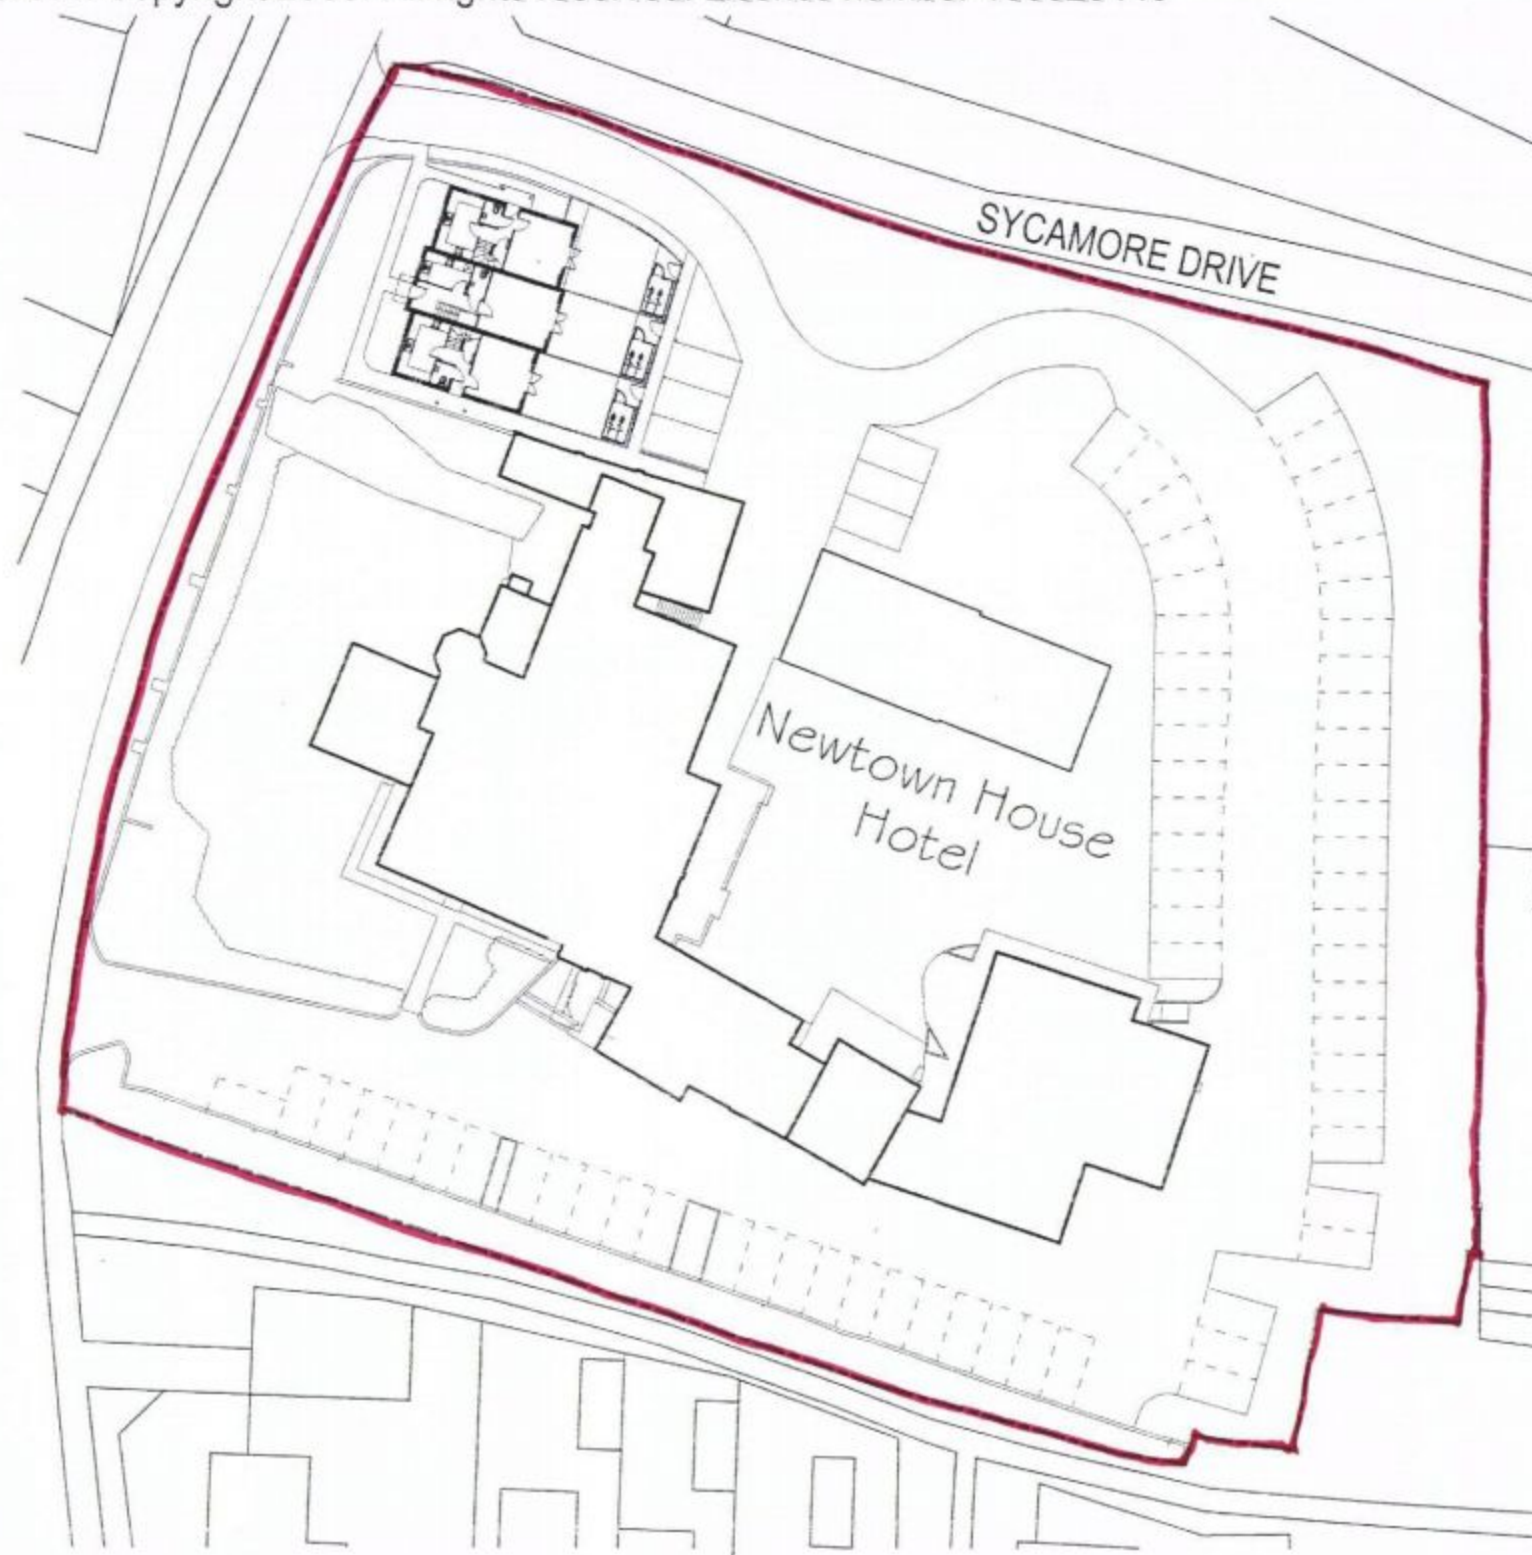

BLOCK PLAN @ 1:500



LOCATION PLAN @ 1:1250



TITLE:

Block / Location Plan

DESIGNED BY

GA

DATE

25-4-13

DRWN / DTALD BY:

JAT

SCALE

1:500

PLOTTED

25-4-13

REV.

SCALE @

1:500



PURPOSE OF ISSUE:

☒ information ☐ approval ☐ tender ☐ construction

DWG. NO.

13:087:01



**GRAHAM ASH
ARCHITECTS**

CHARTERED ARCHITECTS TOWN PLANNING CONSULTANTS
Graham Ash Architects Ltd
65 Leigh Road, Eastleigh, Hampshire SO50 9DF
TELEPHONE 01794 518706 Or 07768 453105
EMAIL: info@grahamasharchitects.com
WEBSITE: www.grahamasharchitects.com

CLIENT: **Mr K Boothroyd**

PROJECT:

**3 New Houses
At Newtown House Hotel
Hayling Island, PO11 0QR**