

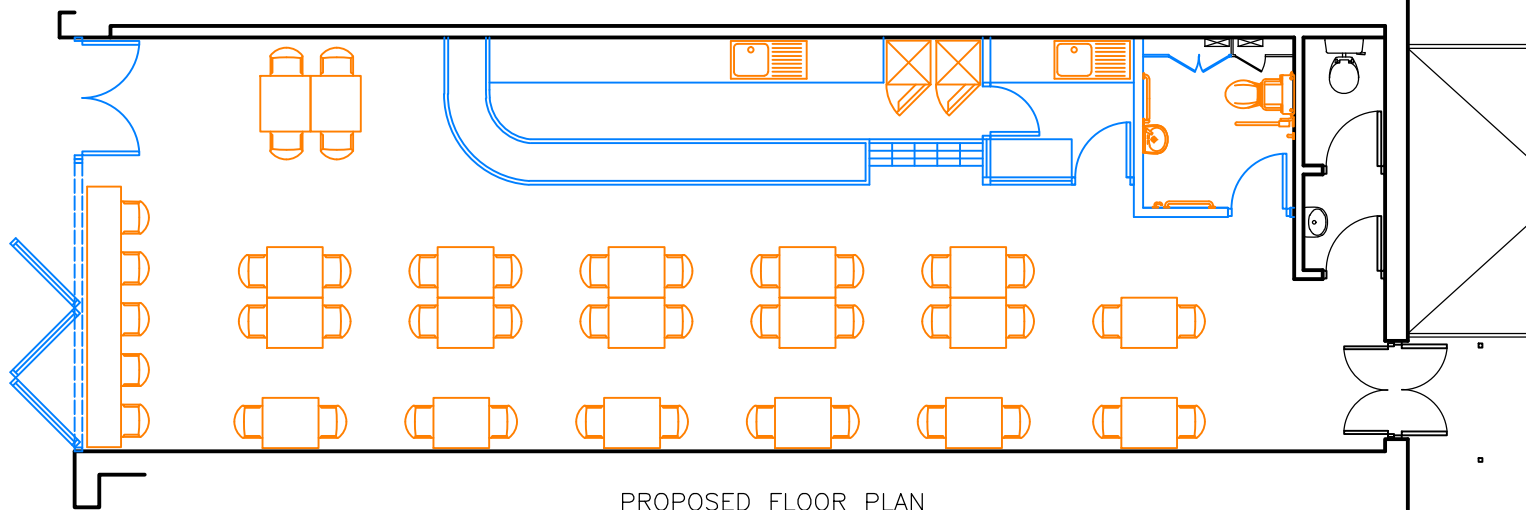


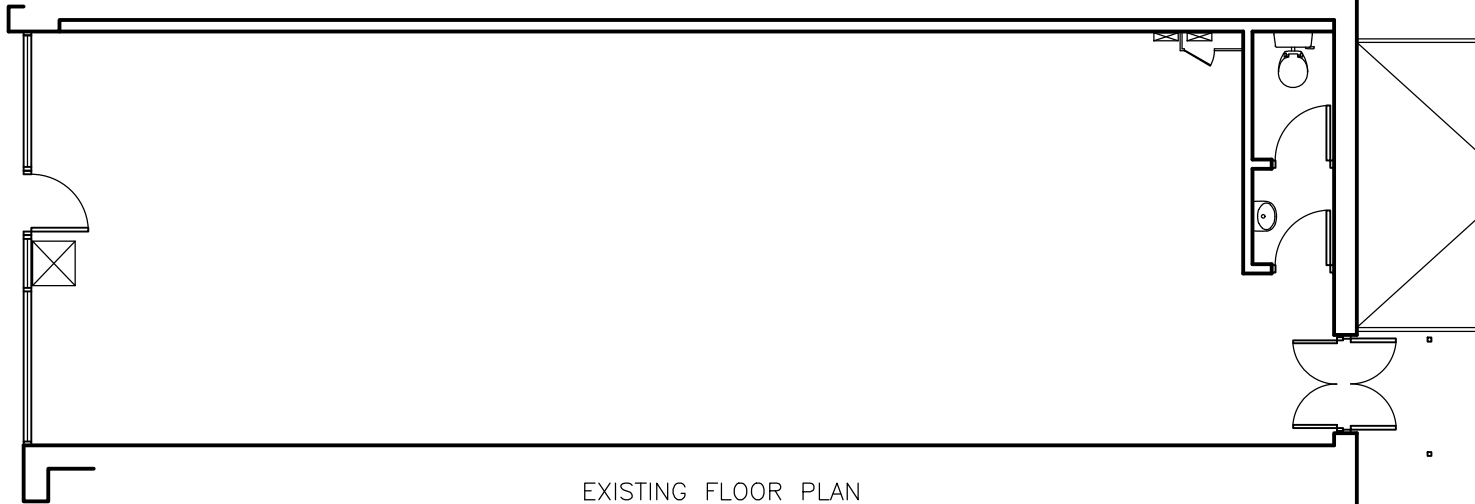

PROPOSED FLOOR PLAN

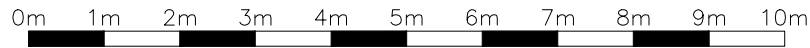


EXISTING FLOOR PLAN


new signage to replace old blockbuster illuminated sign with non-illuminated 3D acrylic lettering to be 20mm deep on storks.

new full height glazing to be bi-folding.


Relentless
Hundreds and Thousands Ice Cream Parlor

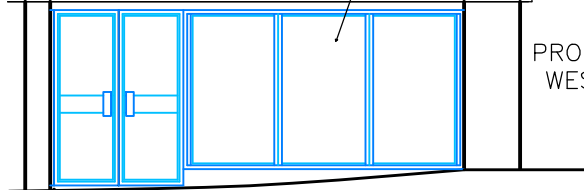

PROPOSED NORTH WEST ELEVATION

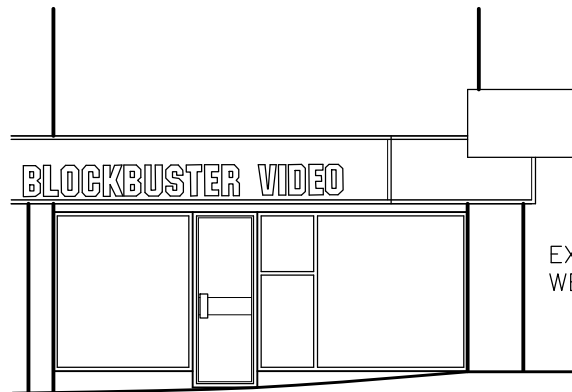

EXISTING NORTH WEST ELEVATION

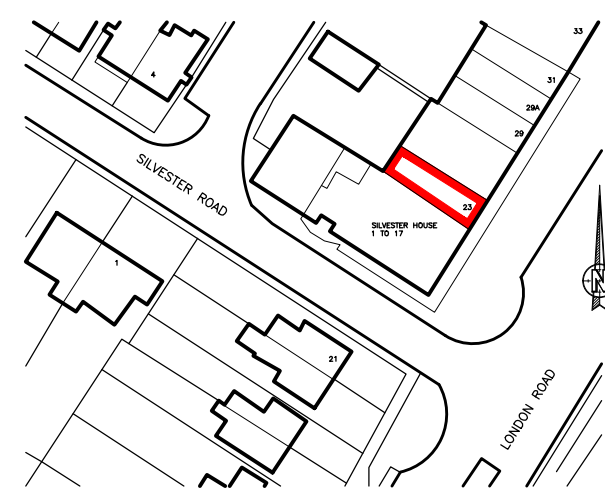

0m 10m 20m 30m 40m 50m

K.A.D. Licensed O.S. No. 100047482

LOCATION PLAN 1:1250@A4

Rev	Revision	By	Date

K.A.D. Ltd.
The Gatehouse, Admirals Wood
7 Coldeast Way
Sarisbury Green
Southampton
SO31 7AT
m: 07801 346 479
t: 01489 660 194
e: ian@k-a-d.co.uk

Client **SCOTT MATHEWS**

Project **23 LONDON ROAD
WATERLOOVILLE**

Drawing **EXISTING & PROPOSED
PLANS & ELEVATION**

Scale **1:100@A4** Date **MAR 2014**

Project no.	Sequential	Bldg/Floor	Detail	Rev
KAD	01	A	SK1	.