
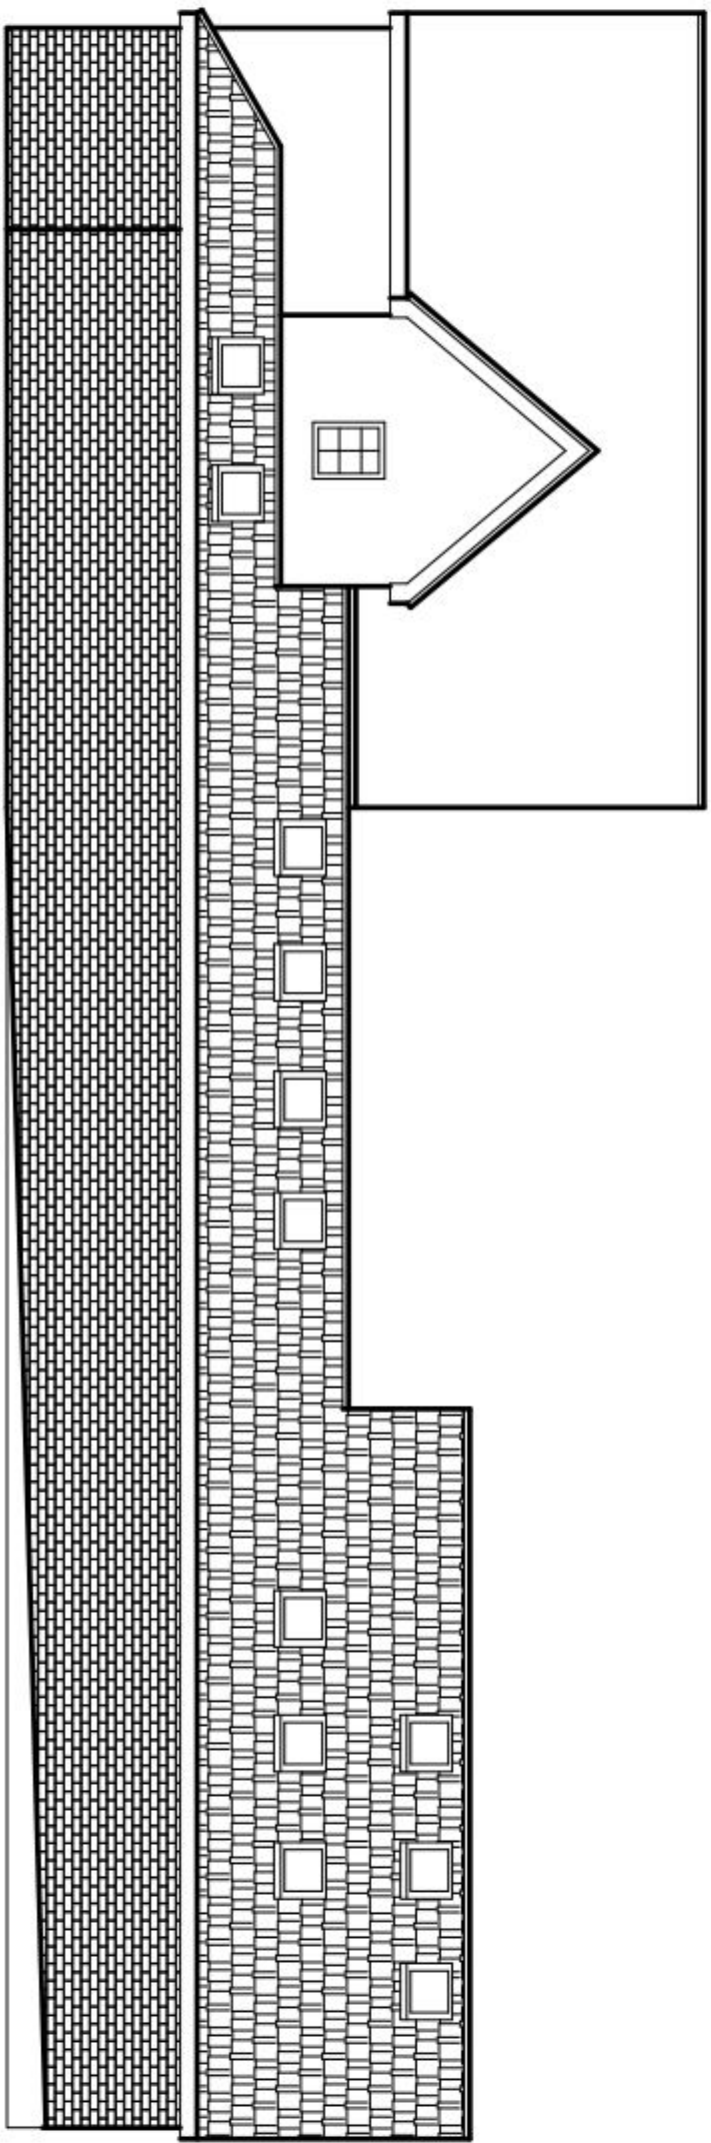
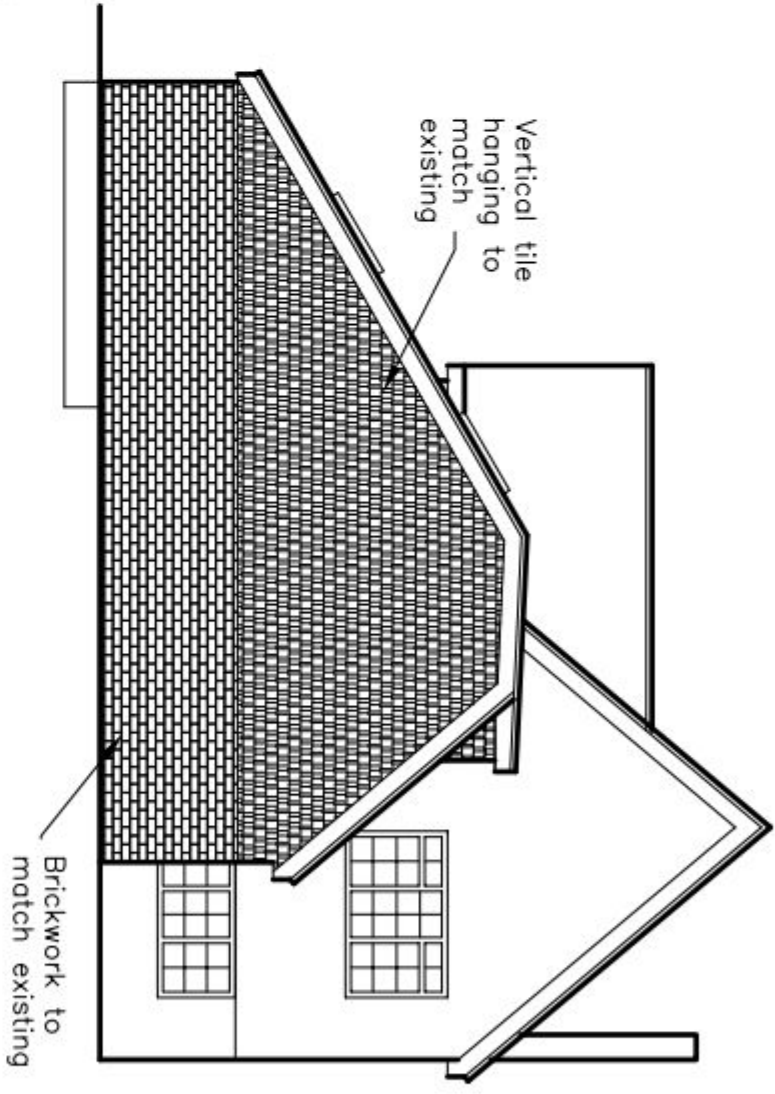
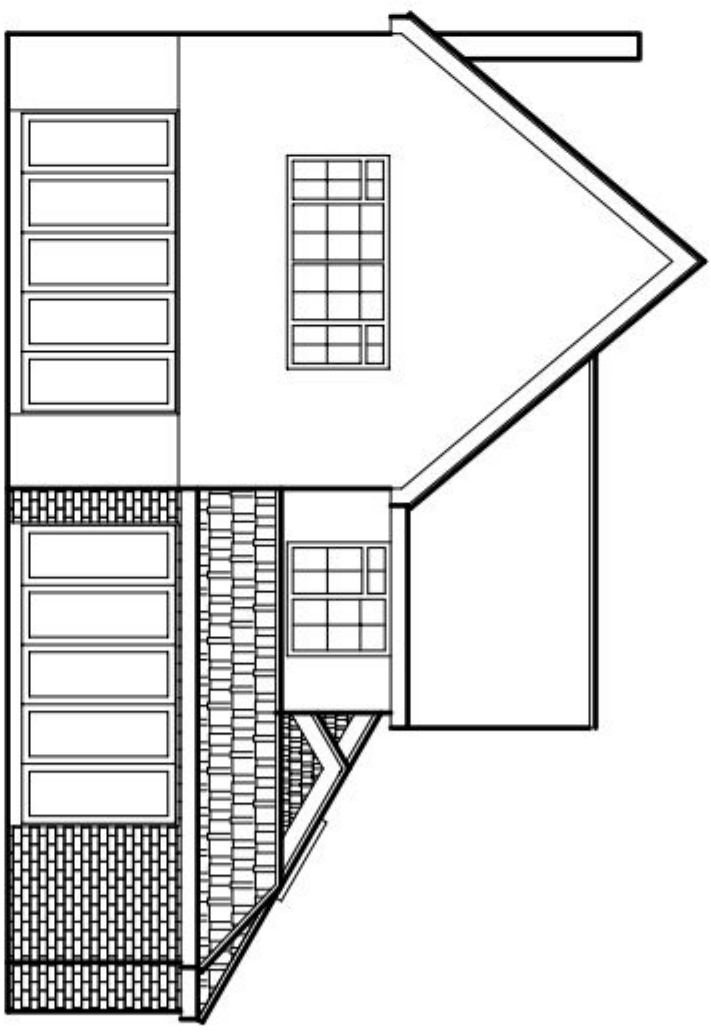
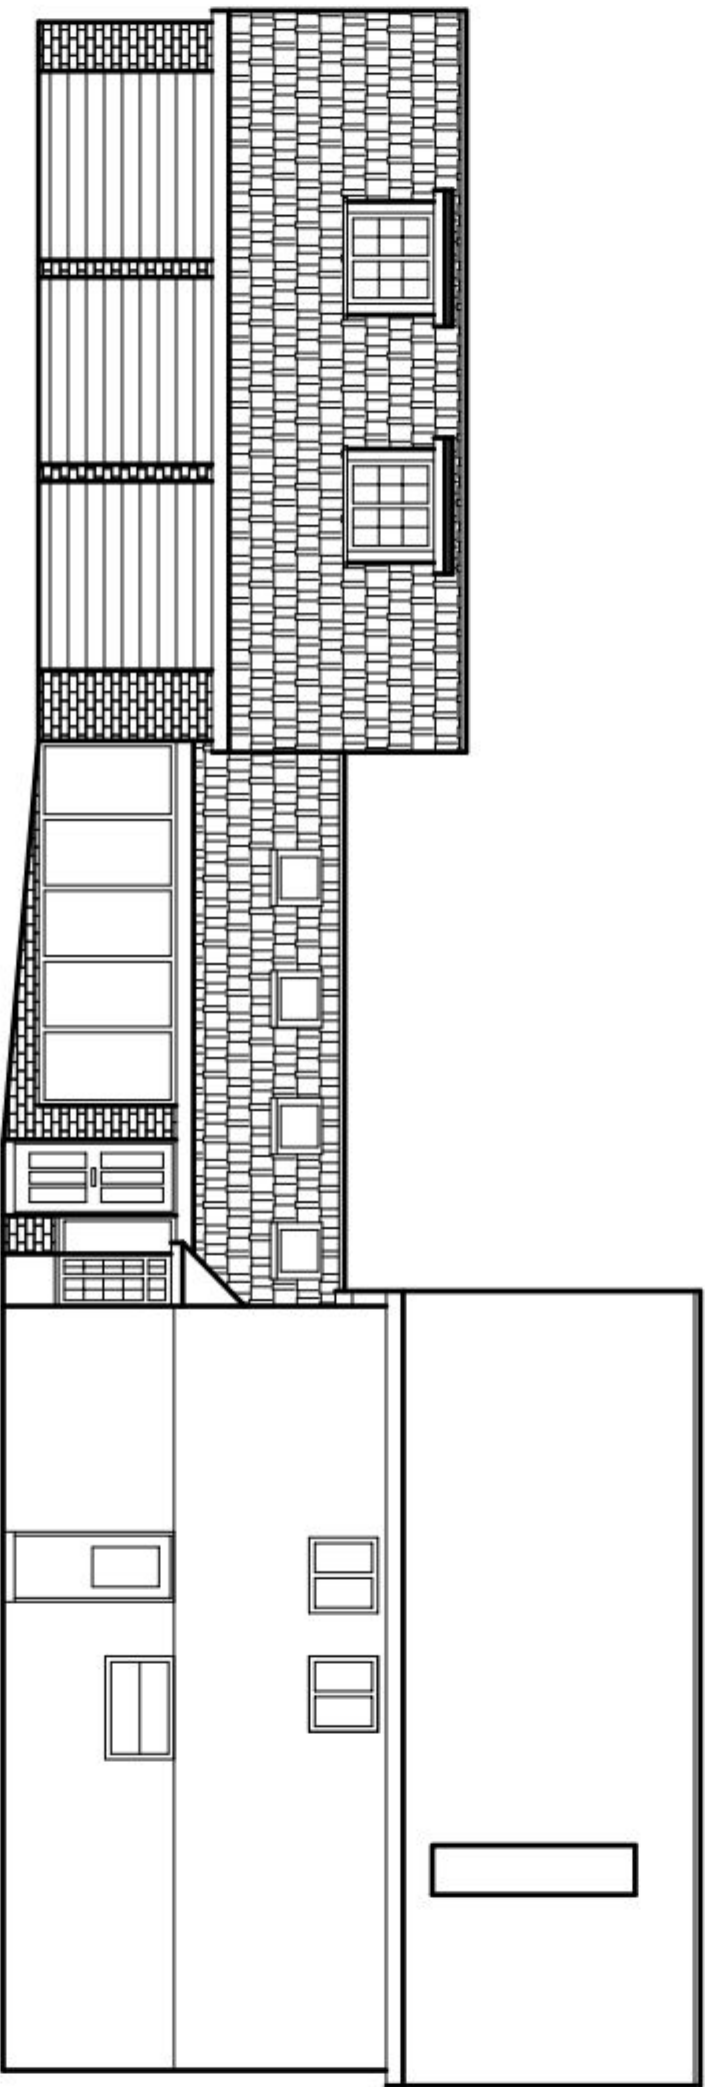
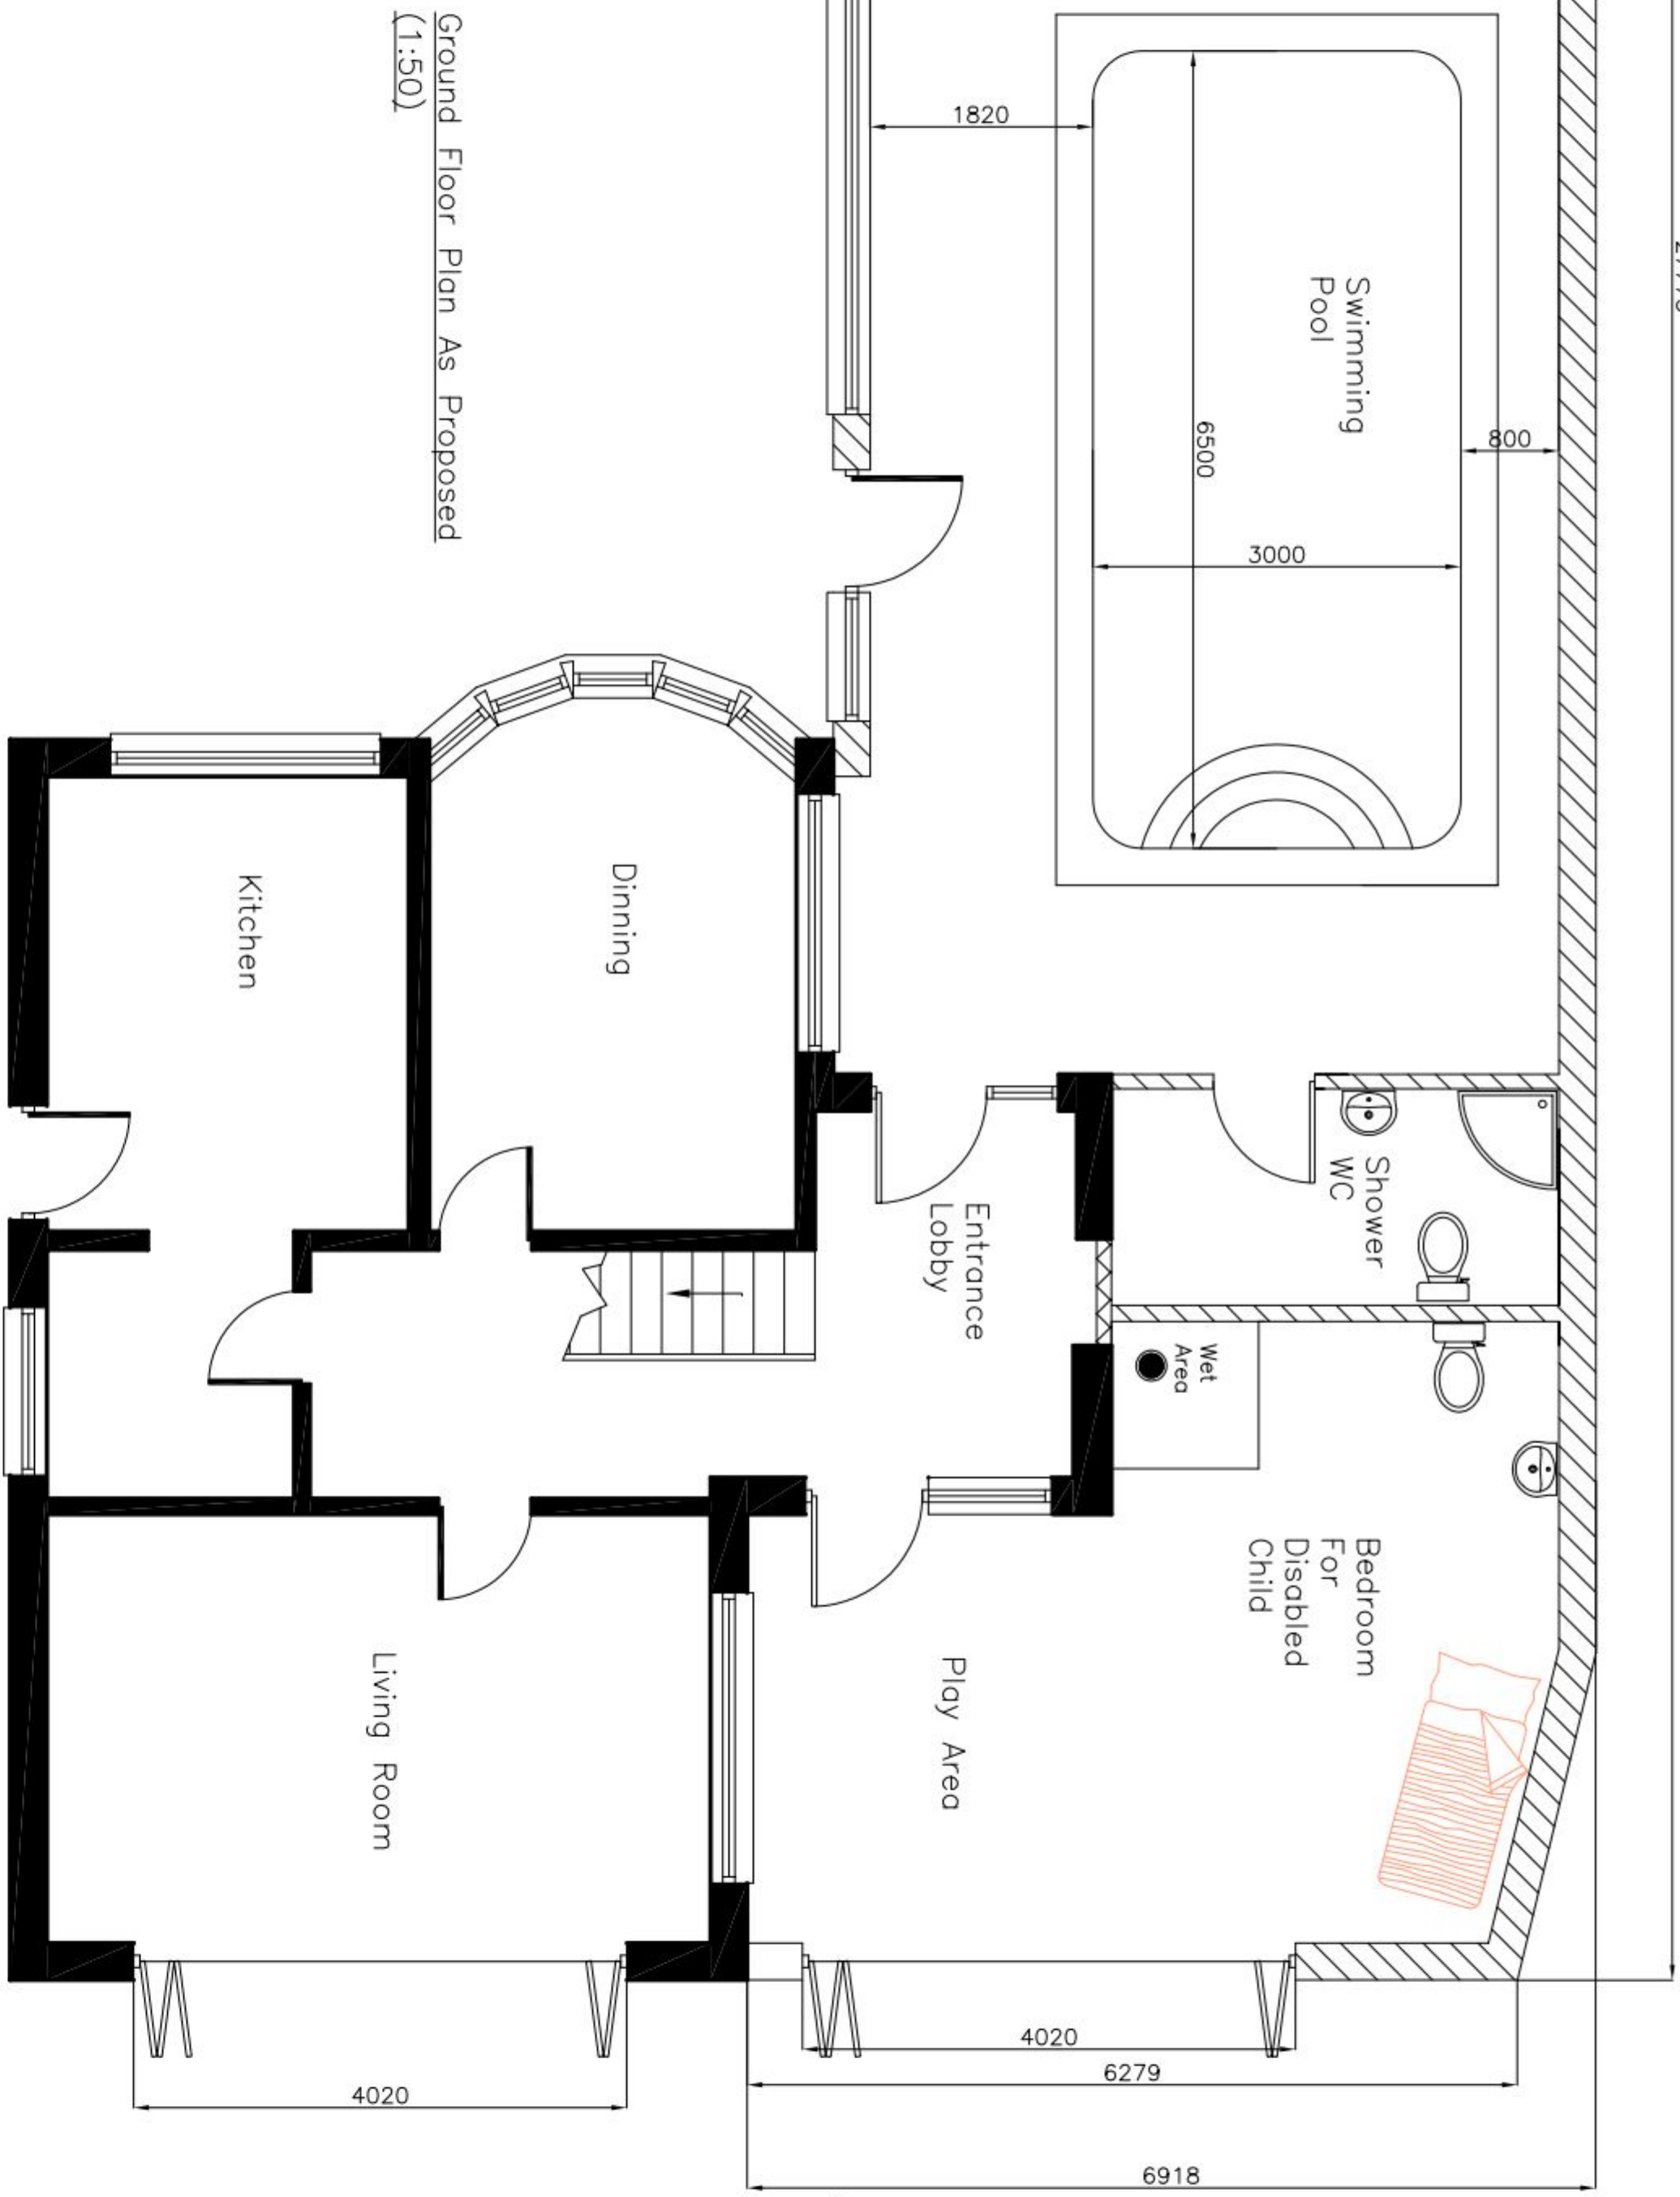
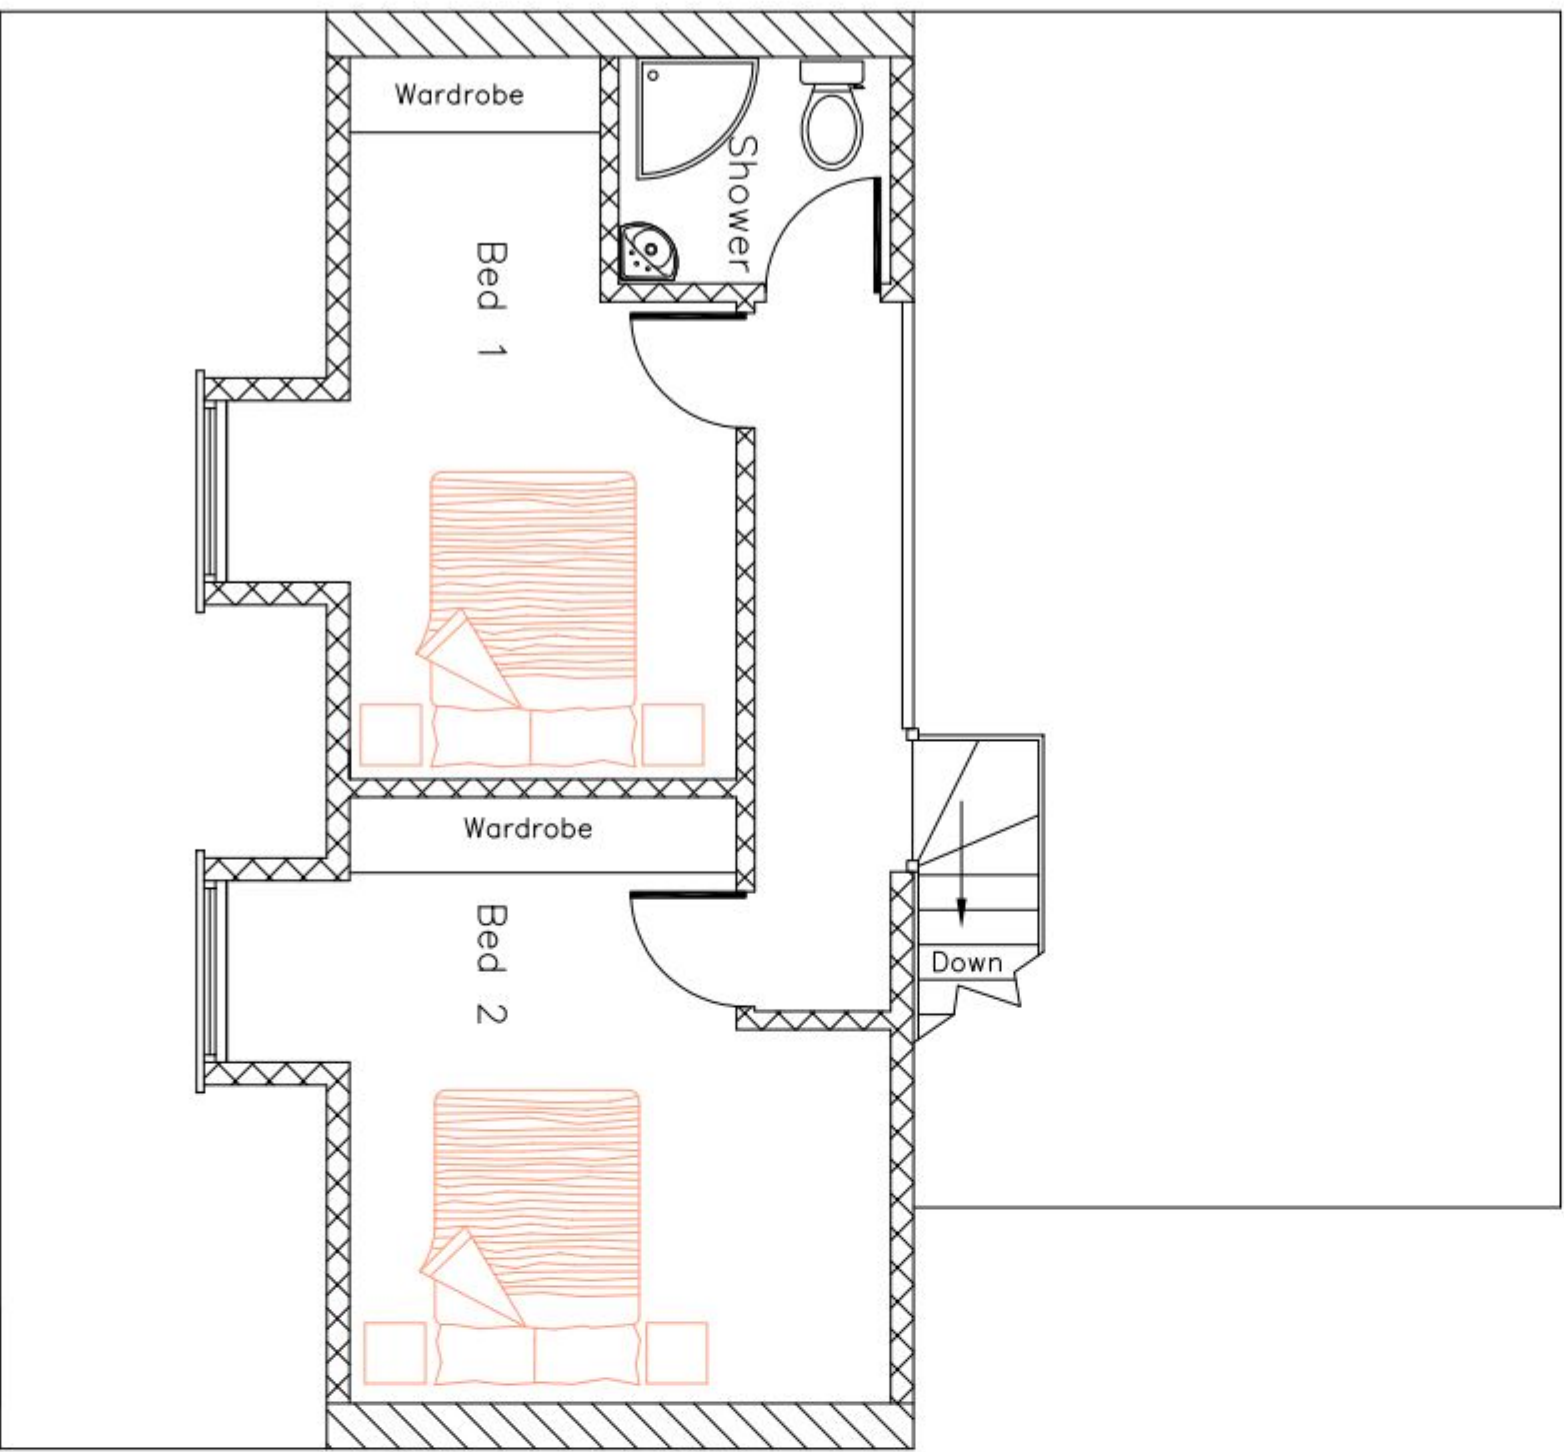


A1

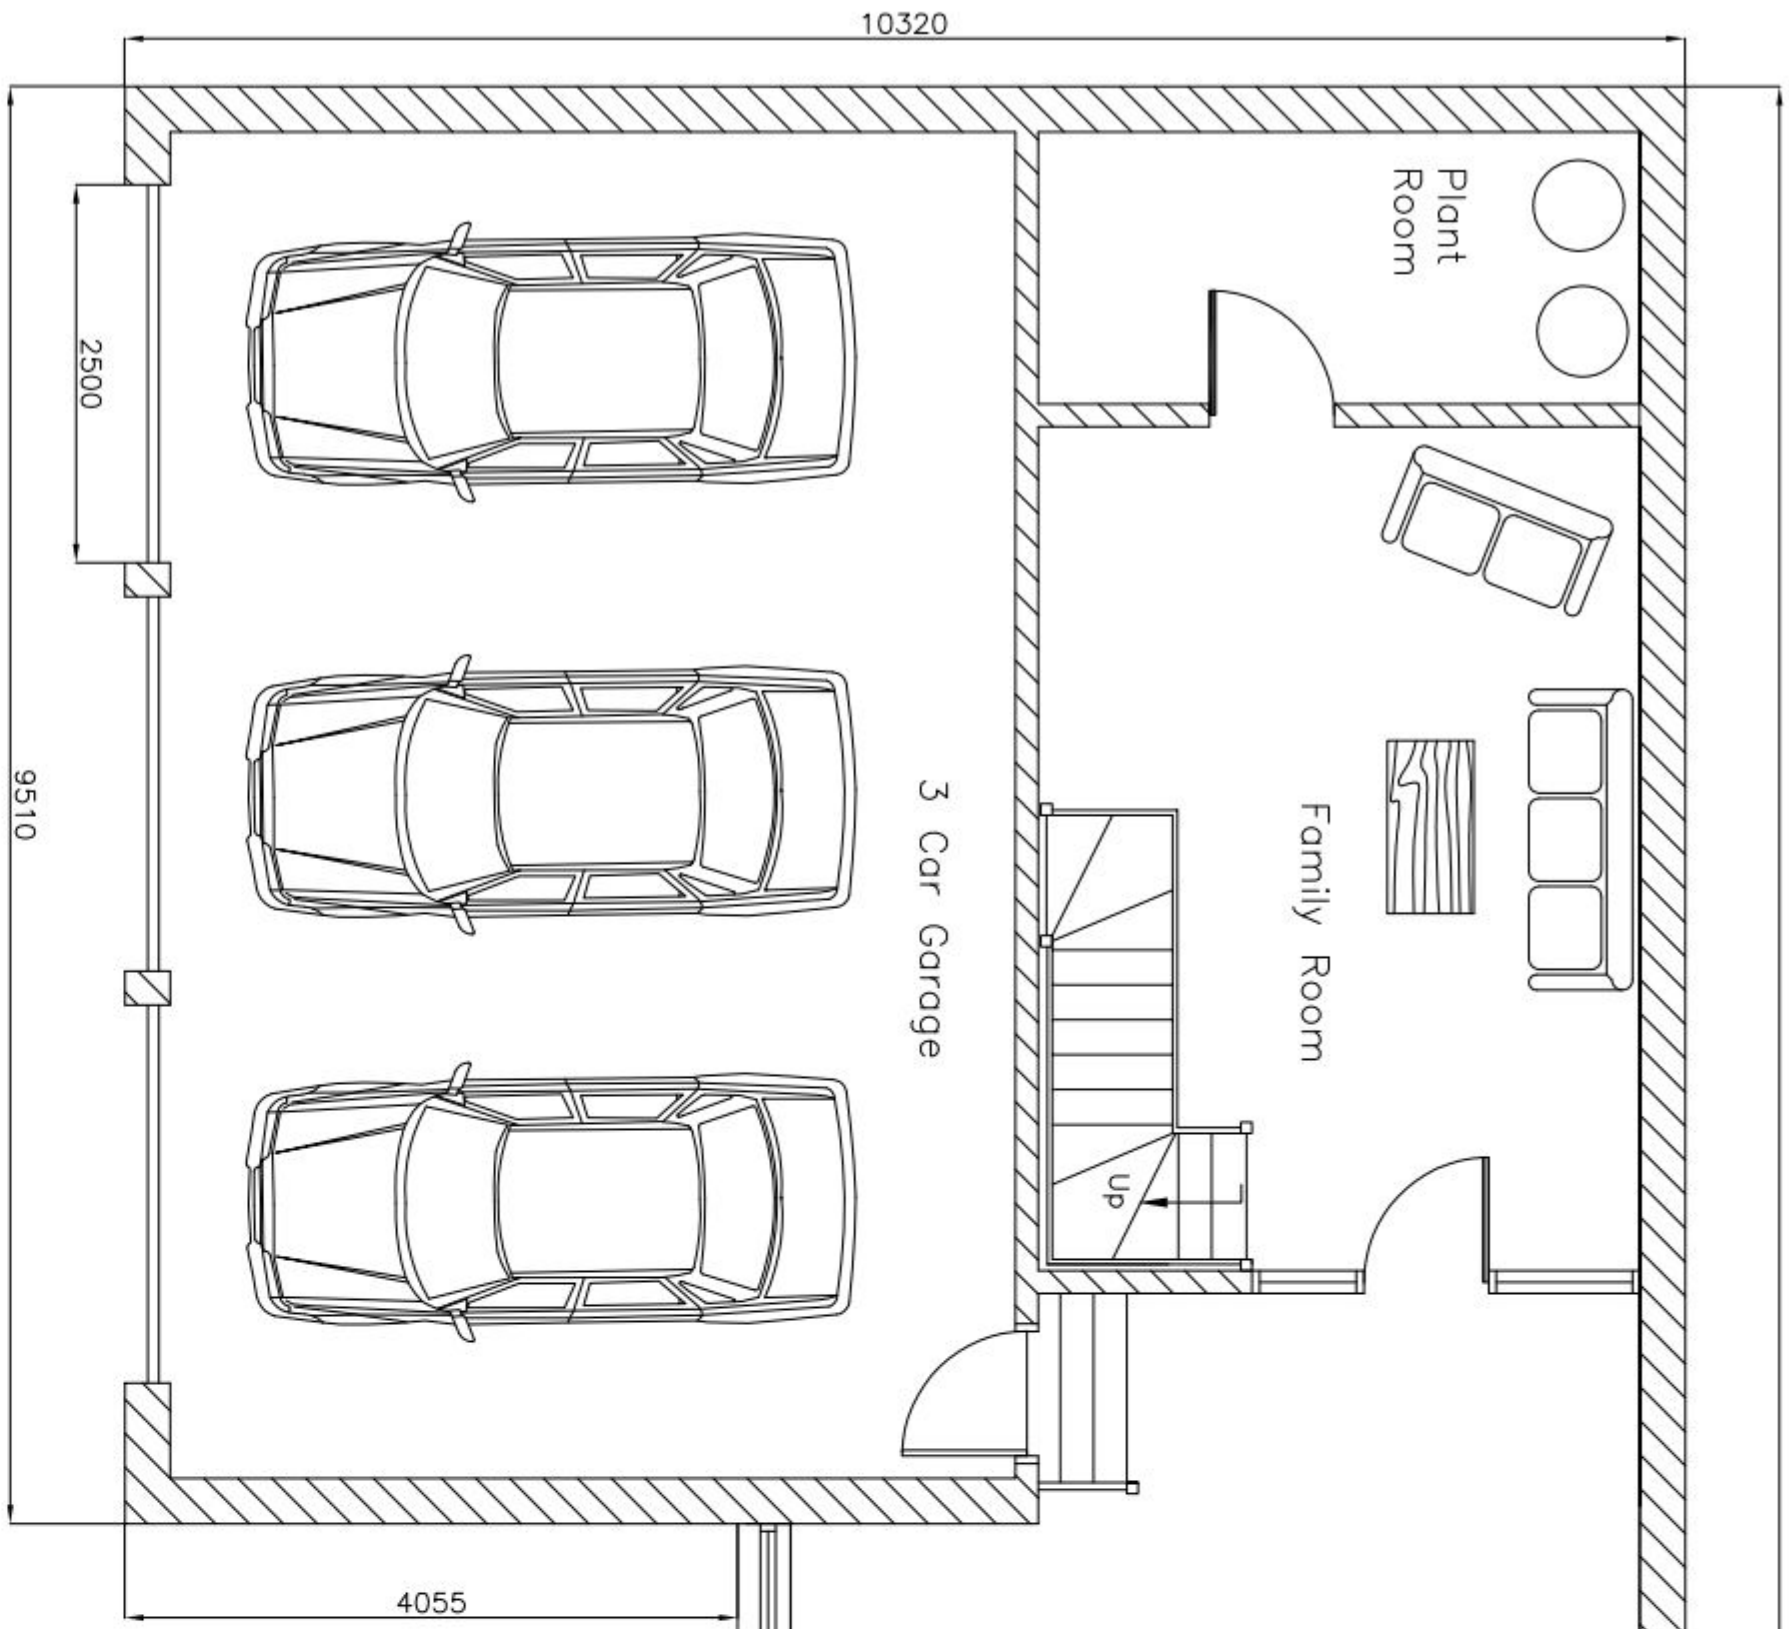

Wildcrys Technical Services
1 Bedding Close
Sittingbourne
SO16 3AW
email: admin@wildcrys.co.uk
Web: www.wildcrys.co.uk

SCHEME TITLE

63a Beaufort Road
PO9 3HT

DRAWING TITLE

GF Extension + Pool
& Garage +2 Bed

CREATED	DATE	CHECKED	APPROVED
MAH	Nov 2014		
DRAWING NUMBER	PROJECT NO.	SCALE	
Bea001		AS SHOWN	
REVISION	DWG SHEET		
REV	1_OF_1		