


NOTES

GENERAL NOTES:

1. THIS DRAWING IS TO BE READ IN CONJUNCTION WITH THE OTHER RELEVANT CONSULTANTS' DRAWINGS.
2. ALL FINISHES ARE TO CONFORM TO THE CURRENT BUILDING REGULATIONS.
3. REFER TO A SEPARATE DOCUMENT FOR THE DESIGNER'S RISK ASSESSMENT.
4. ALL WORKS OR MATERIALS INDICATED ON THIS DRAWING ARE TO BE TO THE LATEST RELEVANT BRITISH STANDARDS AND CARRIED OUT IN ACCORDANCE WITH THE BRITISH STANDARDS CODES OF PRACTICE OR RECOGNIZED INSTITUTE OR TRADE ASSOCIATION RECOMMENDATIONS AND PUBLICATIONS.

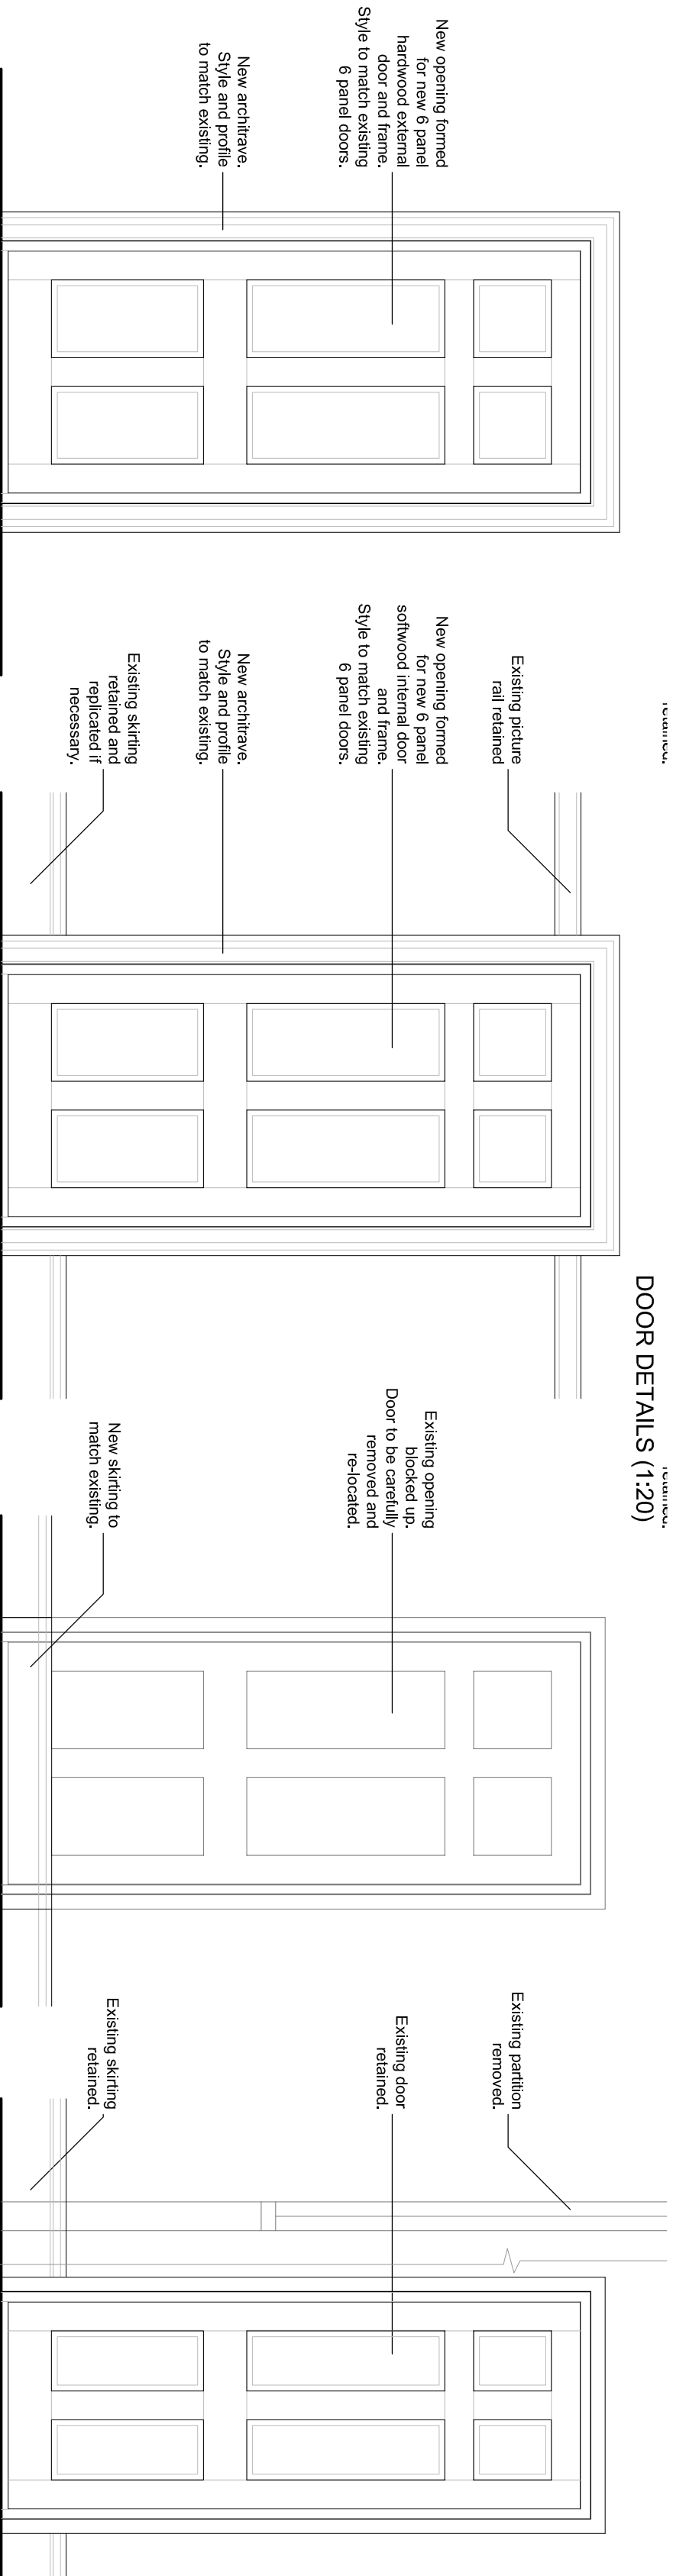


TYPICAL EXTERNAL DOOR

TYPICAL INTERNAL DOOR

All existing doors which are proposed to be removed to be relocated in within the new location where marked '*'.

Internal elevation of
blocked door to First
Floor En-suite.

Internal elevation of partition removal on First Floor.

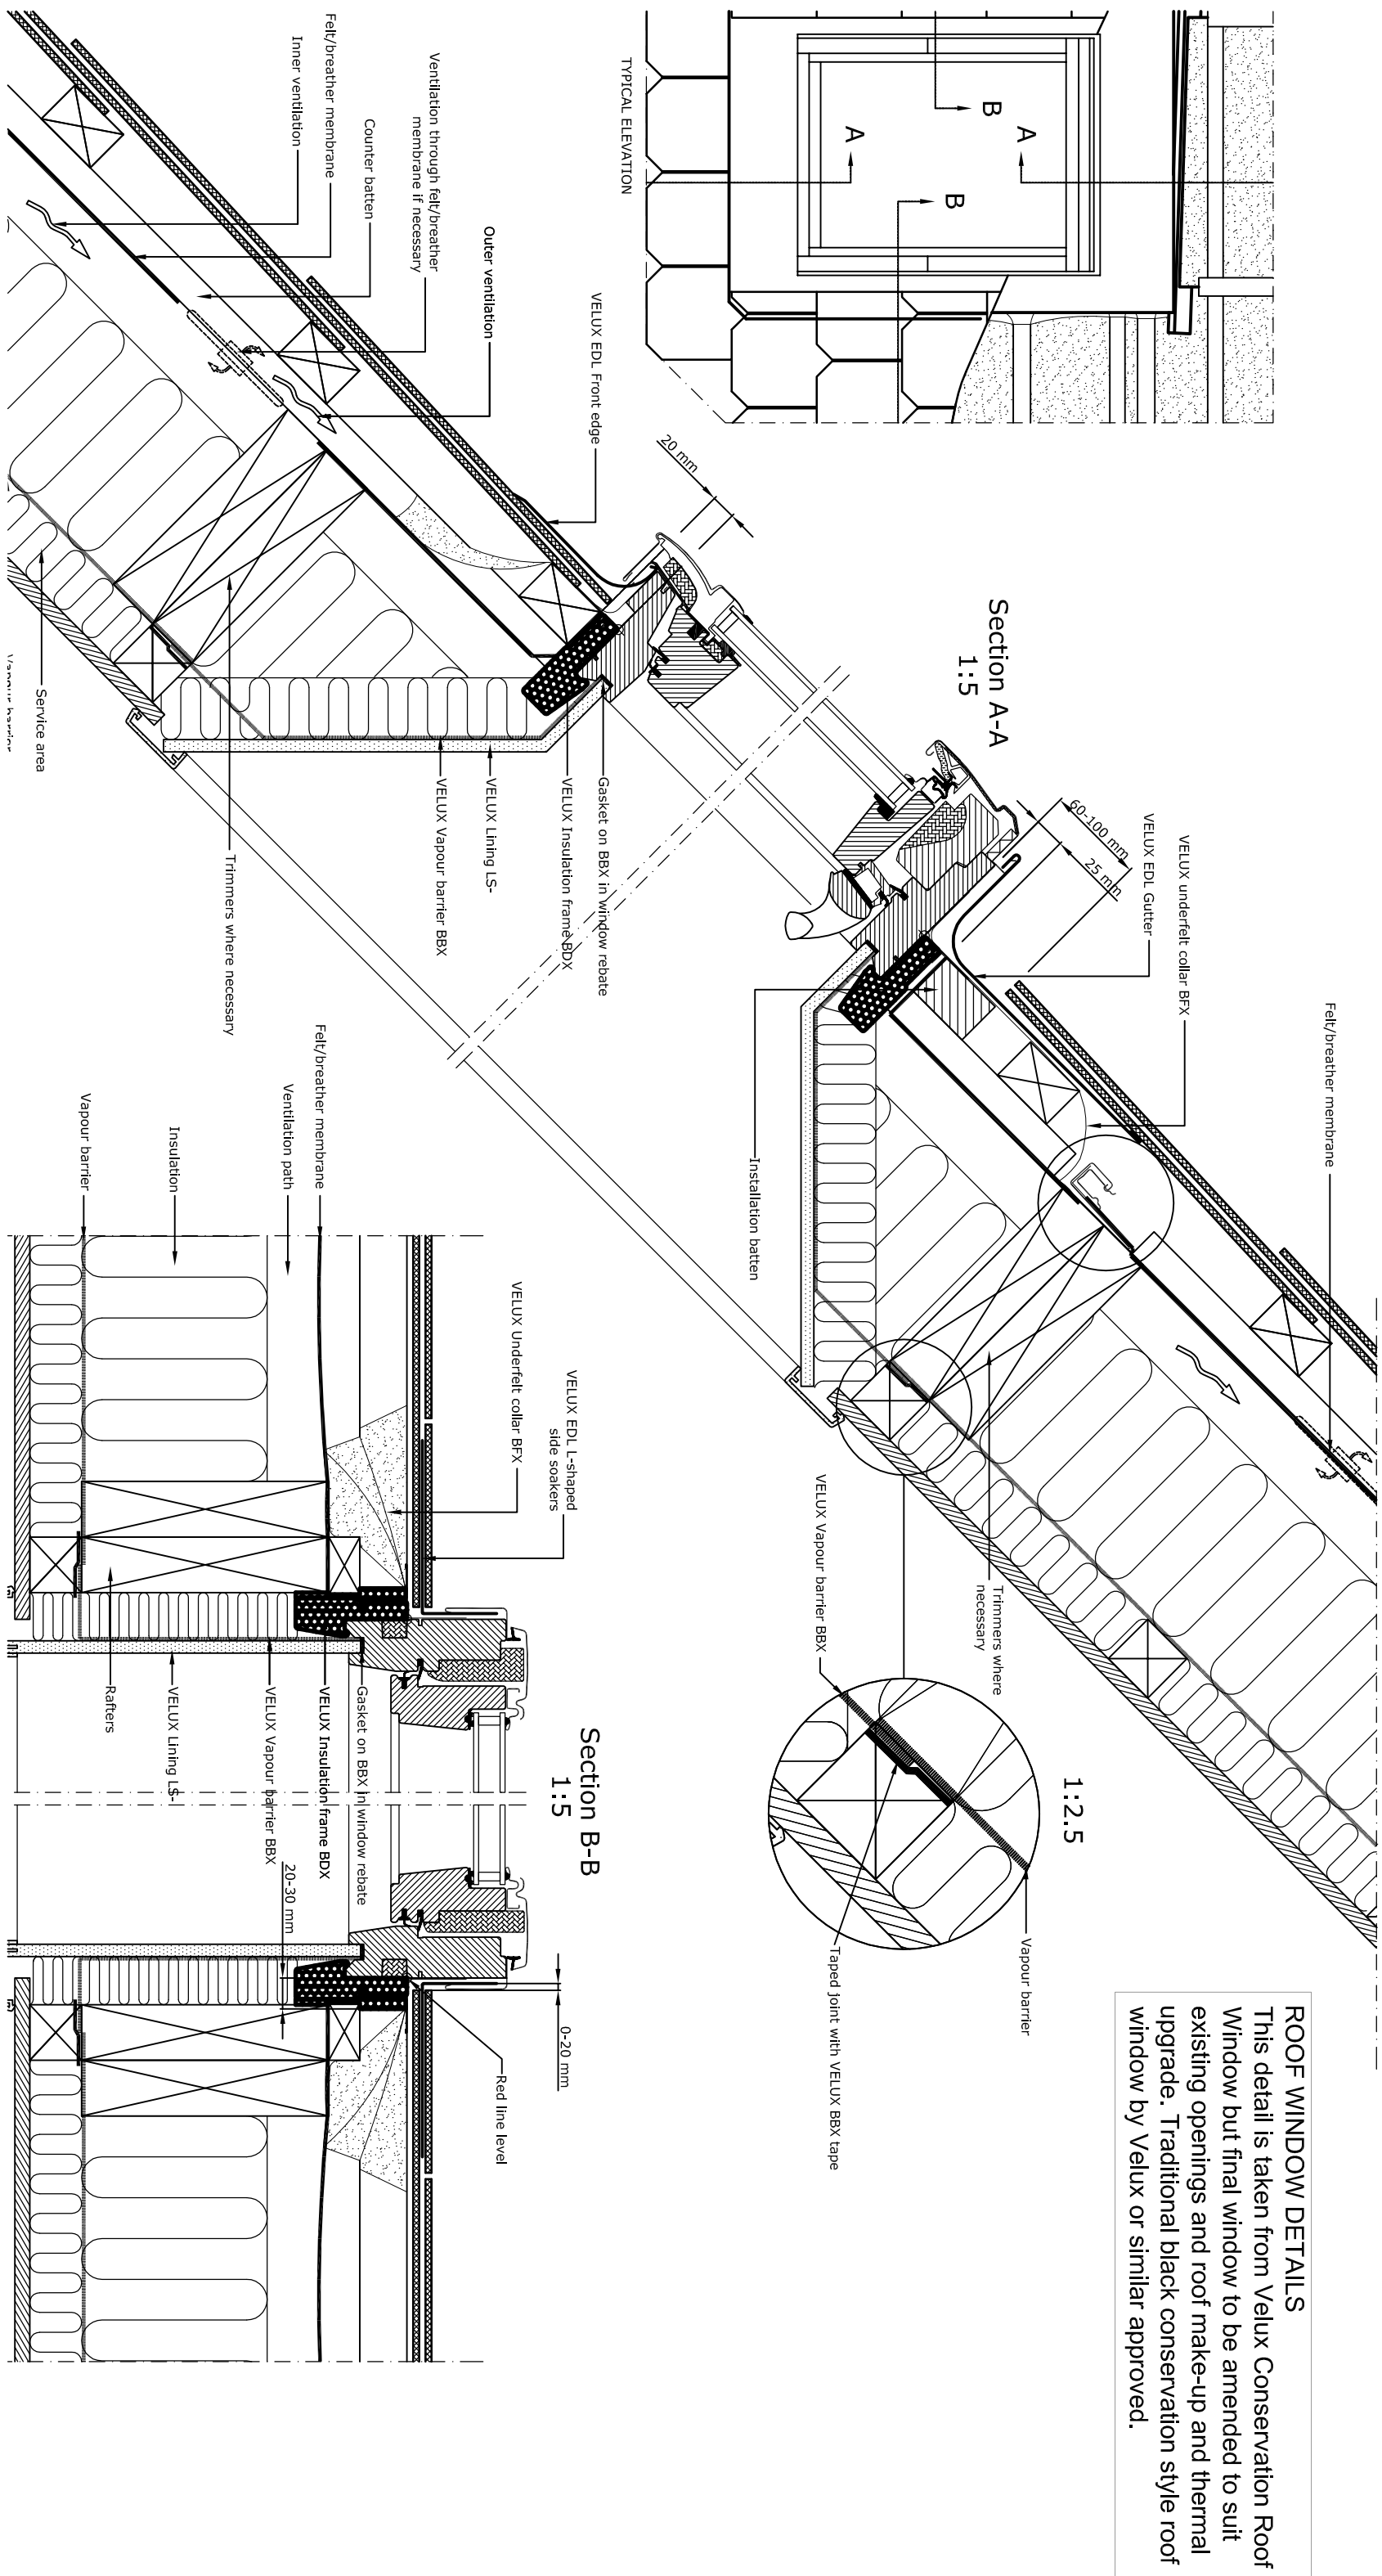

NOTES

GENERAL NOTES:

1. THIS DRAWING IS TO BE READ IN CONJUNCTION WITH THE OTHER RELEVANT CONSULTANTS' DRAWINGS.
2. ALL FINISHES ARE TO CONFORM TO THE CURRENT BUILDING REGULATIONS.
3. REFER TO A SEPARATE DOCUMENT FOR THE DESIGNER'S RISK ASSESSMENT.
4. ALL WORKS OR MATERIALS INDICATED ON THIS DRAWING ARE TO BE TO THE LATEST RELEVANT BRITISH STANDARDS AND CARRIED OUT IN ACCORDANCE WITH THE BRITISH STANDARDS CODES OF PRACTICE OR RECOGNIZED INSTITUTE OR TRADE ASSOCIATION RECOMMENDATIONS AND PUBLICATIONS.

Revision	Date	Description	Dwn	Chkd
----------	------	-------------	-----	------

PLANNING



PLC

Brankesmere House
Queens Crescent, Southsea
Portsmouth PO5 3HT
Hampshire England

Tel: (0203) 927 55 333
Tel: (0203) 927 55 222
Fax: (0203) 927 55 222

E-Mail: admin@plcarchitects.com
Web: www.plcarchitects.com

ARCHITECTS

Client:

THE OWEN AGENCY LTD

Project :

HALL PLACE, SOUTH STREET, CONVERSION TO FORM RESIDENTIAL DWELLINGS

Drawing Title:

DOOR, WINDOW AND INTERNAL DETAILS

Drawn By	Date	Checked By	Date	Approved By	Date
DB	APR 14	PP	APR 14		
Drawing No.	13.1946.107	Revision:	-	Scale:	1/20@A2
PLC ARCHITECTS © COPYRIGHT RESERVED 2013 NOT TO BE SCALED. DIMENSIONS TO BE CHECKED ON SITE SCALING ONLY FOR LOCAL AUTHORITY PURPOSES					