

Expansion from 2FE to 3FE

Proposed Floor Plans

Key:

1. Reception & Waiting
2. General Office
3. Head Teacher
4. Staff Room
5. WCs
6. Kitchen & Servery
7. Plant & Non-teaching Stores
8. Hall
9. Classrooms - Reception
10. Classrooms - Key Stage 1&2
11. Learning Resource / Library
12. Specialist Practical
13. Studio/ Small Hall/ Music & Drama
14. Small Group Room (SEN)
15. ICT Suite
16. Car Park
17. Games Court
18. Hard Play
19. Soft Play
20. Habitat
21. Pitch


-  General Teaching - New Build
-  General Teaching - Refurb
-  Non-Teaching - New Build
-  Non-Teaching - Refurb
-  Circulation
-  New External Tarmac
-  New build
-  Existing Retained
-  Existing Removed

PLANNING

1:200 @ A3

P10292.13

July 2014

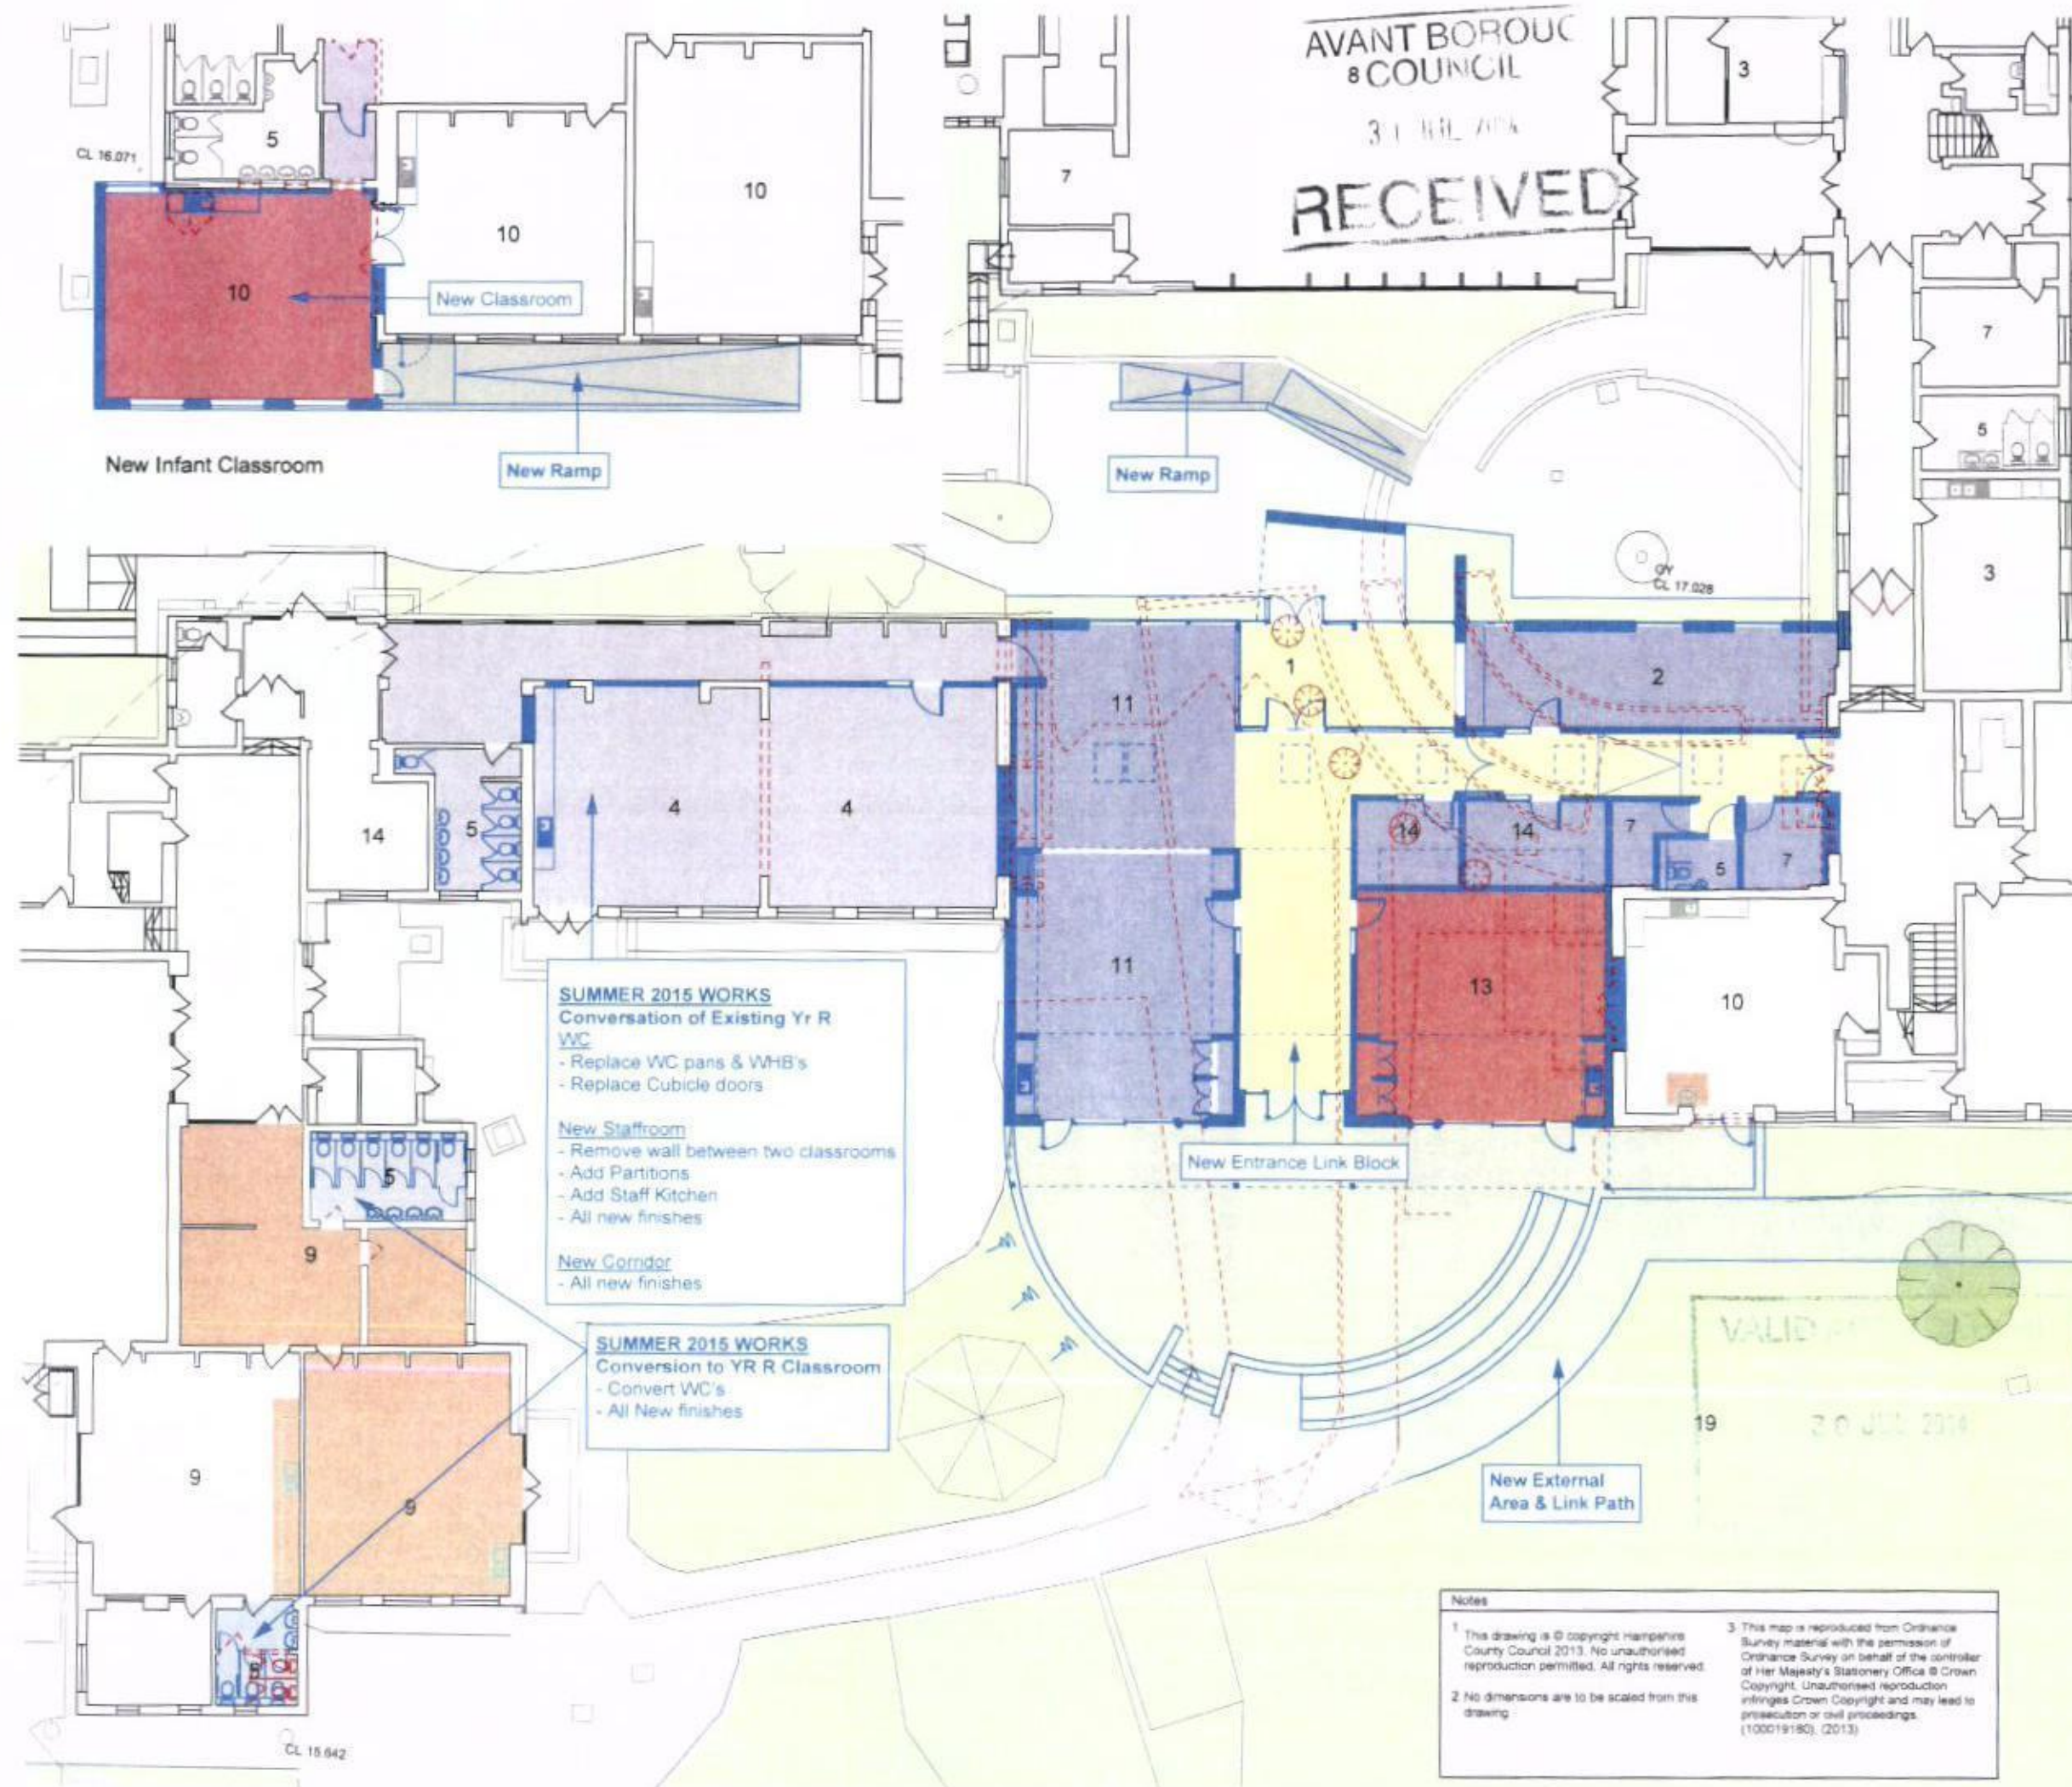

AVANT BOROUGH
COUNCIL

31 JUL 2006

RECEIVED

CL 16.075

10

New Classroom

New Infant Classroom

New Ramp

New Ramp

CL 17.02

2

14

5

4

4

11

11

1

1

19

30 JUL 2014

100

¹ This drawing is © copyright Hampshire County Council 2013. No unauthorised reproduction permitted. All rights reserved.

2. No dimensions are to be scaled from this drawing.

3- This map is reproduced from Ordnance Survey material with the permission of Ordnance Survey on behalf of the controller of Her Majesty's Stationery Office © Crown Copyright. Unauthorised reproduction infringes Crown Copyright and may lead to prosecution or civil proceedings.
(100019180). (2013)