

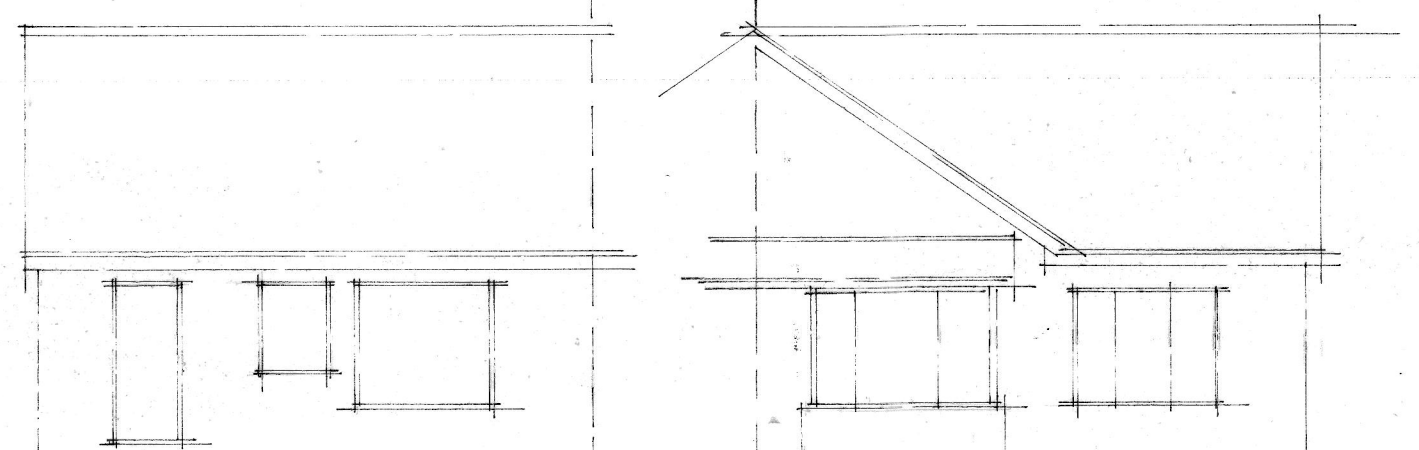
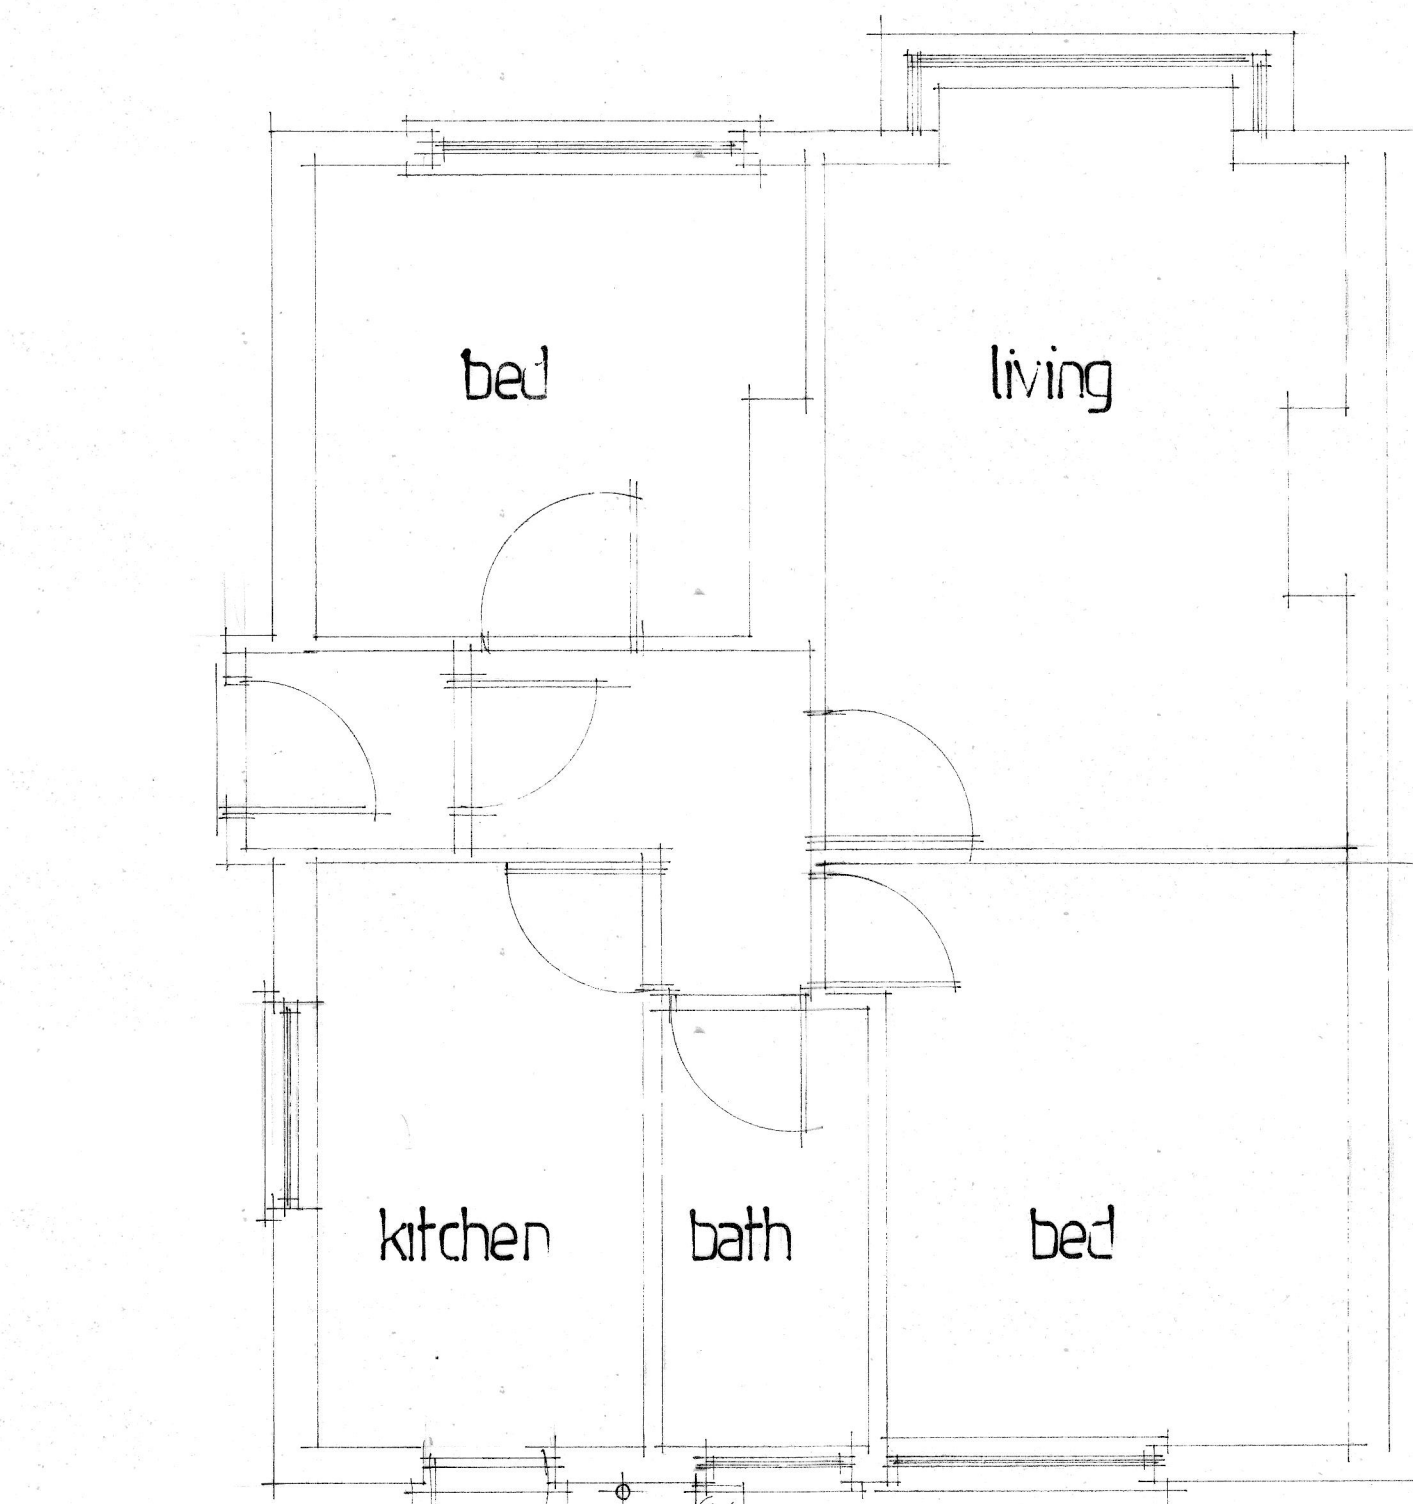
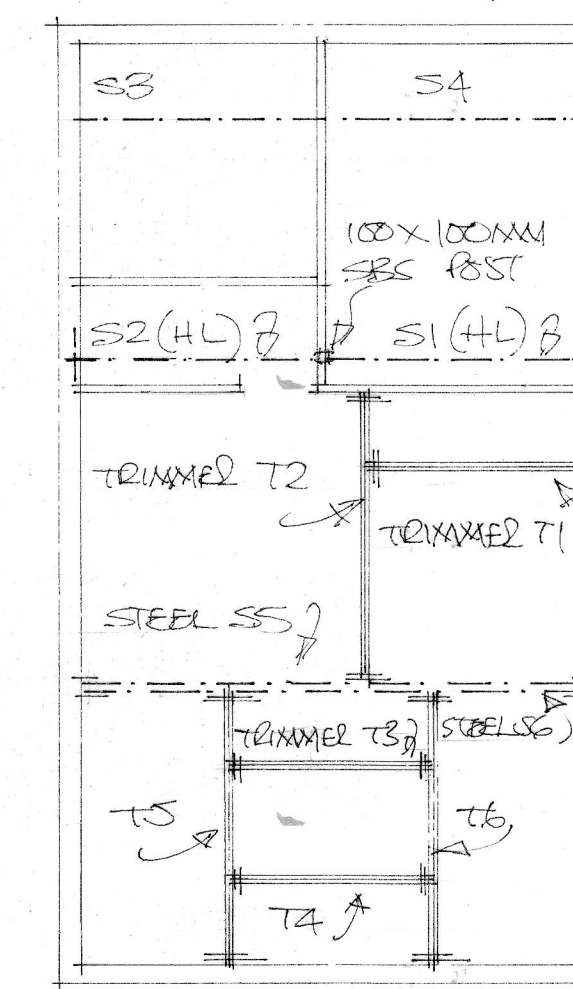
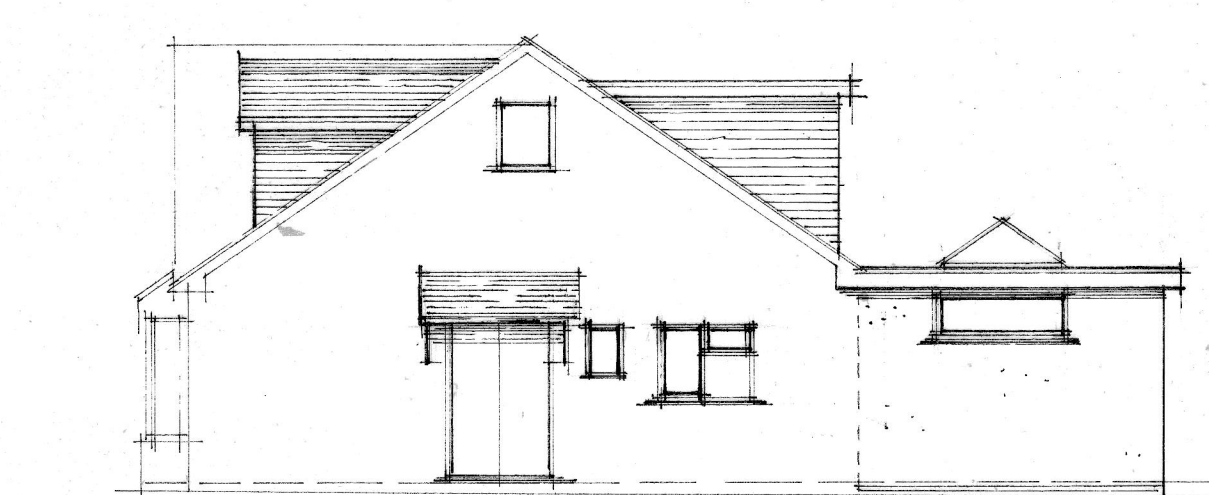
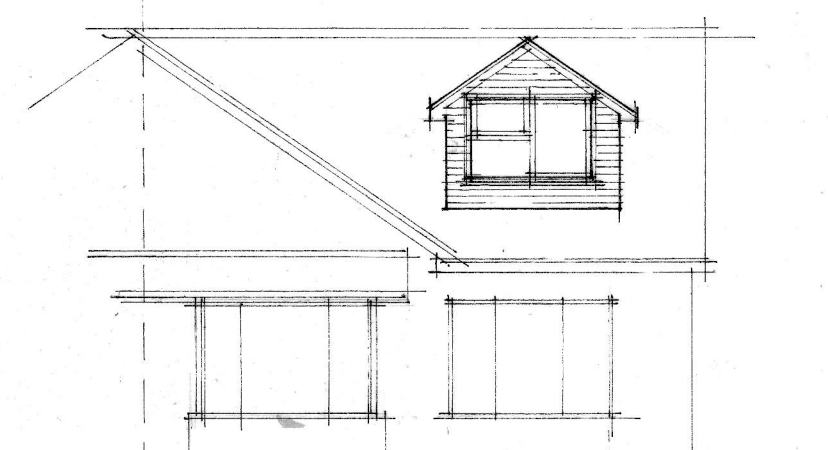
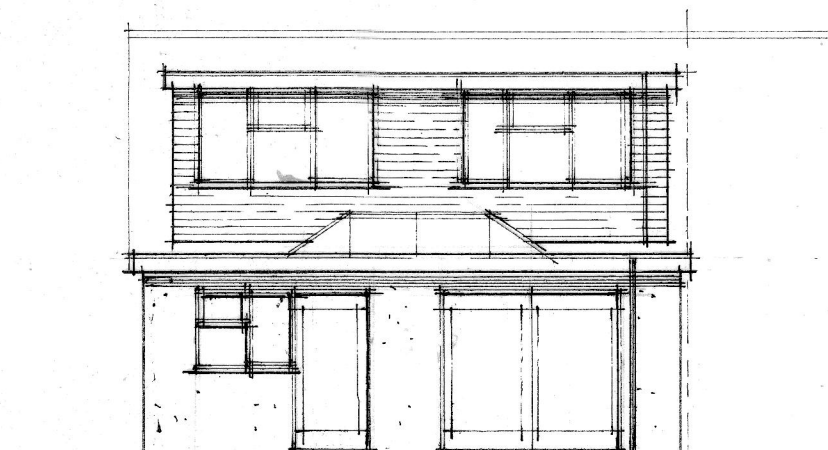
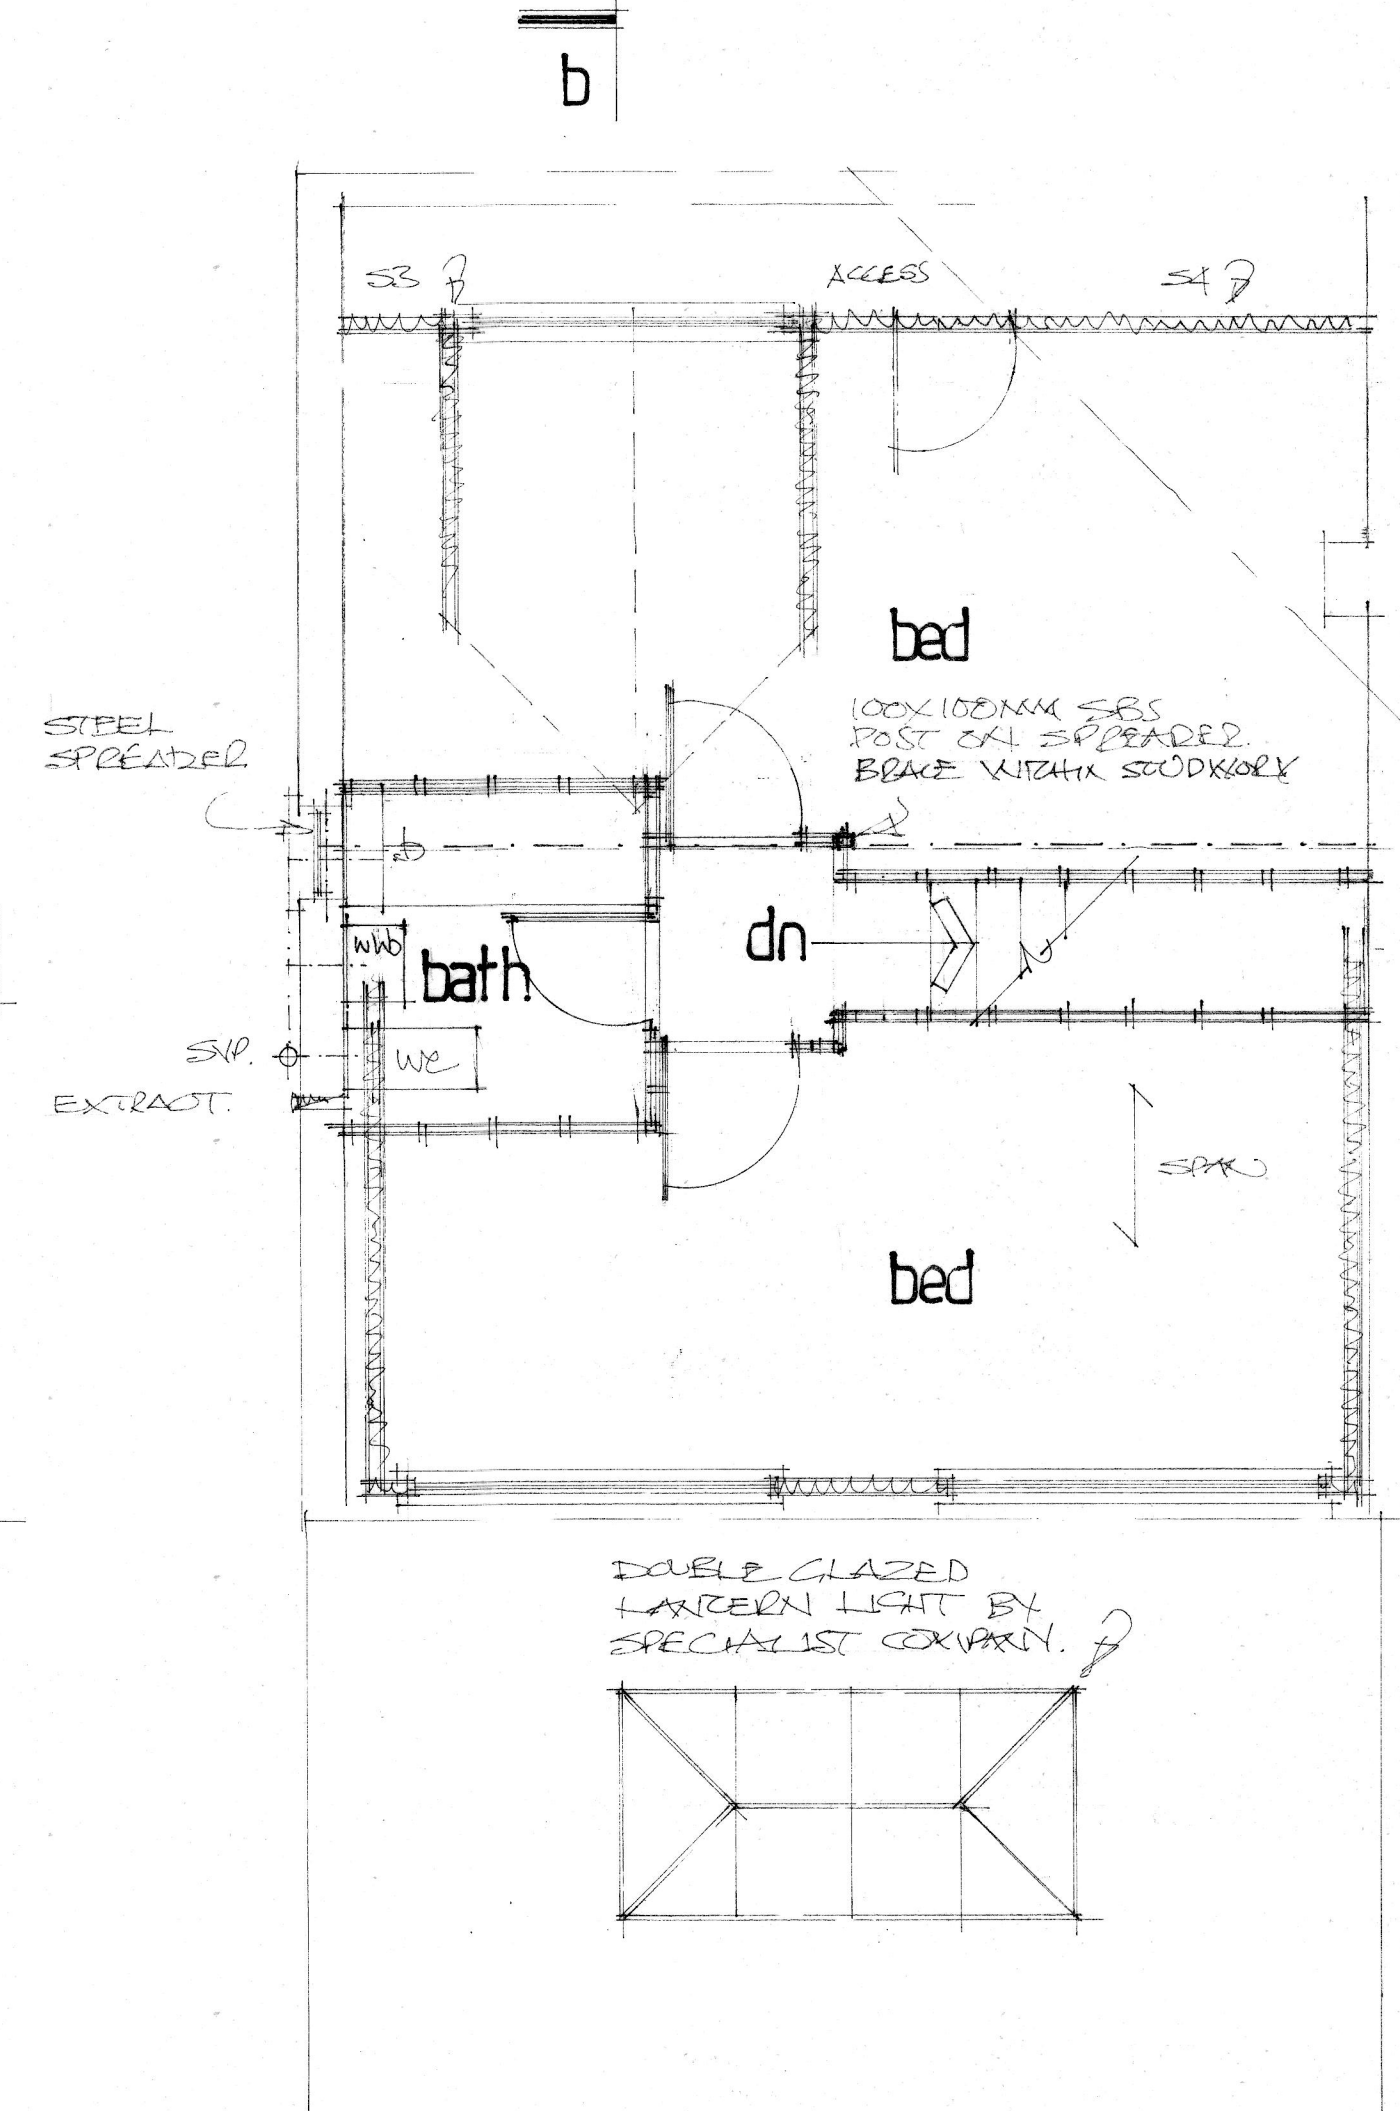
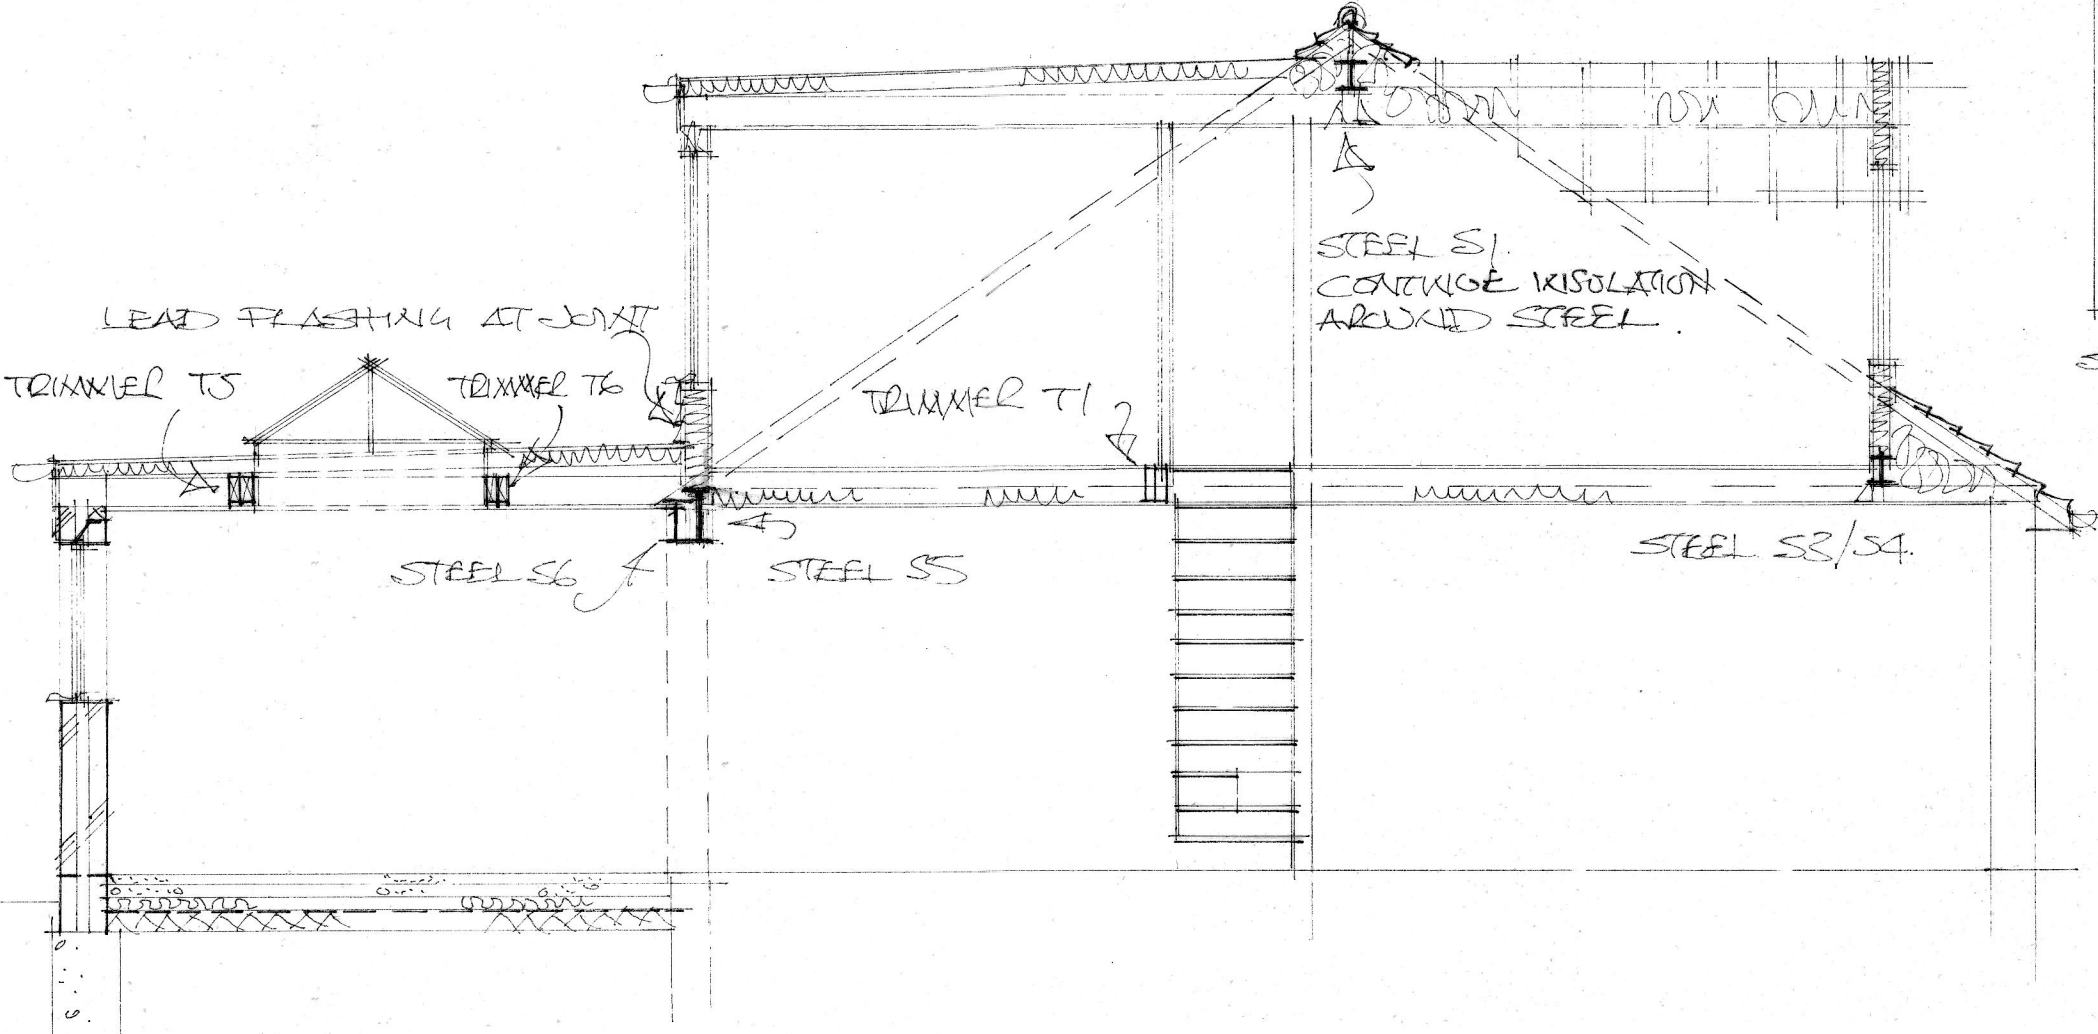
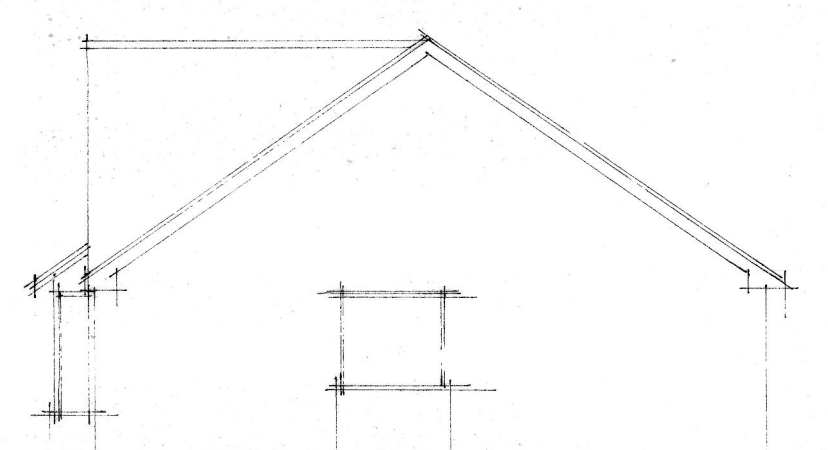


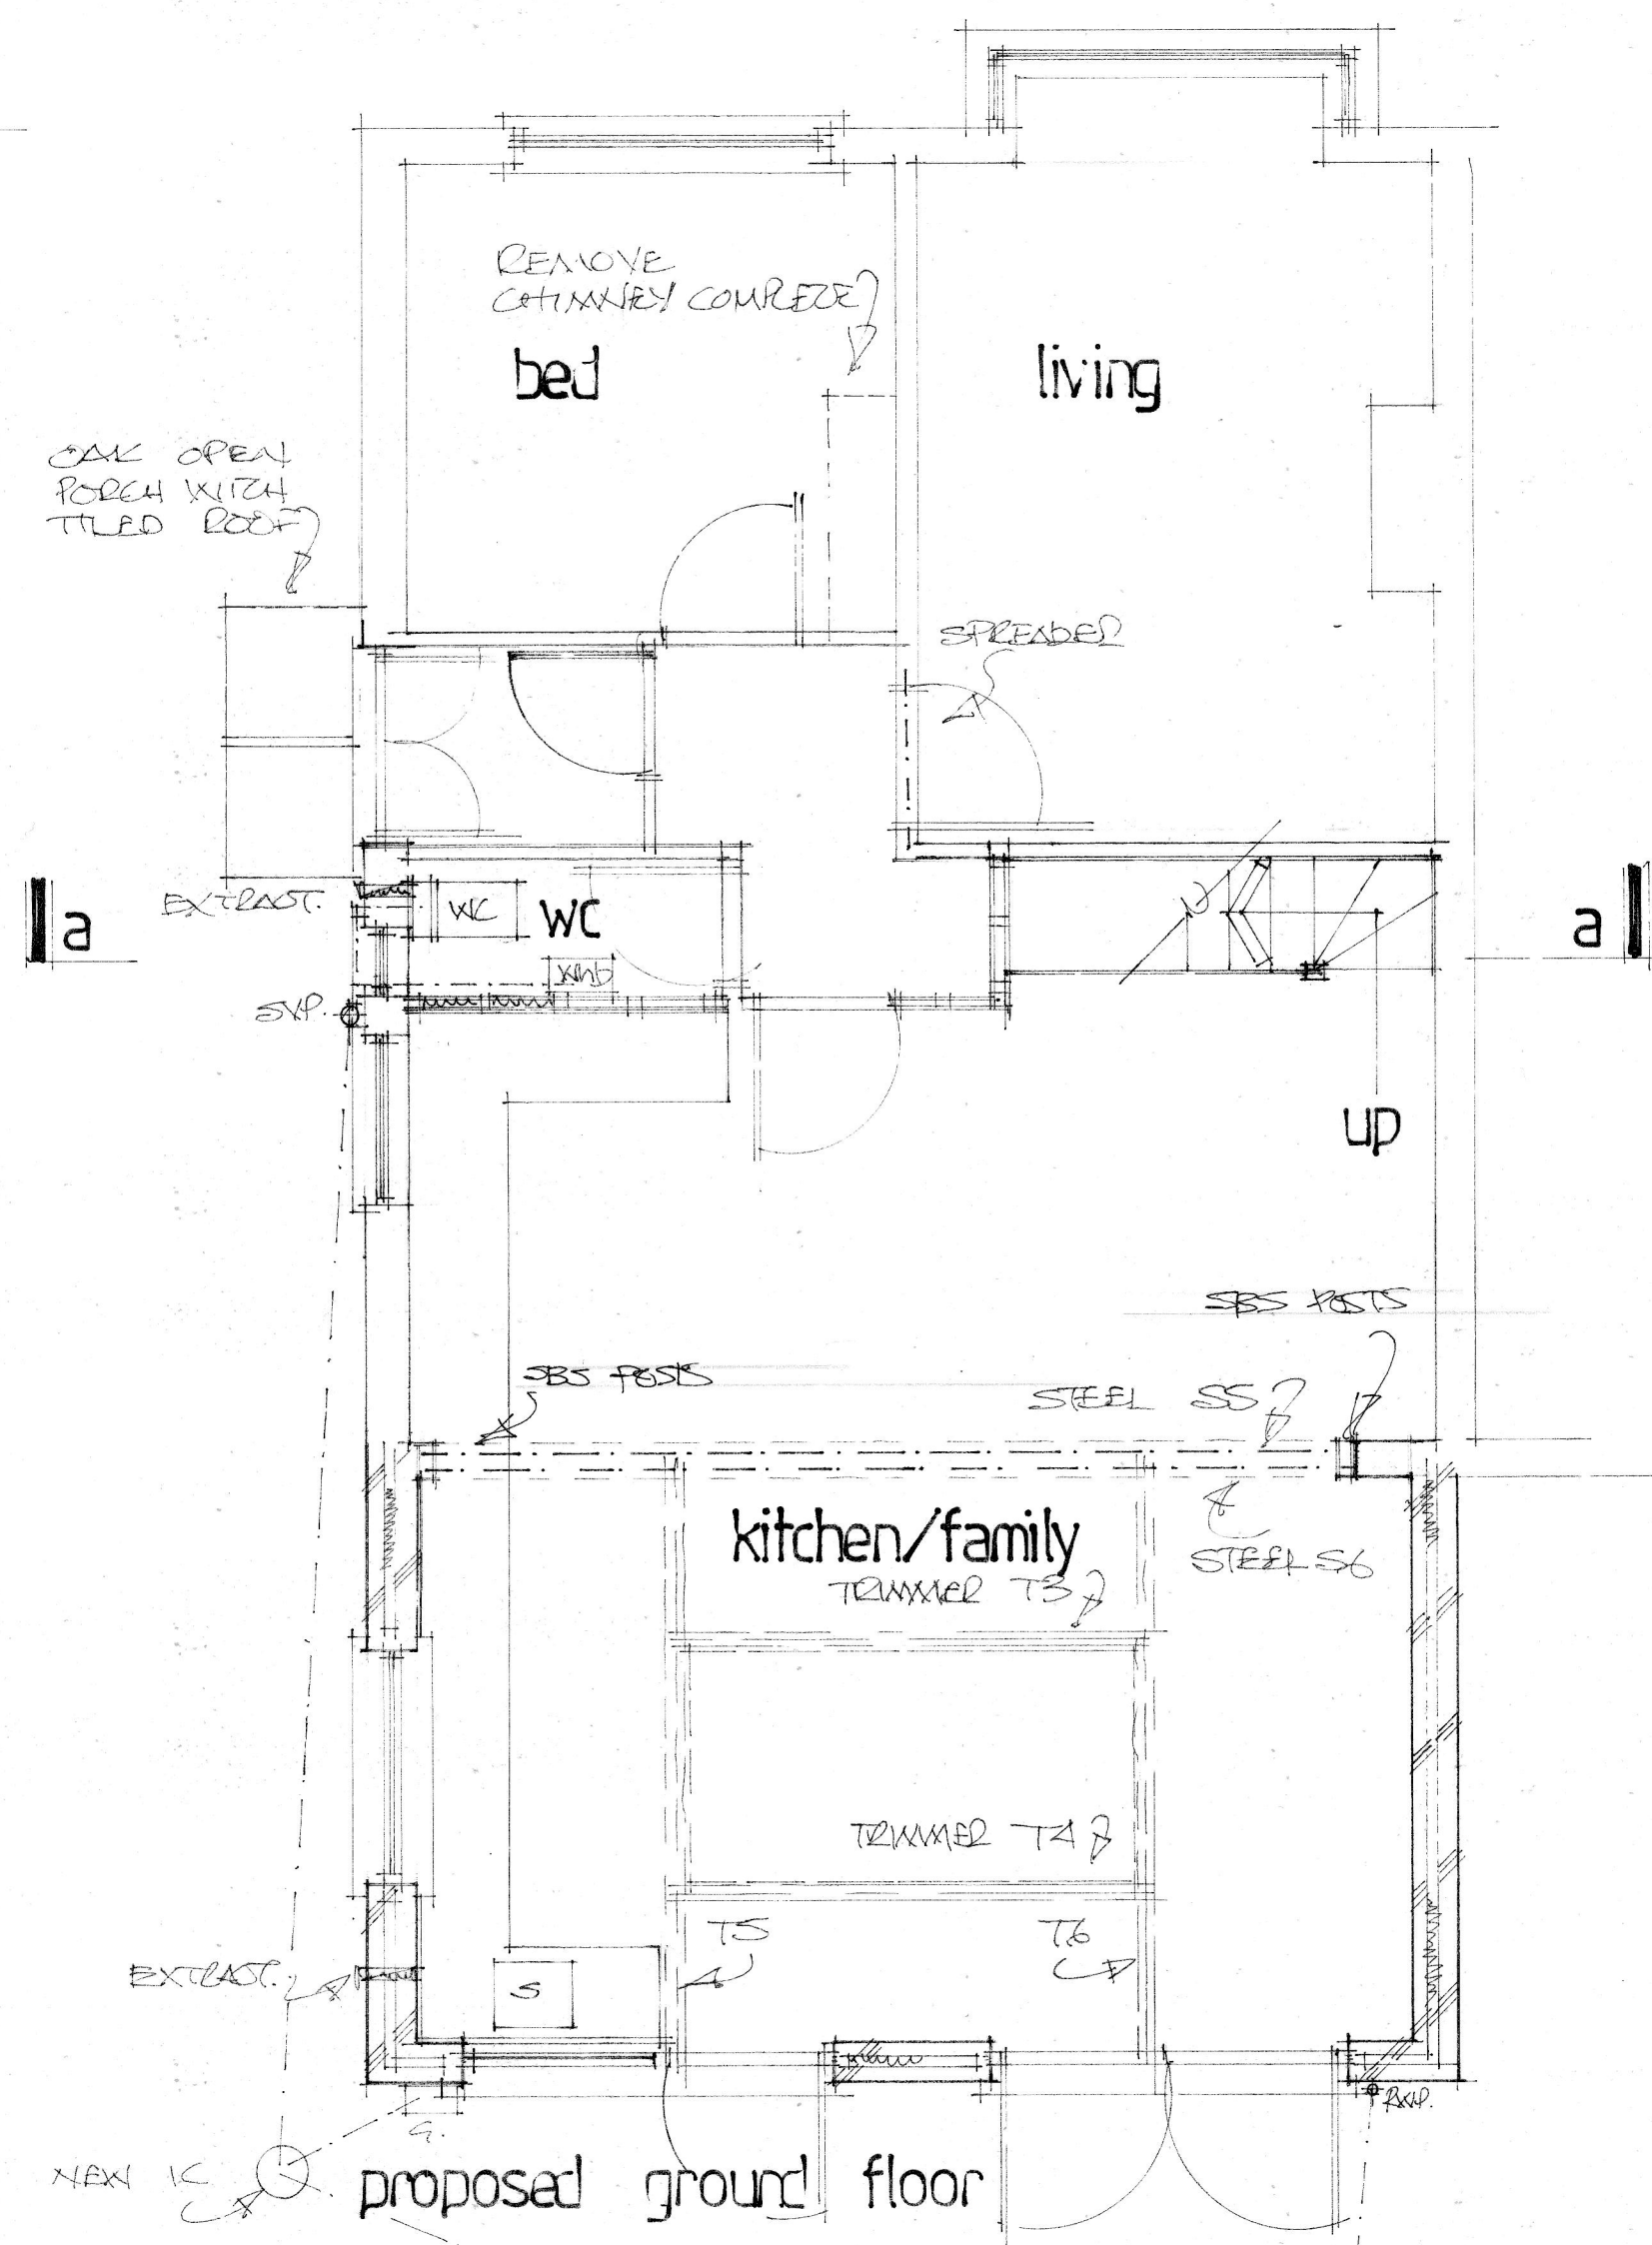

existing front

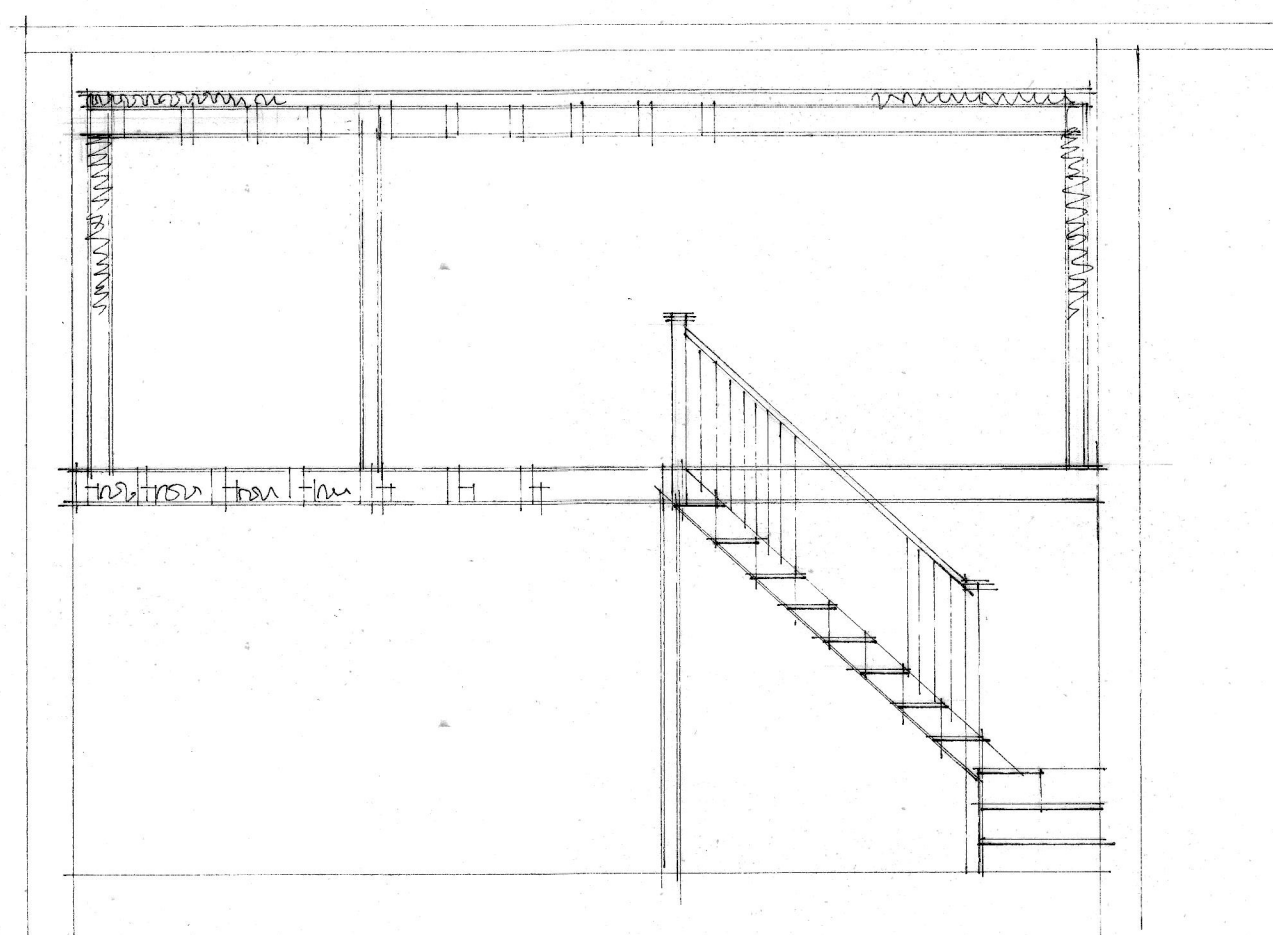

A		Date	Revision
© copyright			
THORNS-YOUNG ARCHITECTURAL			
THORNS-YOUNG LTD CHARTERED BUILDING CONSULTANTS 212 London Road, North End, Portsmouth PO2 9JQ Tel: (023) 9267 2883 Fax: (023) 9266 3457 Website: www.thornsyounge.co.uk			
Client			
MS. J. J. J. J.			
Job Title			
16, LILLY AVENUE WATERLOOVILLE			
Drawing Title			
PROPOSED LOFT CONVERSION AND REAR EXTENSION.			
Scale 1:50 + 1:100			
Date MAY 2014		Drawn by CML	
Org. No.		Rev.	
7106:14:1			