


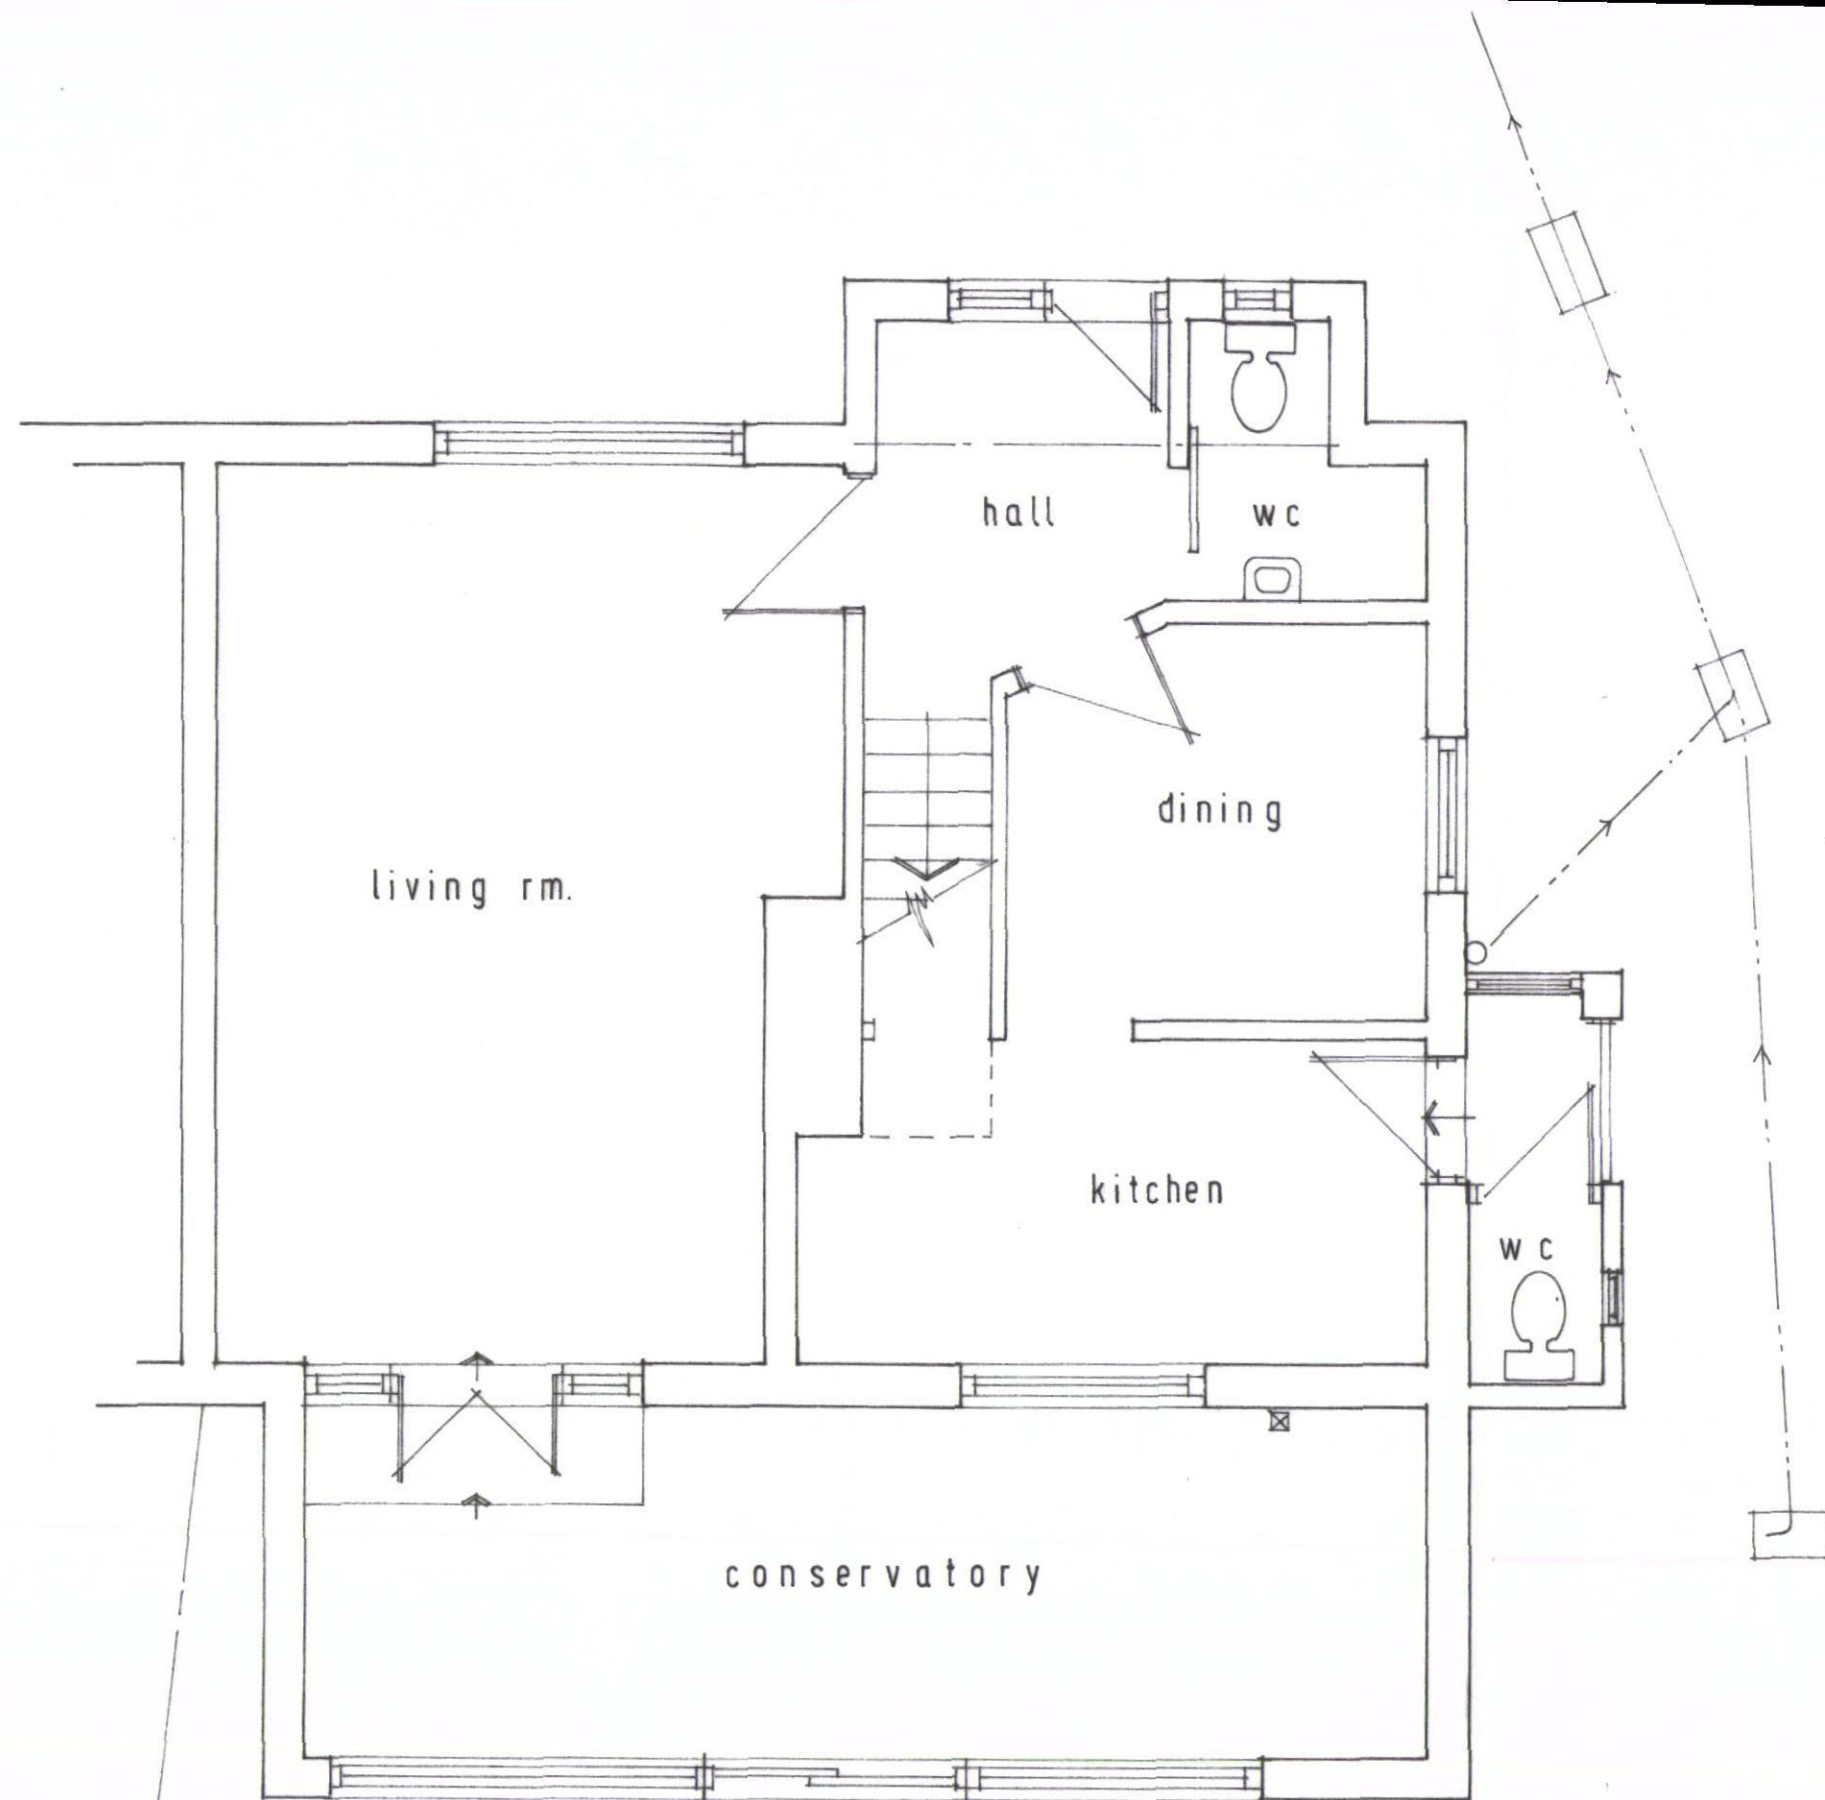

GROUND FLOOR AS EXISTING

1 : 50

