


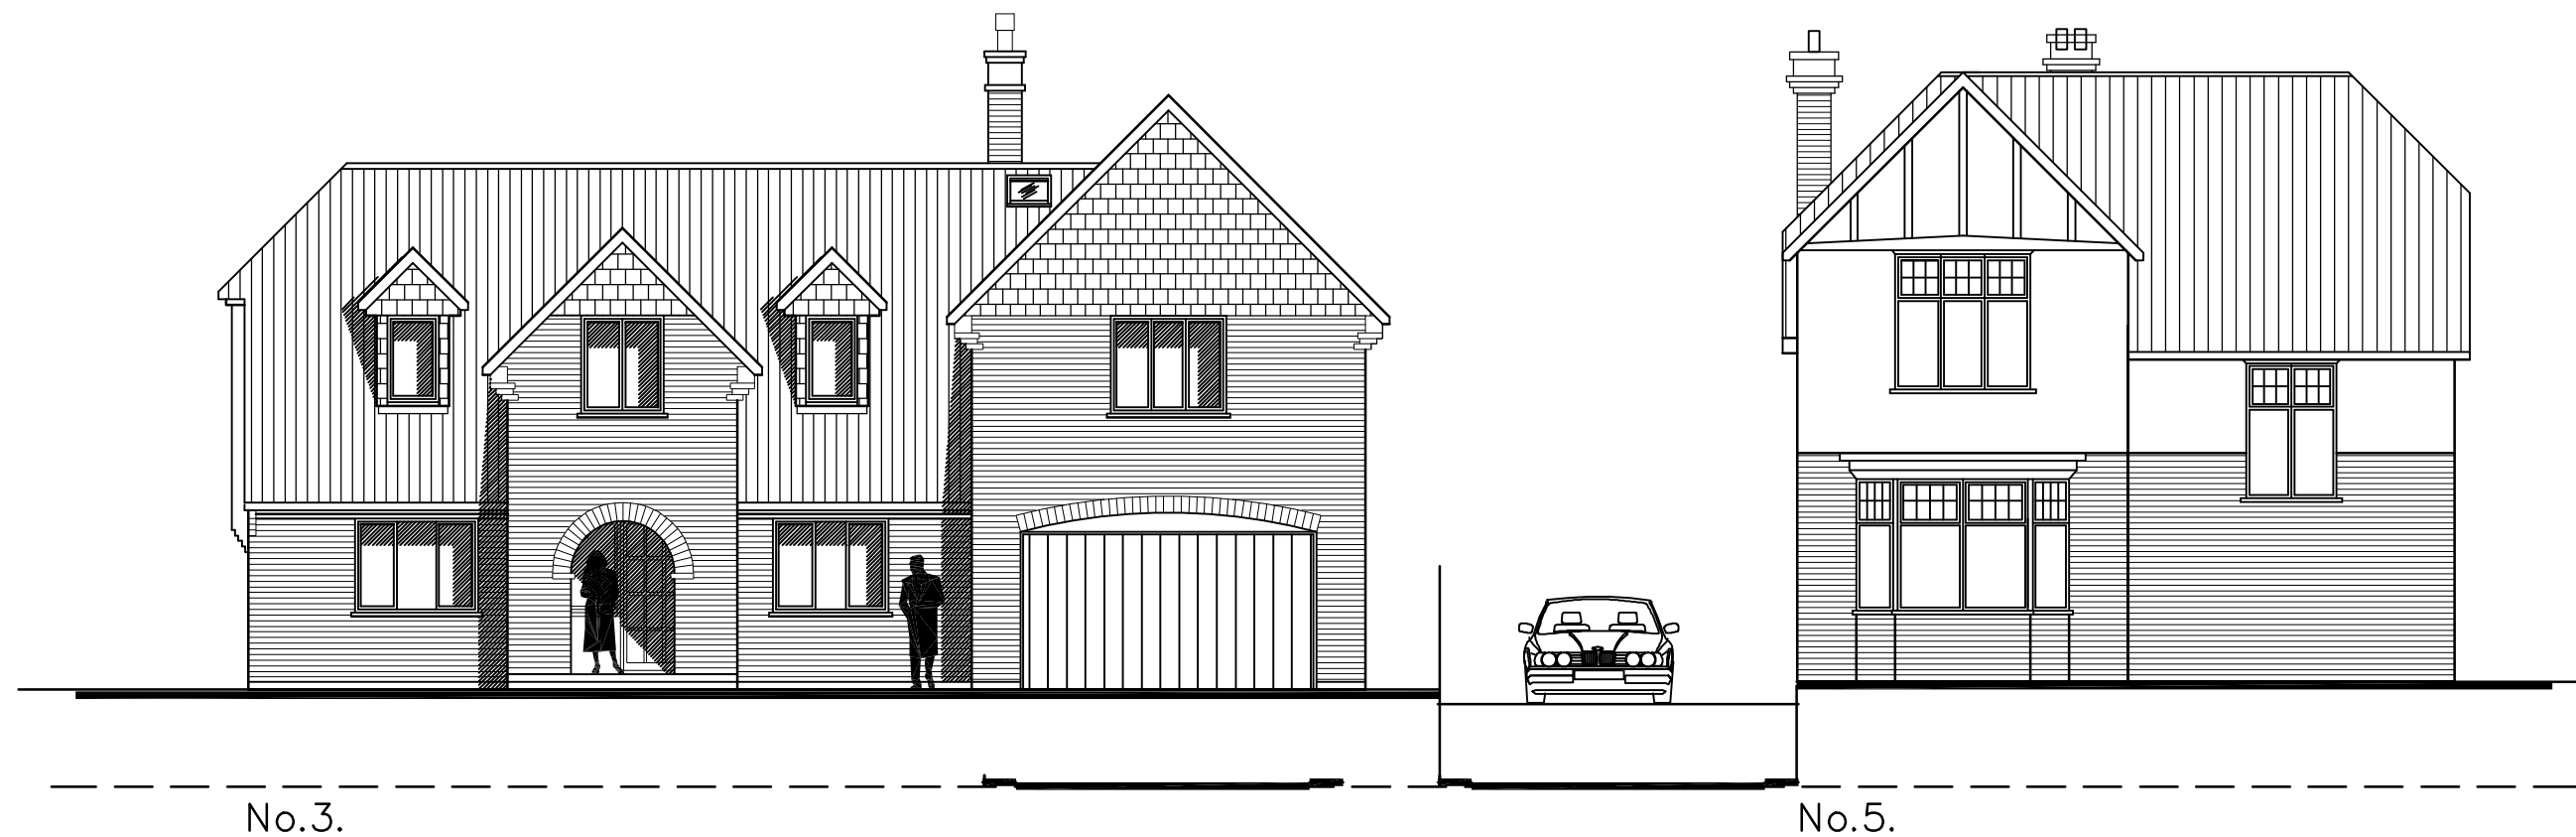

3 Bacon Lane
Hayling Island
PO11 0DN

PROPOSED ELEVATIONS

Revisions

- A. Roofwindow added. 08/01/14
- B.
- C.

Martin Critchley
Chartered Architect
7 North Street
Havant, Hampshire, PO9 1PW
023 92 474 919
critchleyarchitect@hotmail.com

Scale A3 = 1:100
Drawn MHC/JHL/KML
Date 07/01/14

metres

10

20

30

1342-413^A