

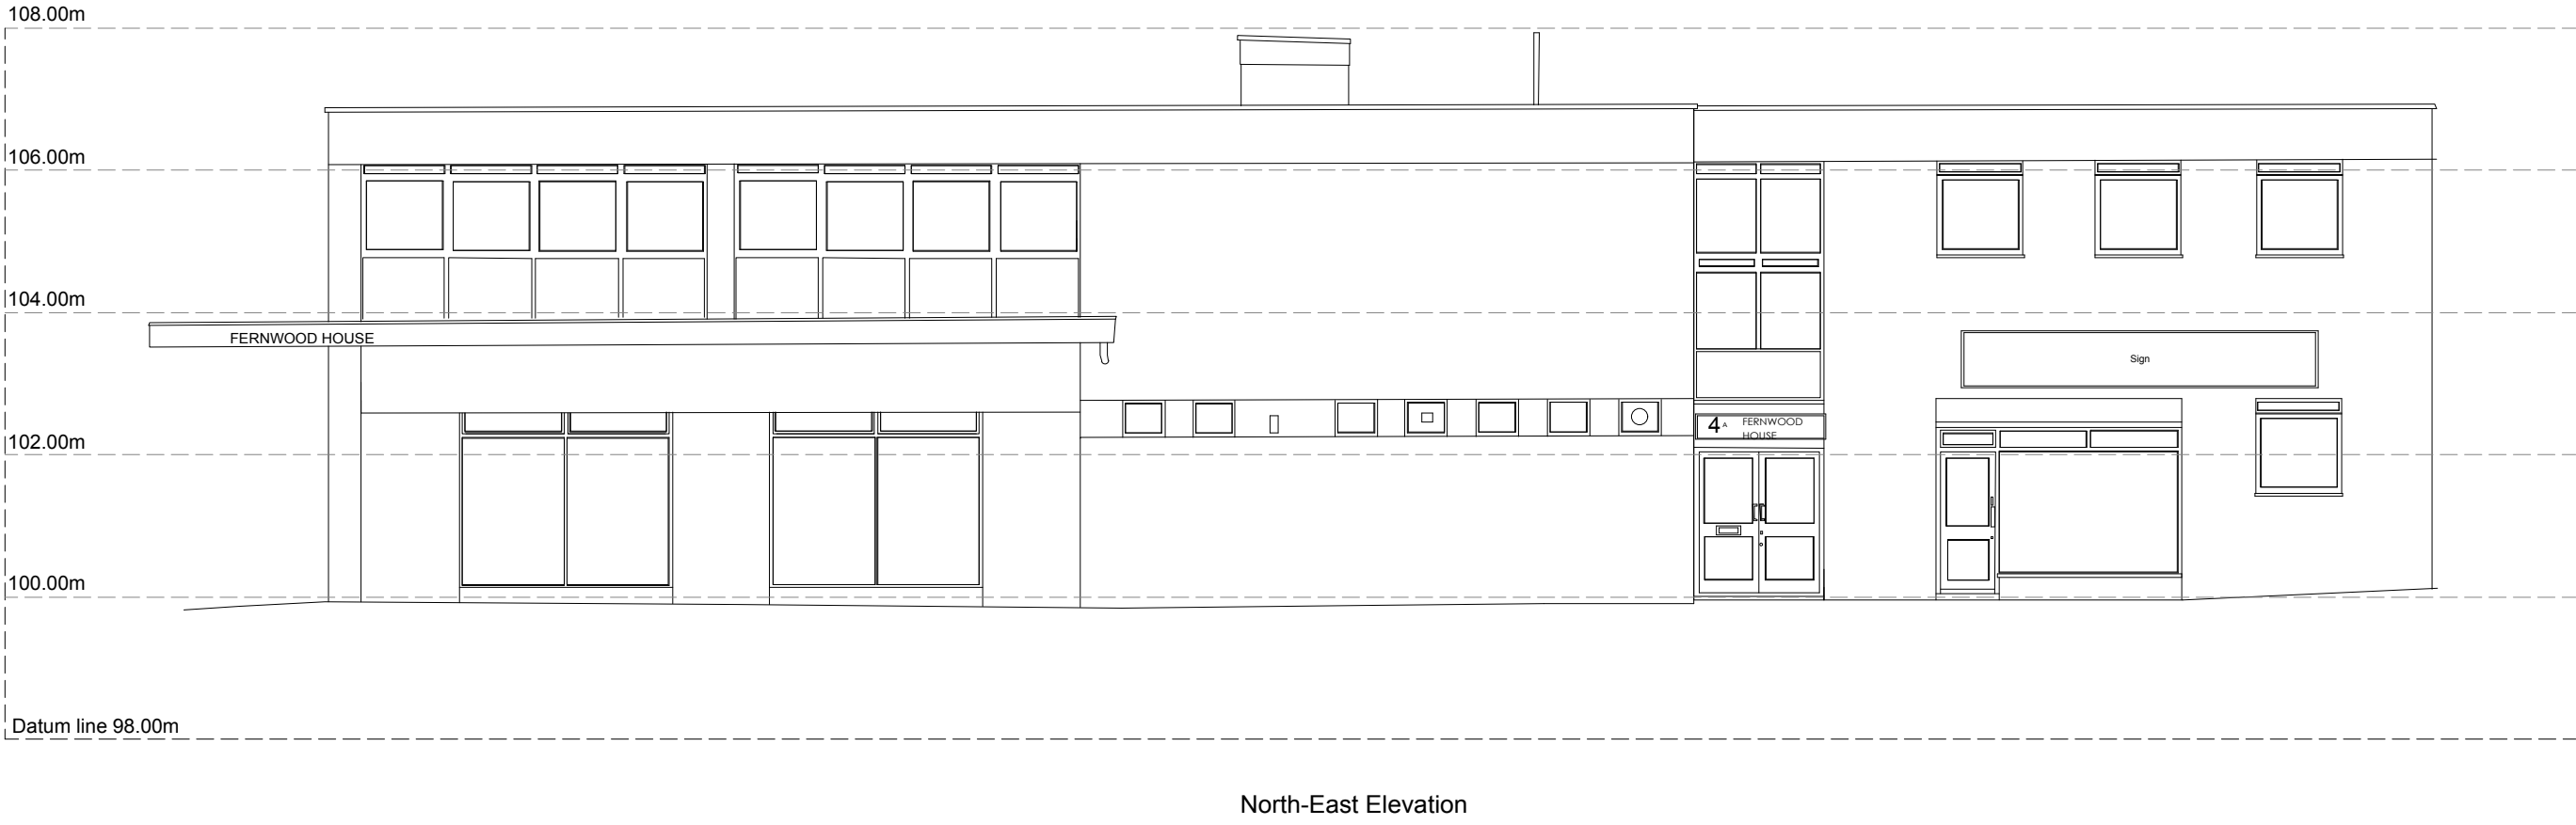
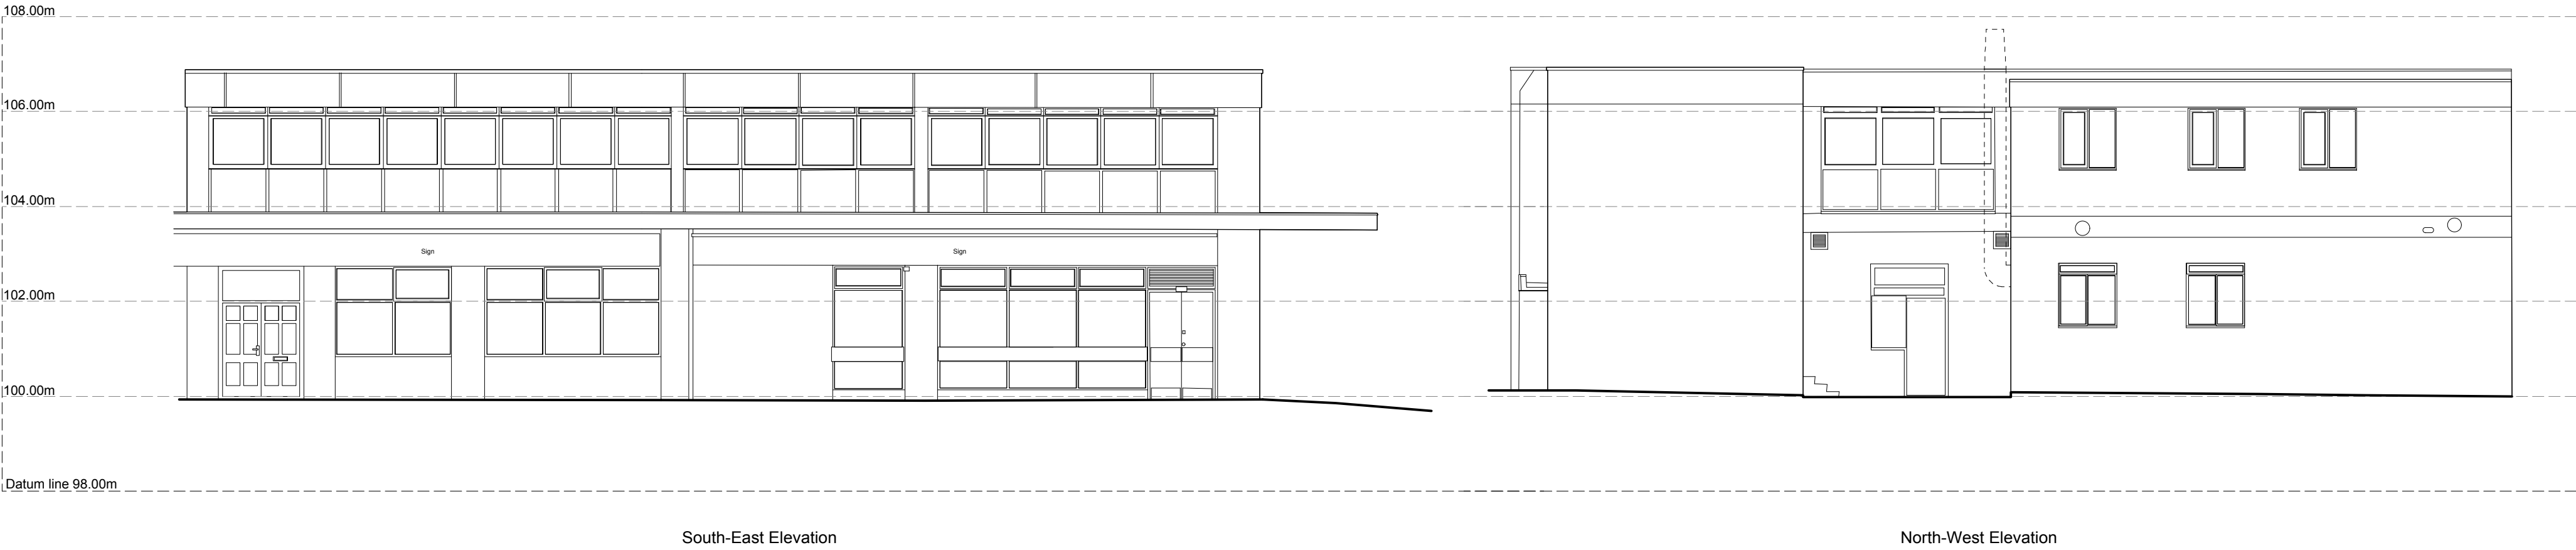


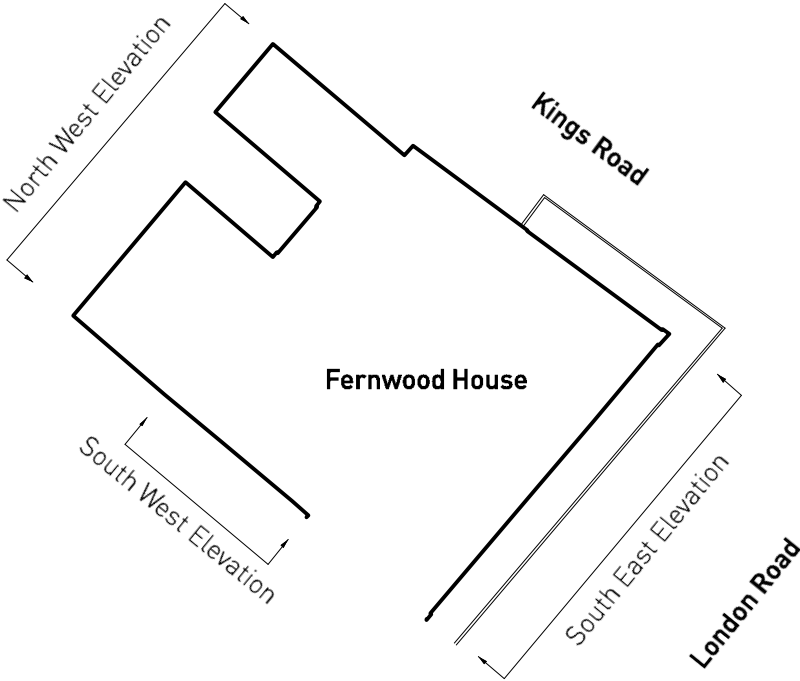

FERNWOOD HOUSE, LONDON ROAD, COWPLAIN - EXISTING ELEVATIONS

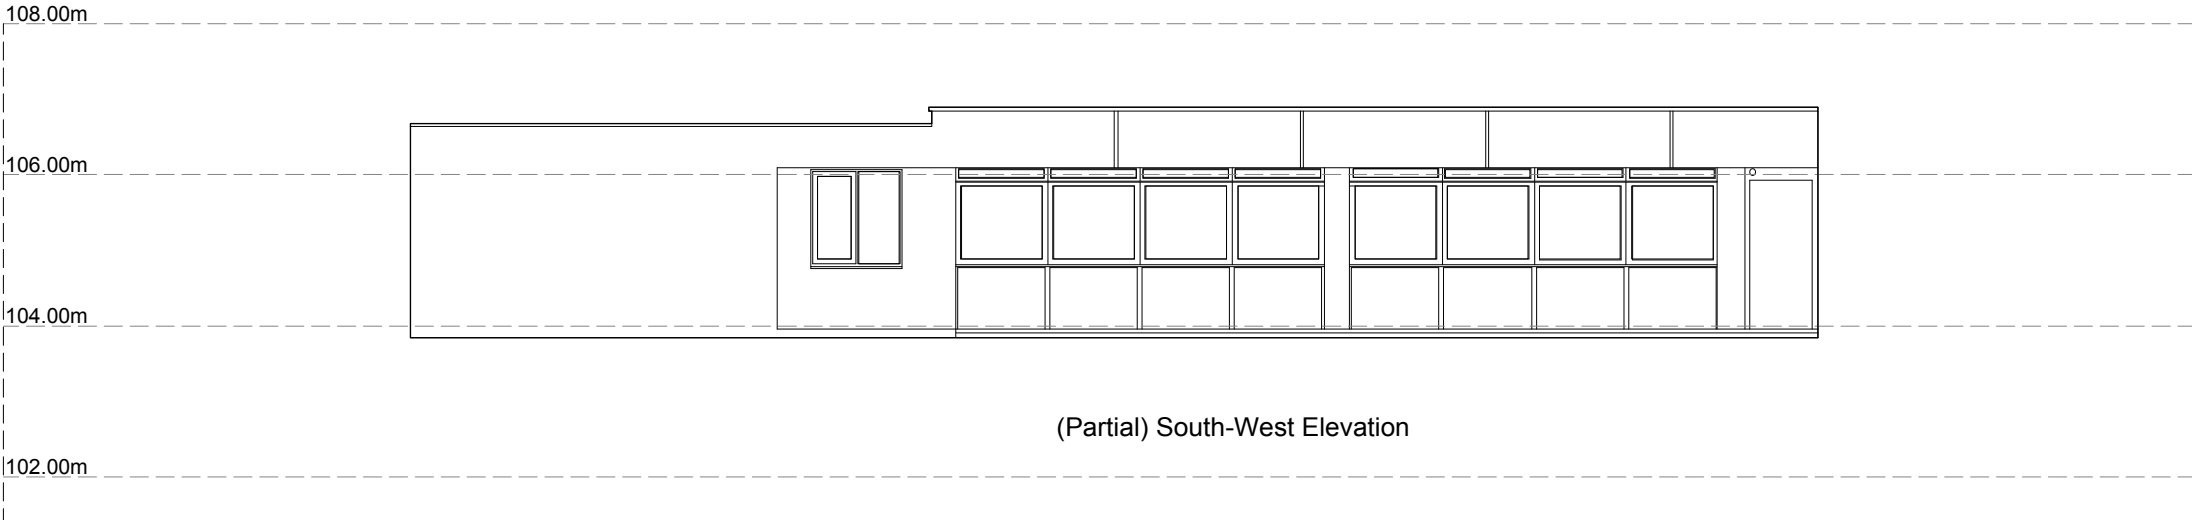